Site Setup Key

- Area of Proposed Works
- Heras Fencing
- Site Compound
- Site Parking

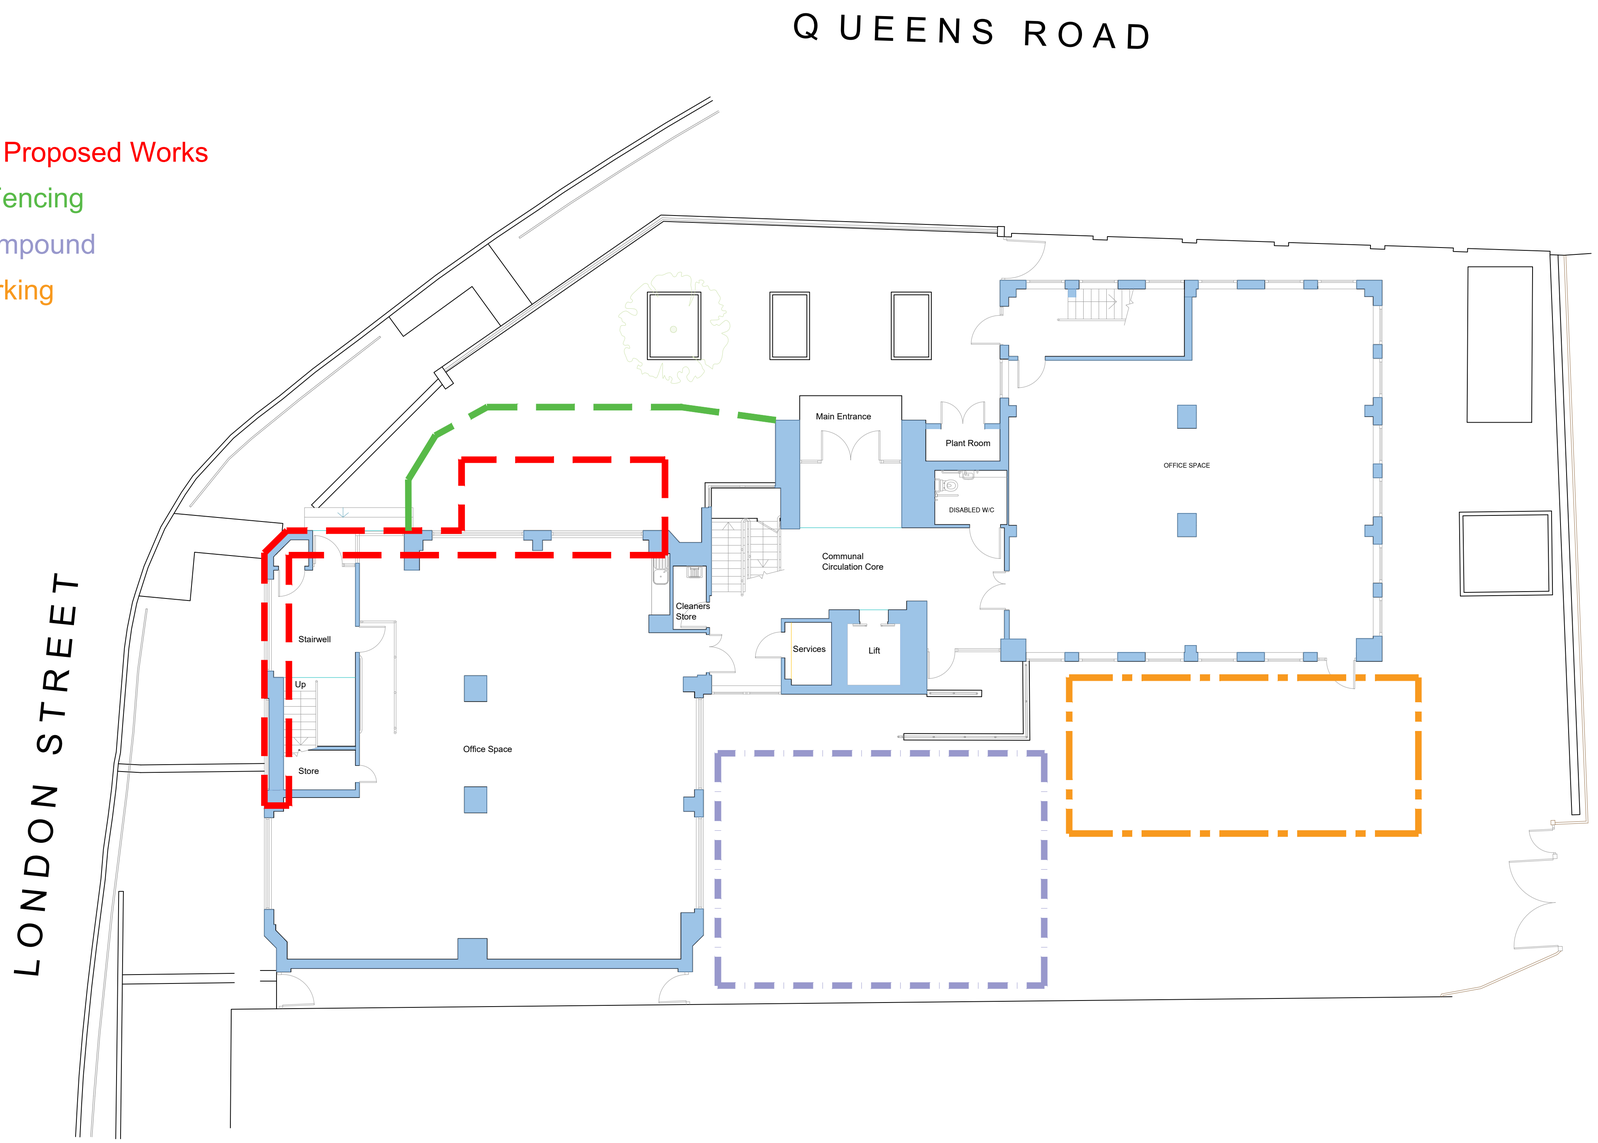

Site Setup Plan

Scale 1:100 @ A1

Please Note:
Drawing to be read in conjunction with Site Manager Strategy.

Planning

UNLESS STATED OTHERWISE, THE DESIGNS SHOWN ARE SUBJECT TO DETAIL SITE SURVEY AND INVESTIGATIONS AND/OR APPROVAL OF THE RELEVANT VARIOUS LOCAL AUTHORITY OFFICERS, STATUTORY UNDERTAKERS, FIRE OFFICERS AND ENGINEERS. THEY ARE PROJECT AND SITE SPECIFIC.

THIS DRAWING SHOULD NOT BE SCALED FROM.

ALL DIMENSIONS SHOULD BE CHECKED ON SITE.

ANY DRAWING ERRORS OR DISCREPANCIES SHOULD BE REPORTED TO VAUGHAN ARCHITECTURE LTD

THIS DRAWING IS THE COPYRIGHT OF VAUGHAN ARCHITECTURE Ltd

DRAWING STATUS

DRAWN BY: JW

SCALE: 1:100 @ A1

DATE: June 2025

A1

A	First Issue	02/06/25	JW	RE

N

0m 1 2 3 4 5 10

1:100

CLIENT	Dentalcare Group
PROJECT TITLE	Internal Alterations
SITE ADDRESS	Centre Point, London Street, Reading, RG1 4PS
DRAWING TITLE	Site Setup Plan
PROJECT NO.	VAD.23.17 - 08_02
DRAWING NO.	132
REVISION	A

VAUGHAN ARCHITECTURE

Leeds Office | No 2 | Infirmary Street | Leeds |LS1 2JP |0113 493 1055

Leicester Office | Rutland House| 23-25 Friar Lane | Leicester |LE1 5QQ |0116 326 8905

Pontefract Office | Pomfret Business Centre| 2 Harropwell Lane | Pontefract |WF8 1QY |0113 493 1055

office@vaughanarchitecture.co.uk | www.vaughanarchitecture.co.uk