Space Type

- Flat 11
- Flat 12
- Flat 13
- Flat 14
- Flat 15

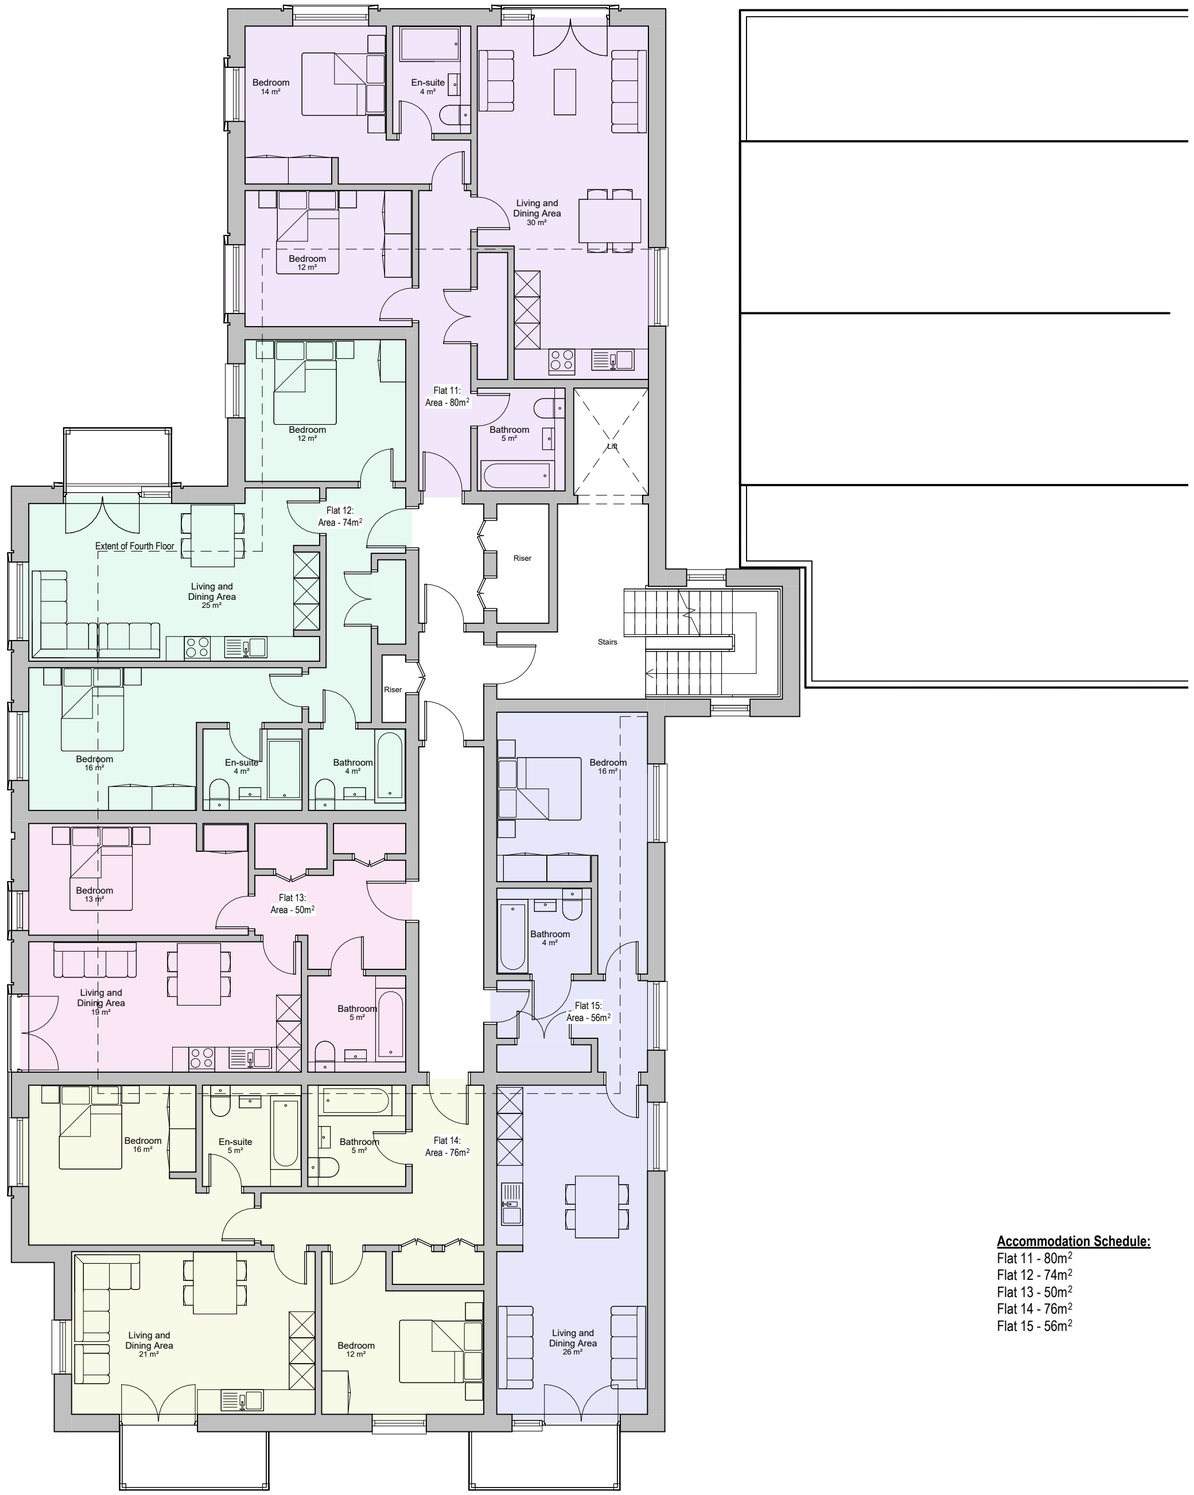

Accommodation Schedule:

Flat 11 - 80m²
Flat 12 - 74m²
Flat 13 - 50m²
Flat 14 - 76m²
Flat 15 - 56m²

N

0m 2m 4m 6m 8m 10m

VISUAL SCALE 1:100 @ A2

16/05/2025 12:11:36

ORIGINAL SHEET - ISO A2

Stantec

Copyright Reserved

The Copyrights to all designs and drawings are the property of Stantec. Reproduction or use for any purpose other than that authorized by Stantec is forbidden.
The Contractor shall verify and be responsible for all dimensions. DO NOT scale the drawing - any errors or omissions shall be reported to Stantec without delay.

Consultant

Issued/Revision	By	Appd	YYYY.MM.DD
B Planning Issue	WH	CB	2025.05.15
A Draft Planning Issue	WH	CB	2025.05.09

File Name: N/A	Author	Designer	Checker	02/27/25
	Dwn.	Dsgn.	Chkd.	YYYY.MM.DD

Permit/Seal

Client/Project Logo

SORBON ESTATES

Client/Project

Sorbon Estates

Caversham Block A

Church St, Caversham, Reading, RG4 8BA

Title

Third Floor Plan

Project No. 333101801

Scale 1 : 100

Revision B

Drawing No. -11003