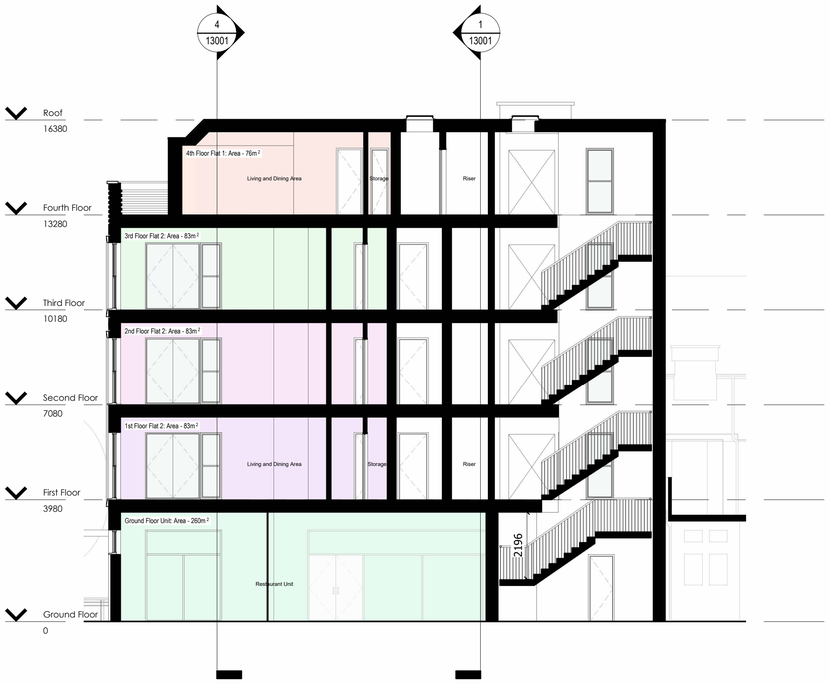

Section 1

Section 3

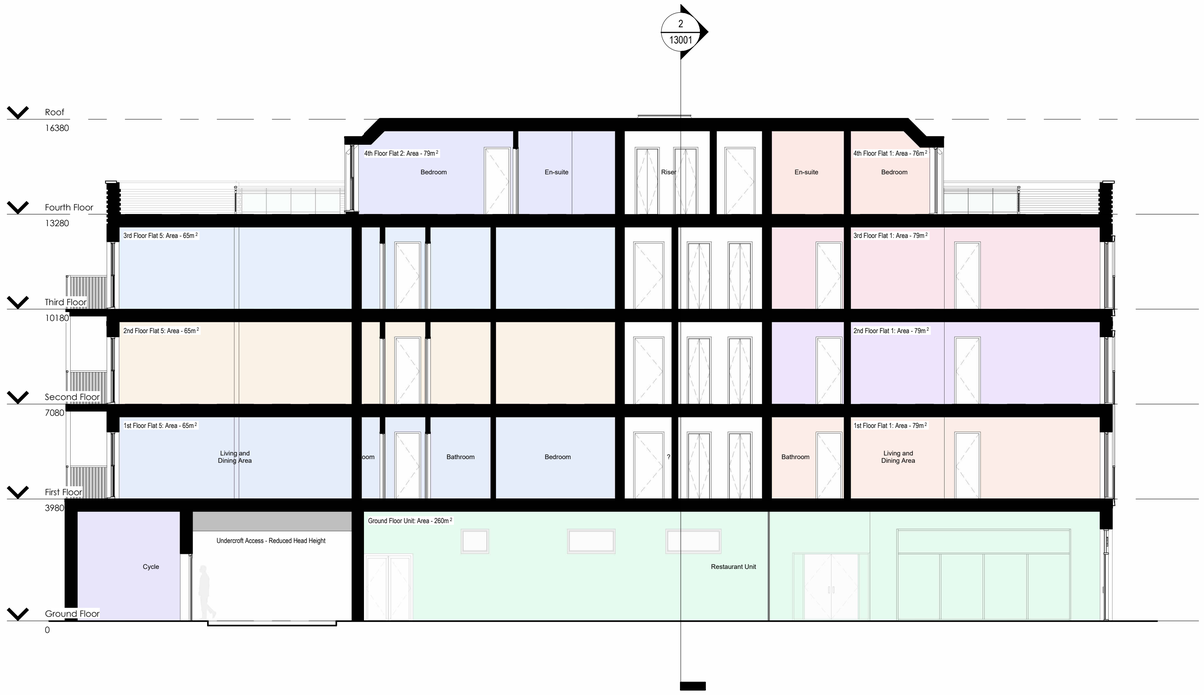

Section 2

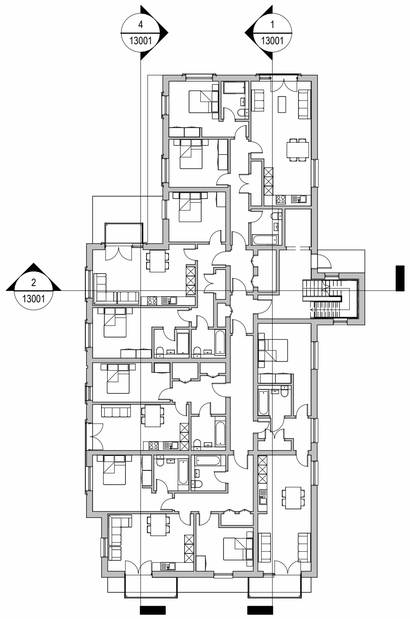

0m 2m 4m 6m 8m 10m

VISUAL SCALE 1:100 @ A1

Stantec

Copyright Reserved

The Copyrights to all designs and drawings are the property of Stantec. Reproduction or use for any purpose other than that authorized by Stantec is forbidden.
The Contractor shall verify and be responsible for all dimensions. DO NOT scale the drawing - any errors or omissions shall be reported to Stantec without delay.

Consultant

Notes

B	Planning Issue	WH	CB	2025.05.15
A	Draft Planning Issue	WH	CB	2025.05.09
Issued/Revision		By	Appd	YYYY.MM.DD

File Name: N/A	Author	Designer	Checker	02/27/25
	Dwn.	Dsgn.	Chkd.	YYYY.MM.DD

Permit/Seal

Client/Project Logo

SORBON ESTATES

Client/Project

Sorbon Estates

Caversham Block A

Church St, Caversham, Reading, RG4 8BA

Title

Sections

Project No.
333101801

Scale
As indicated

Revision
B

Drawing No.
-13001

16/05/2025 12:15:52

ORIGINAL SHEET - ISO A1