


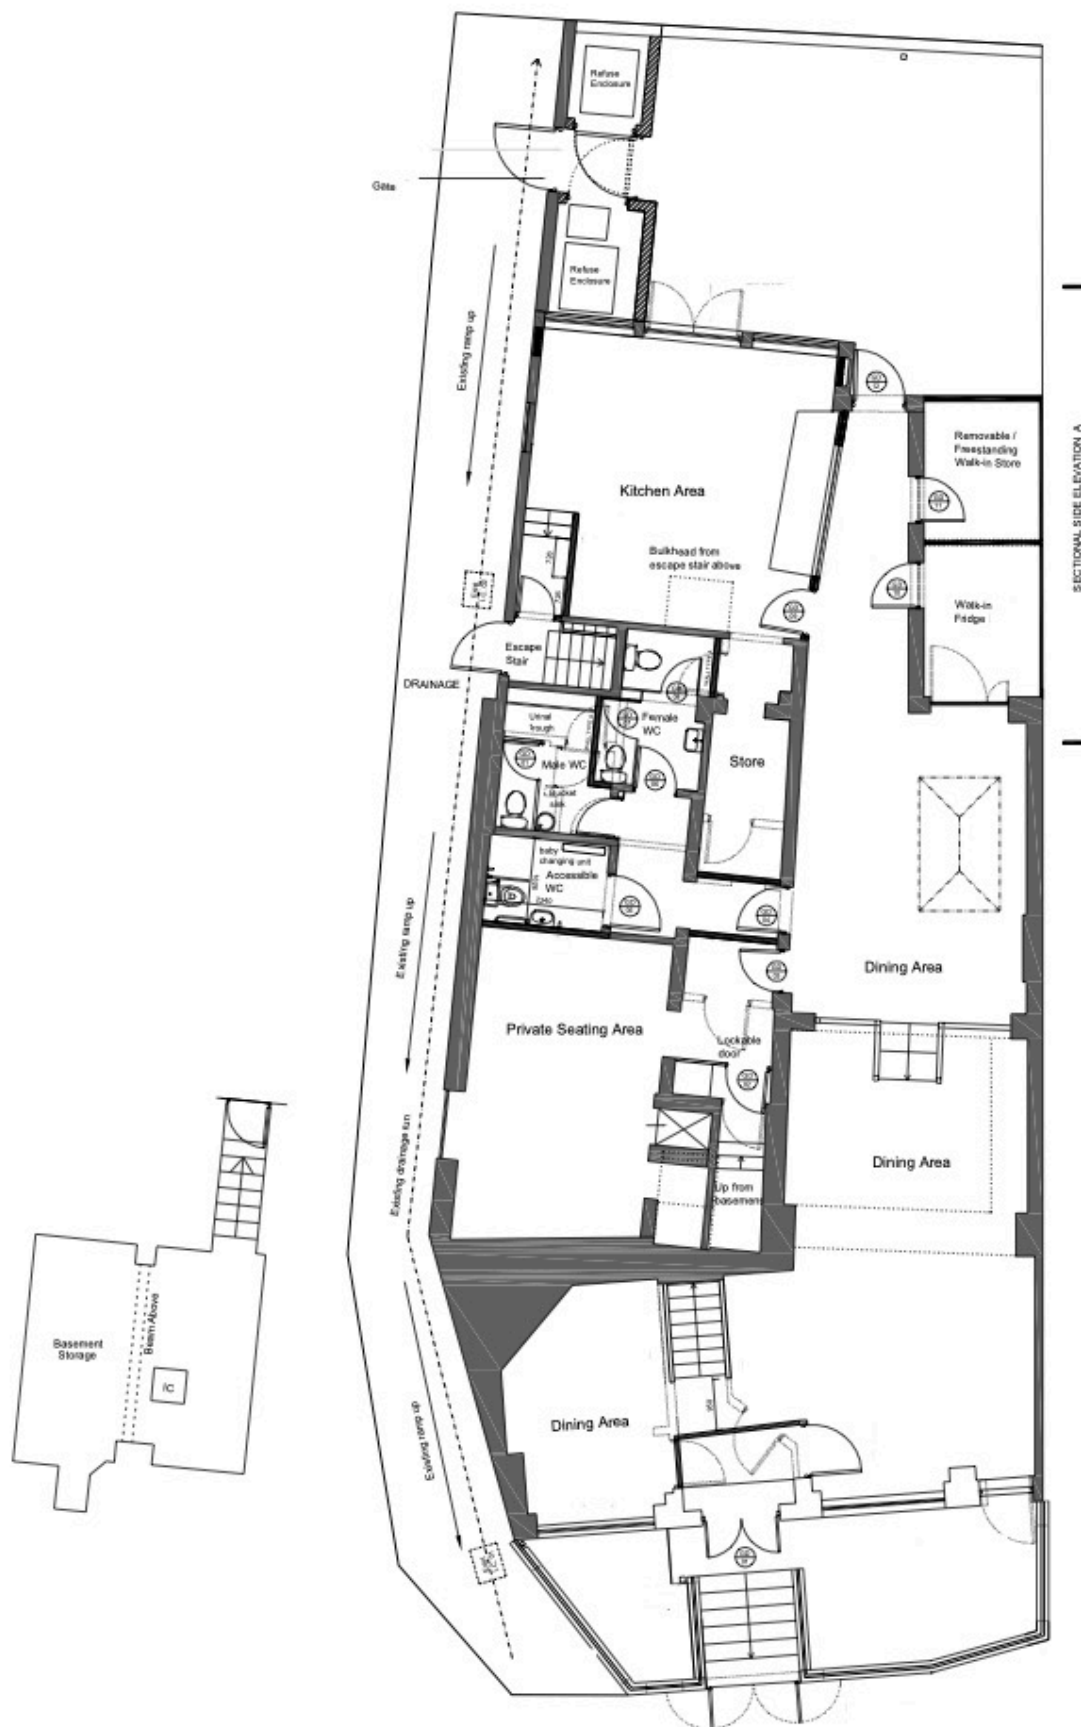

Proposed Ground Floor and Existing Basement

