Existing Front Elevation
Scale 1:50

Proposed Front Elevation
Scale 1:50

Existing Rear Elevation
Scale 1:50

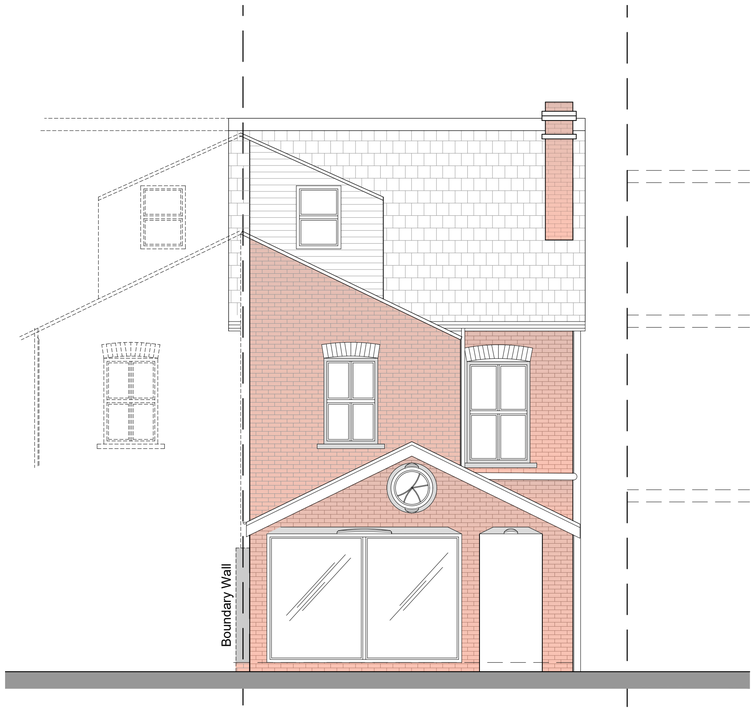

Proposed Rear Elevation
Scale 1:50

0 1000 2000 3000 4000 5000mm
SCALE 1:50

REV	DATE	DRN	CHKD	APPD	DESCRIPTION
E	03.06.25	JA	DA	JA	ISSUED WITH BORDER UPDATE FOR PLAN APPROVAL
D	26.03.25	JA	DA	JA	ISSUED FOR PLANNING APPROVAL
C	06.03.25	JA	DA	JA	ISSUED TO CLIENT
B	04.03.25	JA	DA	JA	ISSUED TO CLIENT
A	26.02.25	JA	DA	JA	ISSUED TO CLIENT

DRAWING STATUS
For Approval

BLUEBIRD
DESIGN SERVICES

E: info@bluebirdengineering.co.uk
T: 0118 9583 551
A: 46 London Street, Reading, RG1 4SQ

CLIENT Mr & Mrs Walton-Evans

PROJECT 105 Wantage Road
Reading

TITLE Existing and Proposed
Front and Rear Elevations

DRAWN	DATE	SCALE
JA	Feb 25	1:50 @ A1

DRG NO	REV
A-1100	E

© BLUEBIRD ENGINEERING LTD 2022