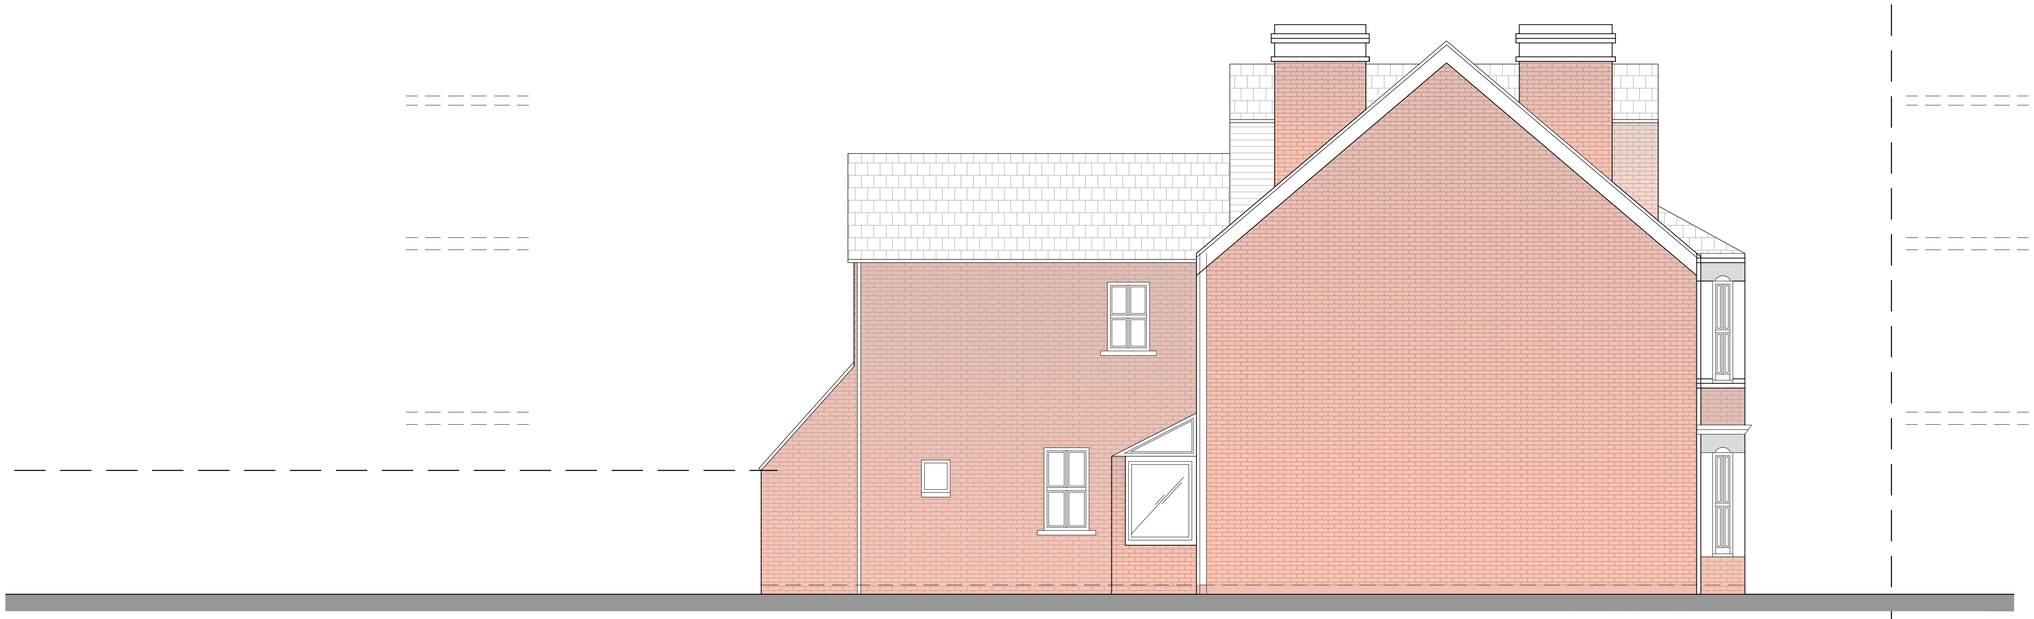

Existing Side Elevation
Scale 1:50

Proposed Side Elevation
Scale 1:50

0 1000 2000 3000 4000 5000mm
SCALE 1:50

REV	DATE	DRN	CHKD	APPD	DESCRIPTION
E	03.06.25	JA	DA	JA	ISSUED WITH BORDER UPDATE FOR PLAN APPROVAL
D	26.03.25	JA	DA	JA	ISSUED FOR PLANNING APPROVAL
C	06.03.25	JA	DA	JA	ISSUED TO CLIENT
B	04.03.25	JA	DA	JA	ISSUED TO CLIENT
A	26.02.25	JA	DA	JA	ISSUED TO CLIENT

DRAWING STATUS
For Approval

BLUEBIRD DESIGN SERVICES
E: info@bluebirdengineering.co.uk
T: 0118 9583 551
A: 46 London Street, Reading, RG1 4SQ

CLIENT
Mr & Mrs Walton-Evans

PROJECT
105 Wantage Road
Reading

TITLE
Existing and Proposed
Side Elevations

DRAWN	DATE	SCALE
JA	Feb 25	1:50 @ A1

DRG NO	REV
A-1110	E

© BLUEBIRD ENGINEERING LTD 2022