



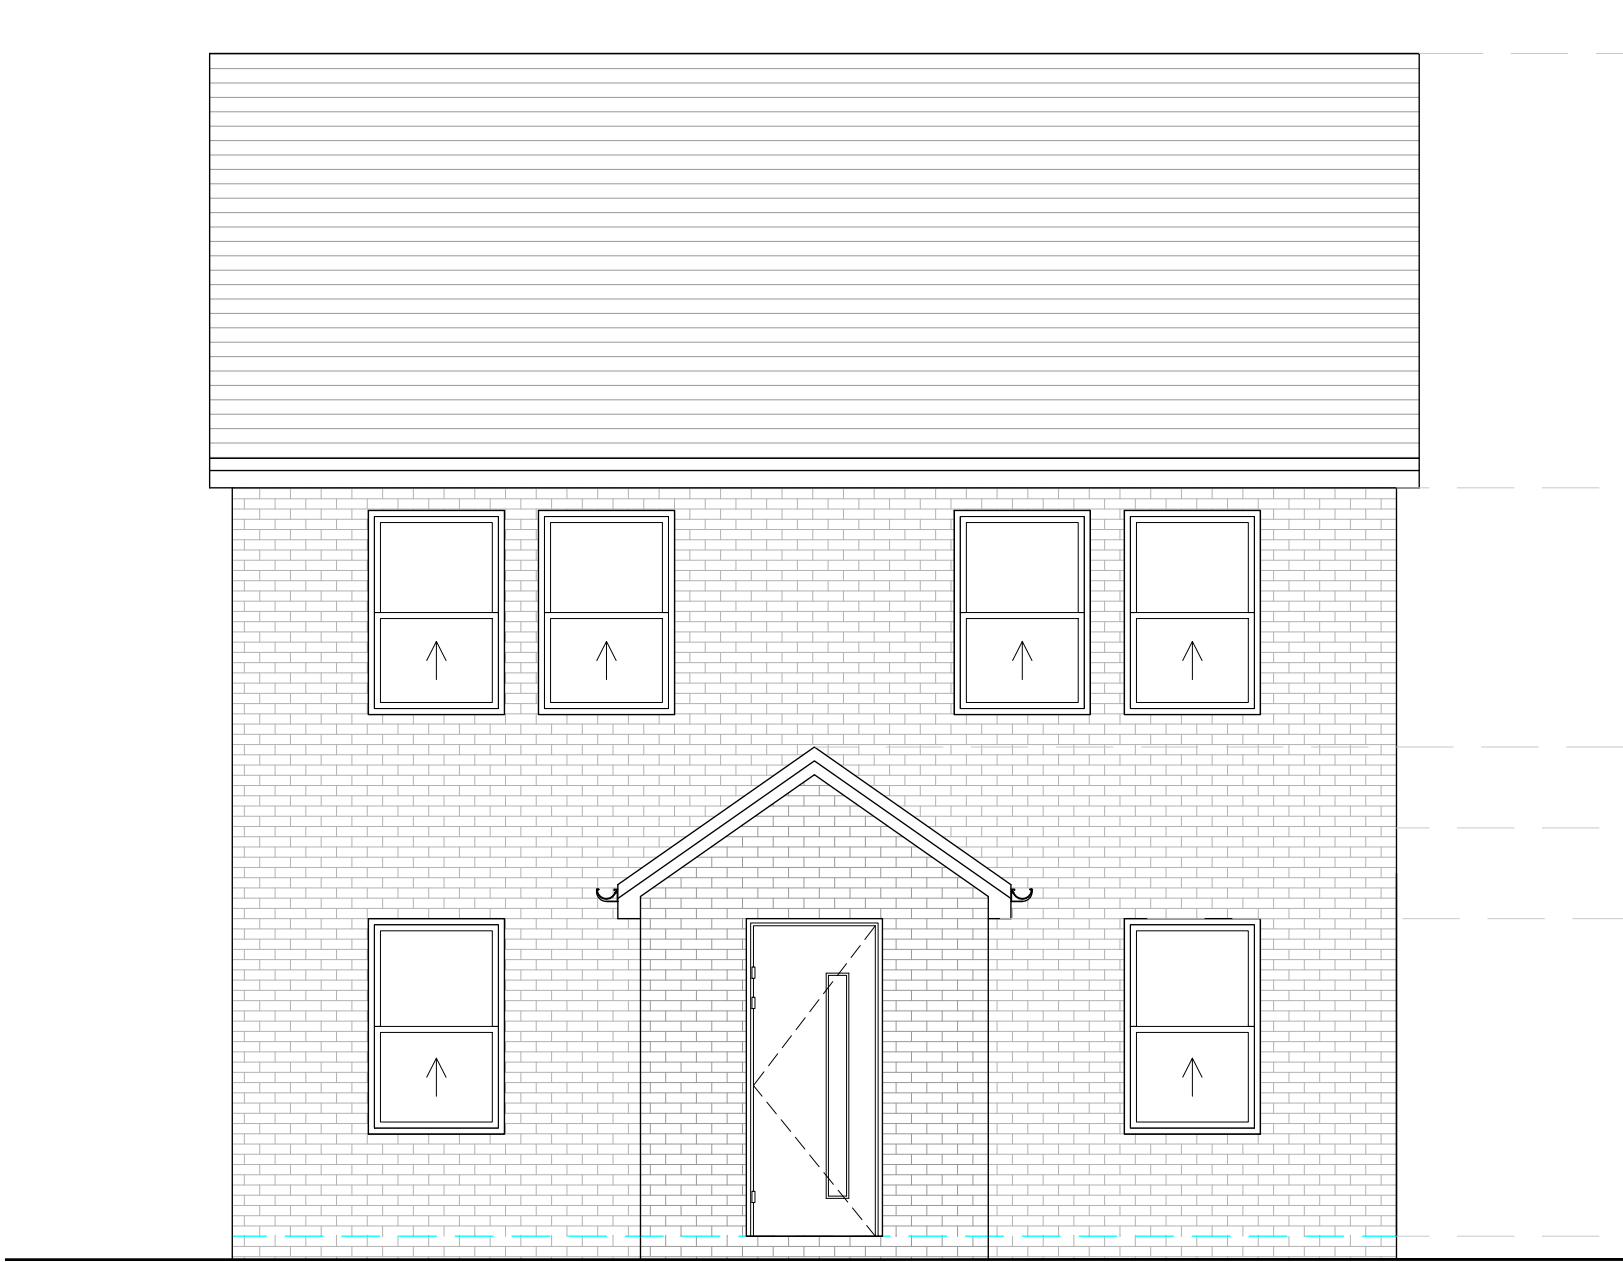

FRONT (SW) ELEVATION



SIDE (SE) ELEVATION

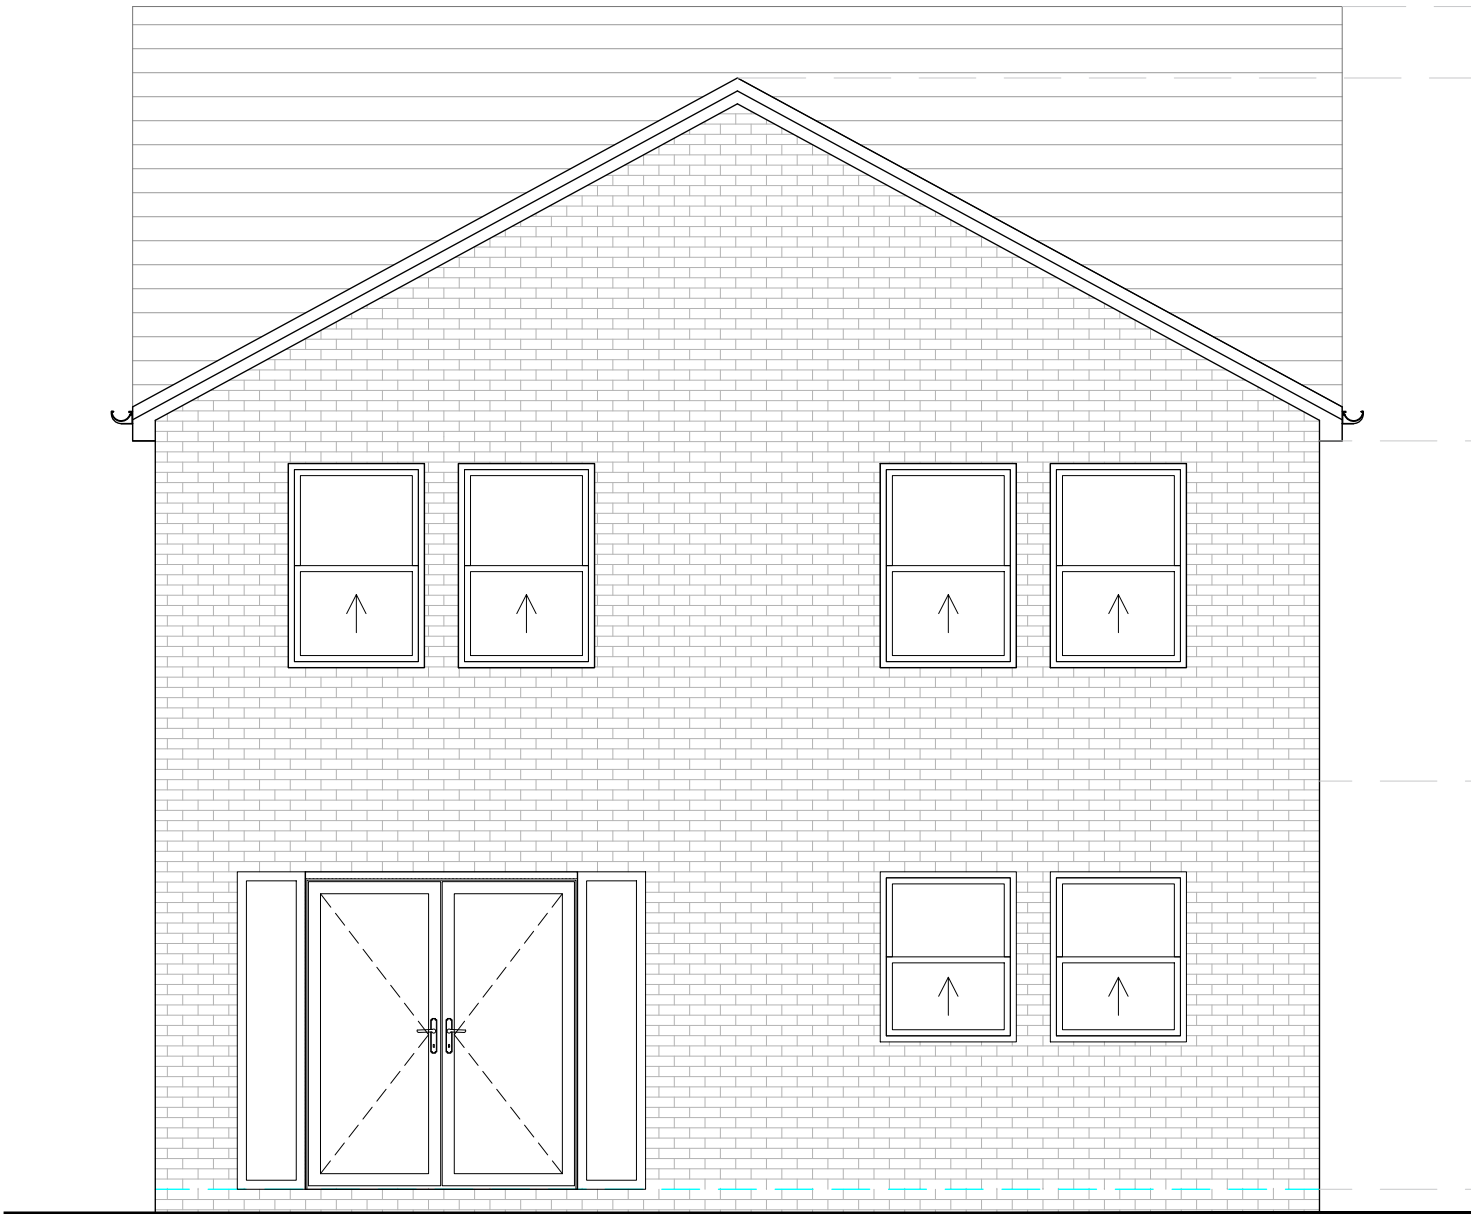

REAR (NE) ELEVATION



SIDE (NW) ELEVATION

FRONT RIDGE+7.97m

EAVES+5.10m

PORCH RIDGE +3.4m

FF+2.85m

PORCH EAVES +2.26m

GF+0.15m

FRONT RIDGE+7.97m

REAR RIDGE+7.50m


EAVES+5.10m

FF+2.85m

GF+0.15m

PORCH RIDGE +3.4m

PORCH EAVES +2.26m

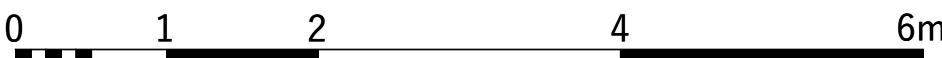

 PHILIP WADGE ARCHITECTURE		www.philipwadge.co.uk info@philipwadge.co.uk 01635 736440
PROJECT NEW DWELLING		AT Land Behind at 4 Manor House Court Heath Road Reading RG6 1NA
CLIENT Mr Neale		
TITLE PROPOSED ELEVATIONS		DATE 05/06/25
SCALE 1:50 @ A1 1:100 @ A3	DRAWING NUMBER 24035/PL/07	Rev D
All Rights Reserved© Philip Wadge Associates Ltd 2025		