

ALL DIMENSIONS ARE IN MILLIMETERS UNLESS OTHERWISE STATED
DO NOT SCALE FROM THIS DRAWING

GENERAL NOTES

LEGEND	
BT	BT DUCT TO BE RETAINED
BT	BT DUCT TO BE REMOVED
LV	LV DUCT TO BE RETAINED
LV	LV DUCT TO BE REMOVED
TV	TV DUCT TO BE RETAINED
TV	TV DUCT TO BE REMOVED
U	UNKNOWN SERVICES
GER	UNKNOWN SERVICES
COMMS	COMMS REMOVED
COMMS	COMMS TO BE RETAINED

PS. UNKNOWN SERVICES NEED BE
SURVEYED BY CONTRACTOR

REFER TO DRAWING
6123-E-400 FOR SWITCH
ROOM LAYOUT

REFER TO SEE QUOTATION LAYOUT
FOR DETAIL AND INFORMATION

BT TO CONFIRM THIS
REQUIREMENT

INCOMING LV SUPPLY TO PHISIO
DISTRIBUTION BOARD TO BE SURVEYED
& REVIEWED


REFER TO DRAWING
6123-E-300 FOR BOILER
ROOM LAYOUT

ALL DB'S TO BE RETAINED

INCOMING LV SUPPLY TO BUNGALOW MAIN DB &
SWITCHED FUSED DISCONNECTOR LABELLED
'DIALYSIS RYB' TO BE REPLACED WITH MAIN
DISTRIBUTION BOARD

OVERHEAD LV & FIRE ALARM
CABLES TO BE REMOVED

Dellwood Hospital

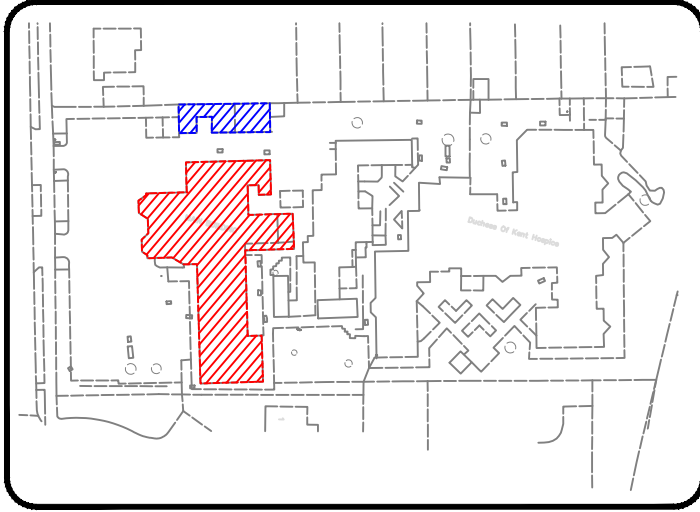

TENDER

Rev	Description	Date	Checked
T2	TENDER ISSUE	22.09.21	CDB
T1	TENDER ISSUE	24.08.21	CDB

AMENDMENT RECORD



GLJ Design Services Limited,
Chartered Building Services Engineers,
37 High Street, Totton, Southampton, SO40 9HL,
07511 004818
gary@gljdesign.co.uk
www.gljdesign.co.uk



Tollgate Estates, Stanbridge Earls,
Romsey SO51 0HE
t: 01794 511255
www.studiofourarchitects.com

Project:
DELLWOOD HOSPITAL READING
22 LIEBENROOD RD
READING
RG30 2DX

Drawing Title:
DELLWOOD HOSPITAL
EXISTING EXTERNAL
SIDESIDE SERVICES
SHEET 01

Project Manager: L. WARREN	Engineer: C. DEL BARCO
Scale: 1:100@A1	Drawn: JPG
Architect: -	Date: JUNE 2021
Checked: G JONES	Sheet Size: A1
Drawing No:	Date: JUNE 2021

6123-E-100

Revision:	T1	T2					
-----------	----	----	--	--	--	--	--