ALL DIMENSIONS ARE IN MILLIMETERS UNLESS OTHERWISE STATED
DO NOT SCALE FROM THIS DRAWING

GENERAL NOTES

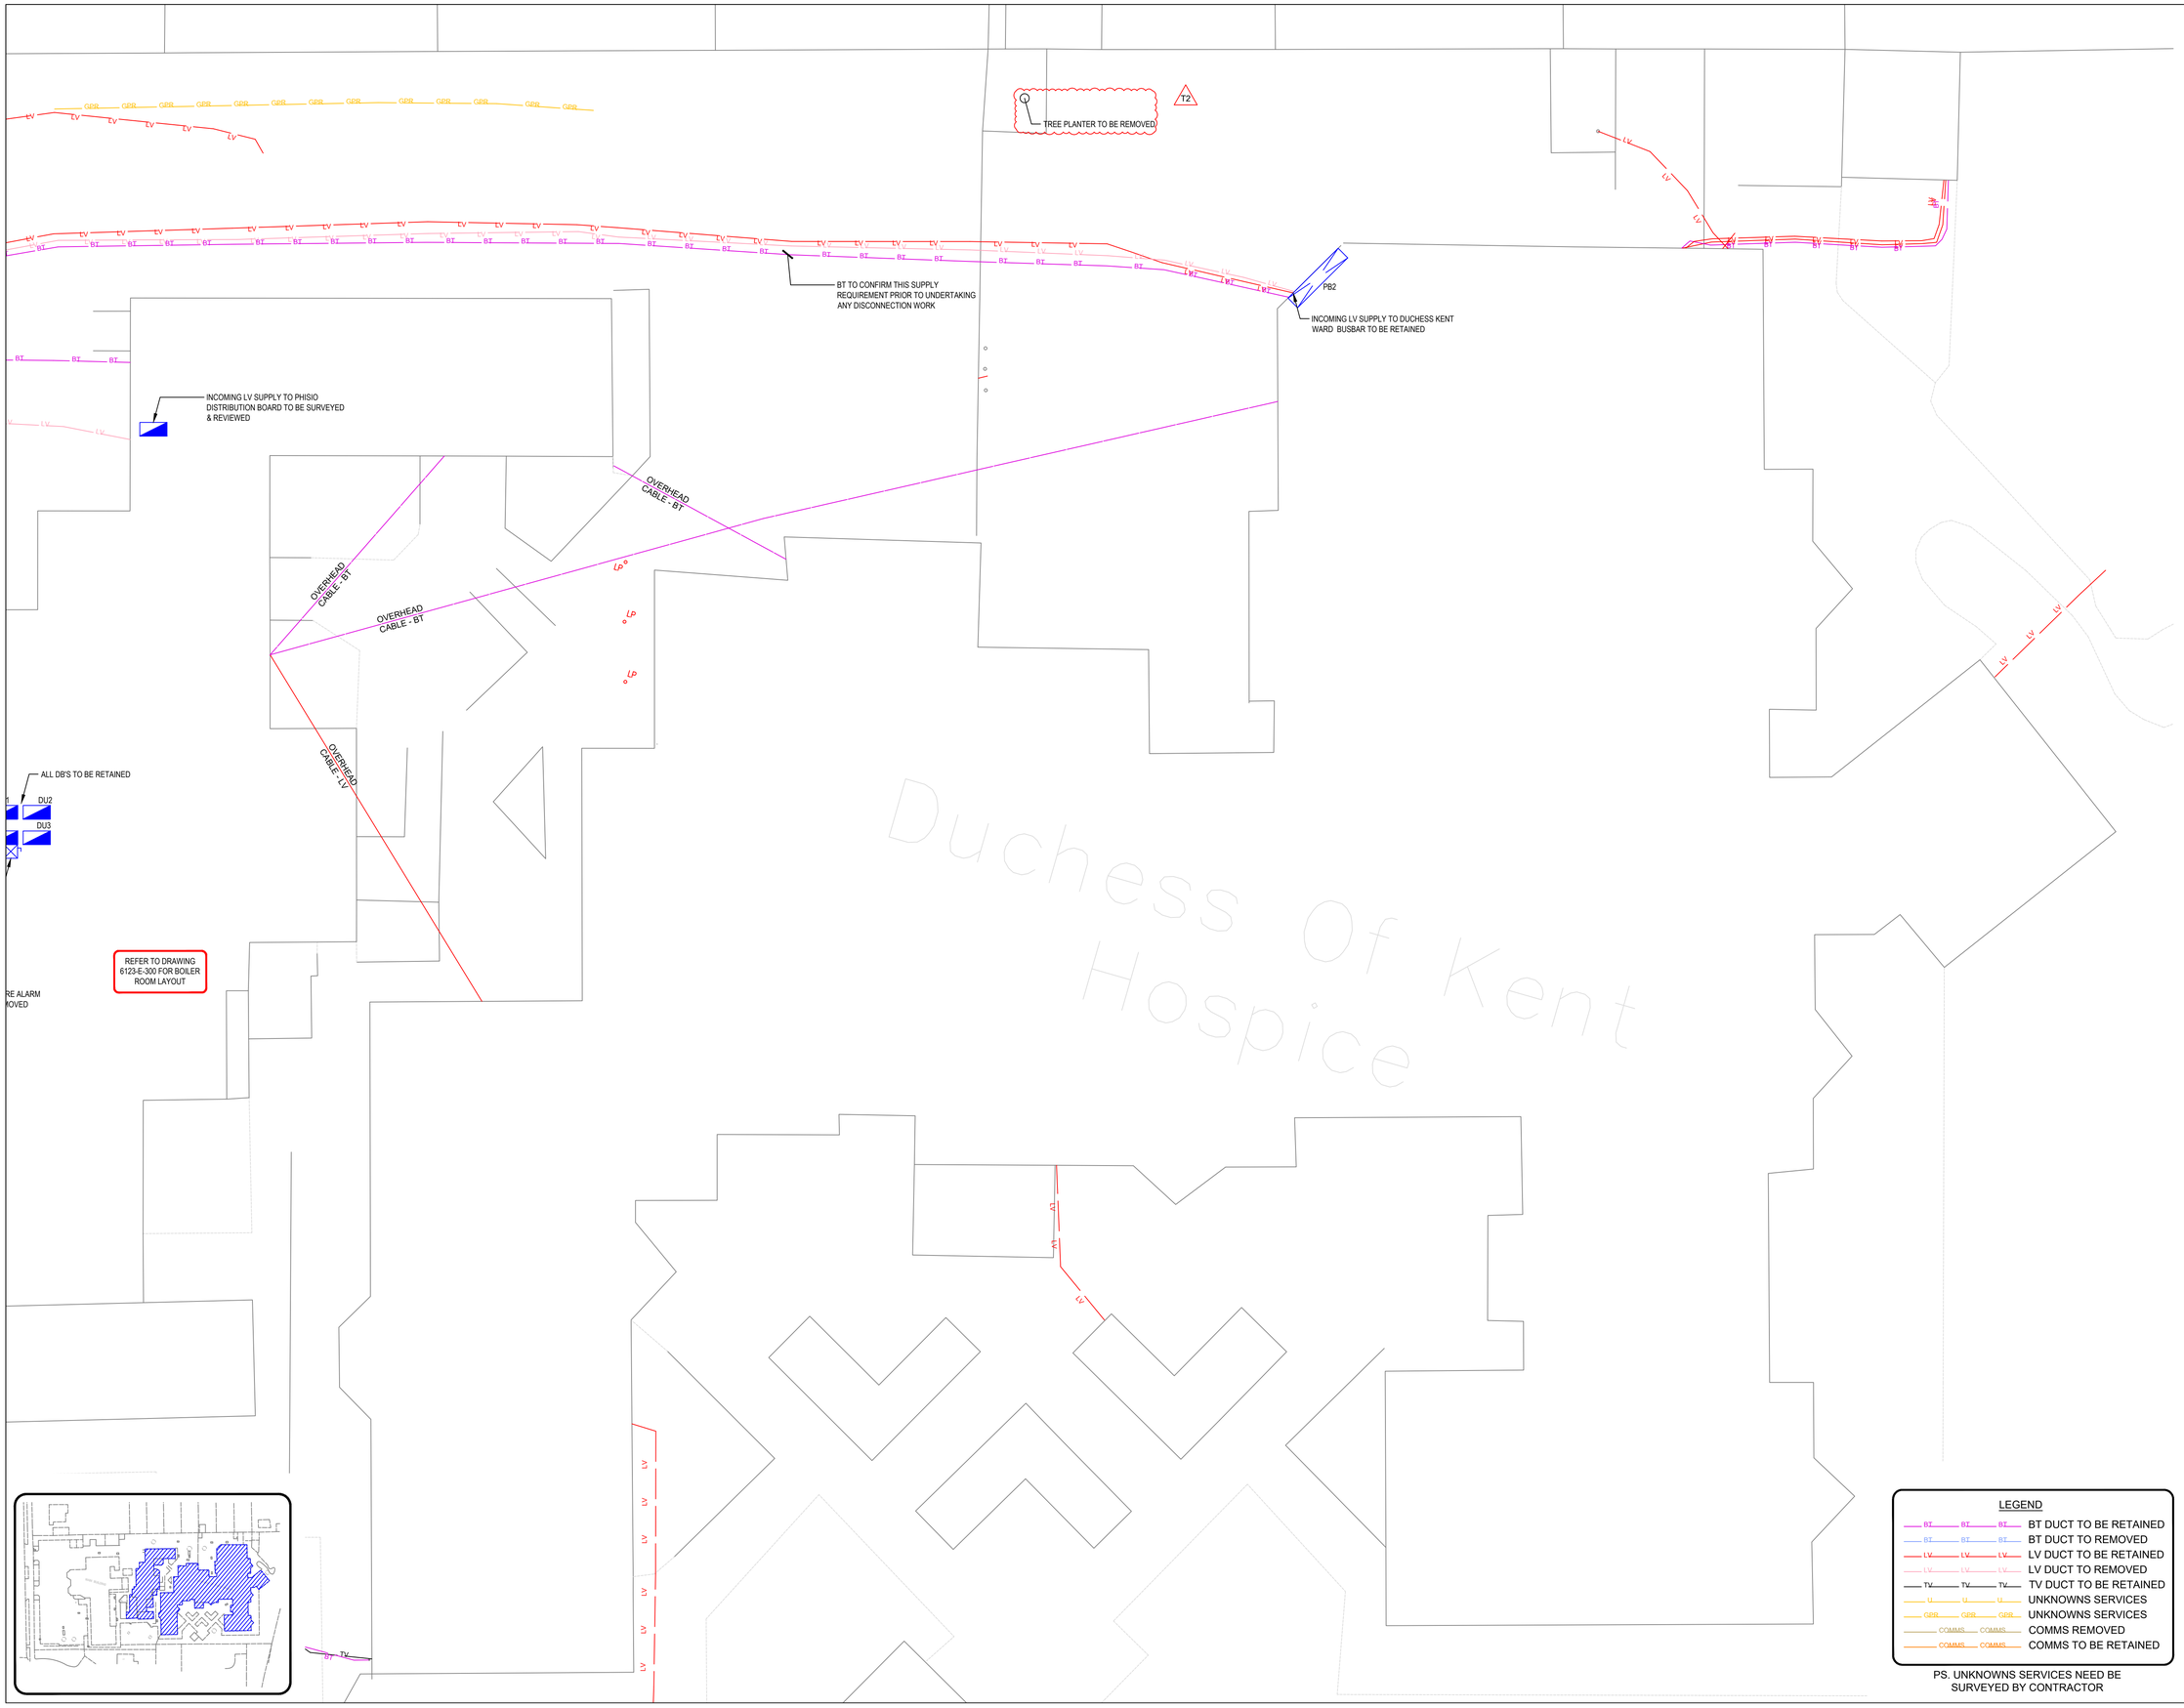

LEGEND

BT	BT DUCT TO BE RETAINED
BT	BT DUCT TO REMOVED
LV	LV DUCT TO BE RETAINED
LV	LV DUCT TO REMOVED
TV	TV DUCT TO BE RETAINED
U	UNKNOWNS SERVICES
GPR	UNKNOWNS SERVICES
COMMS	COMMS REMOVED
COMMS	COMMS TO BE RETAINED

PS. UNKNOWNS SERVICES NEED BE SURVEYED BY CONTRACTOR

TENDER

Rev	Description	Date	Checked
T2	TENDER ISSUE	22.09.21	CDB
T1	TENDER ISSUE	24.08.21	CDB

AMENDMENT RECORD

GLJ Design Services Limited,
Chartered Building Services Engineers,
37 High Street, Totton, Southampton, SO40 9HL.
07511 004818
gary@gljdesign.co.uk
www.gljdesign.co.uk

Tollgate Estates, Stanbridge Earls,
Romsey S051 0HE
t: 01794 511255
www.studiofourarchitects.com

Project:
DELLWOOD HOSPITAL READING
22 LIEBENROOD RD
READING
RG30 2DX

Drawing Title:
DELLWOOD HOSPITAL
EXISTING EXTERNAL
SIDEWIDE SERVICES
SHEET 02

Project Manager: L. WARREN		Engineer: C. DEL BARCO
Scale: 1:100@A1	Drawn: JPG	Date: JUNE 2021
Architect: -		Sheet Size: A1
Checked: G JONES		Date: JUNE 2021

Drawing No: 6123-E-101

Revision: T1 T2