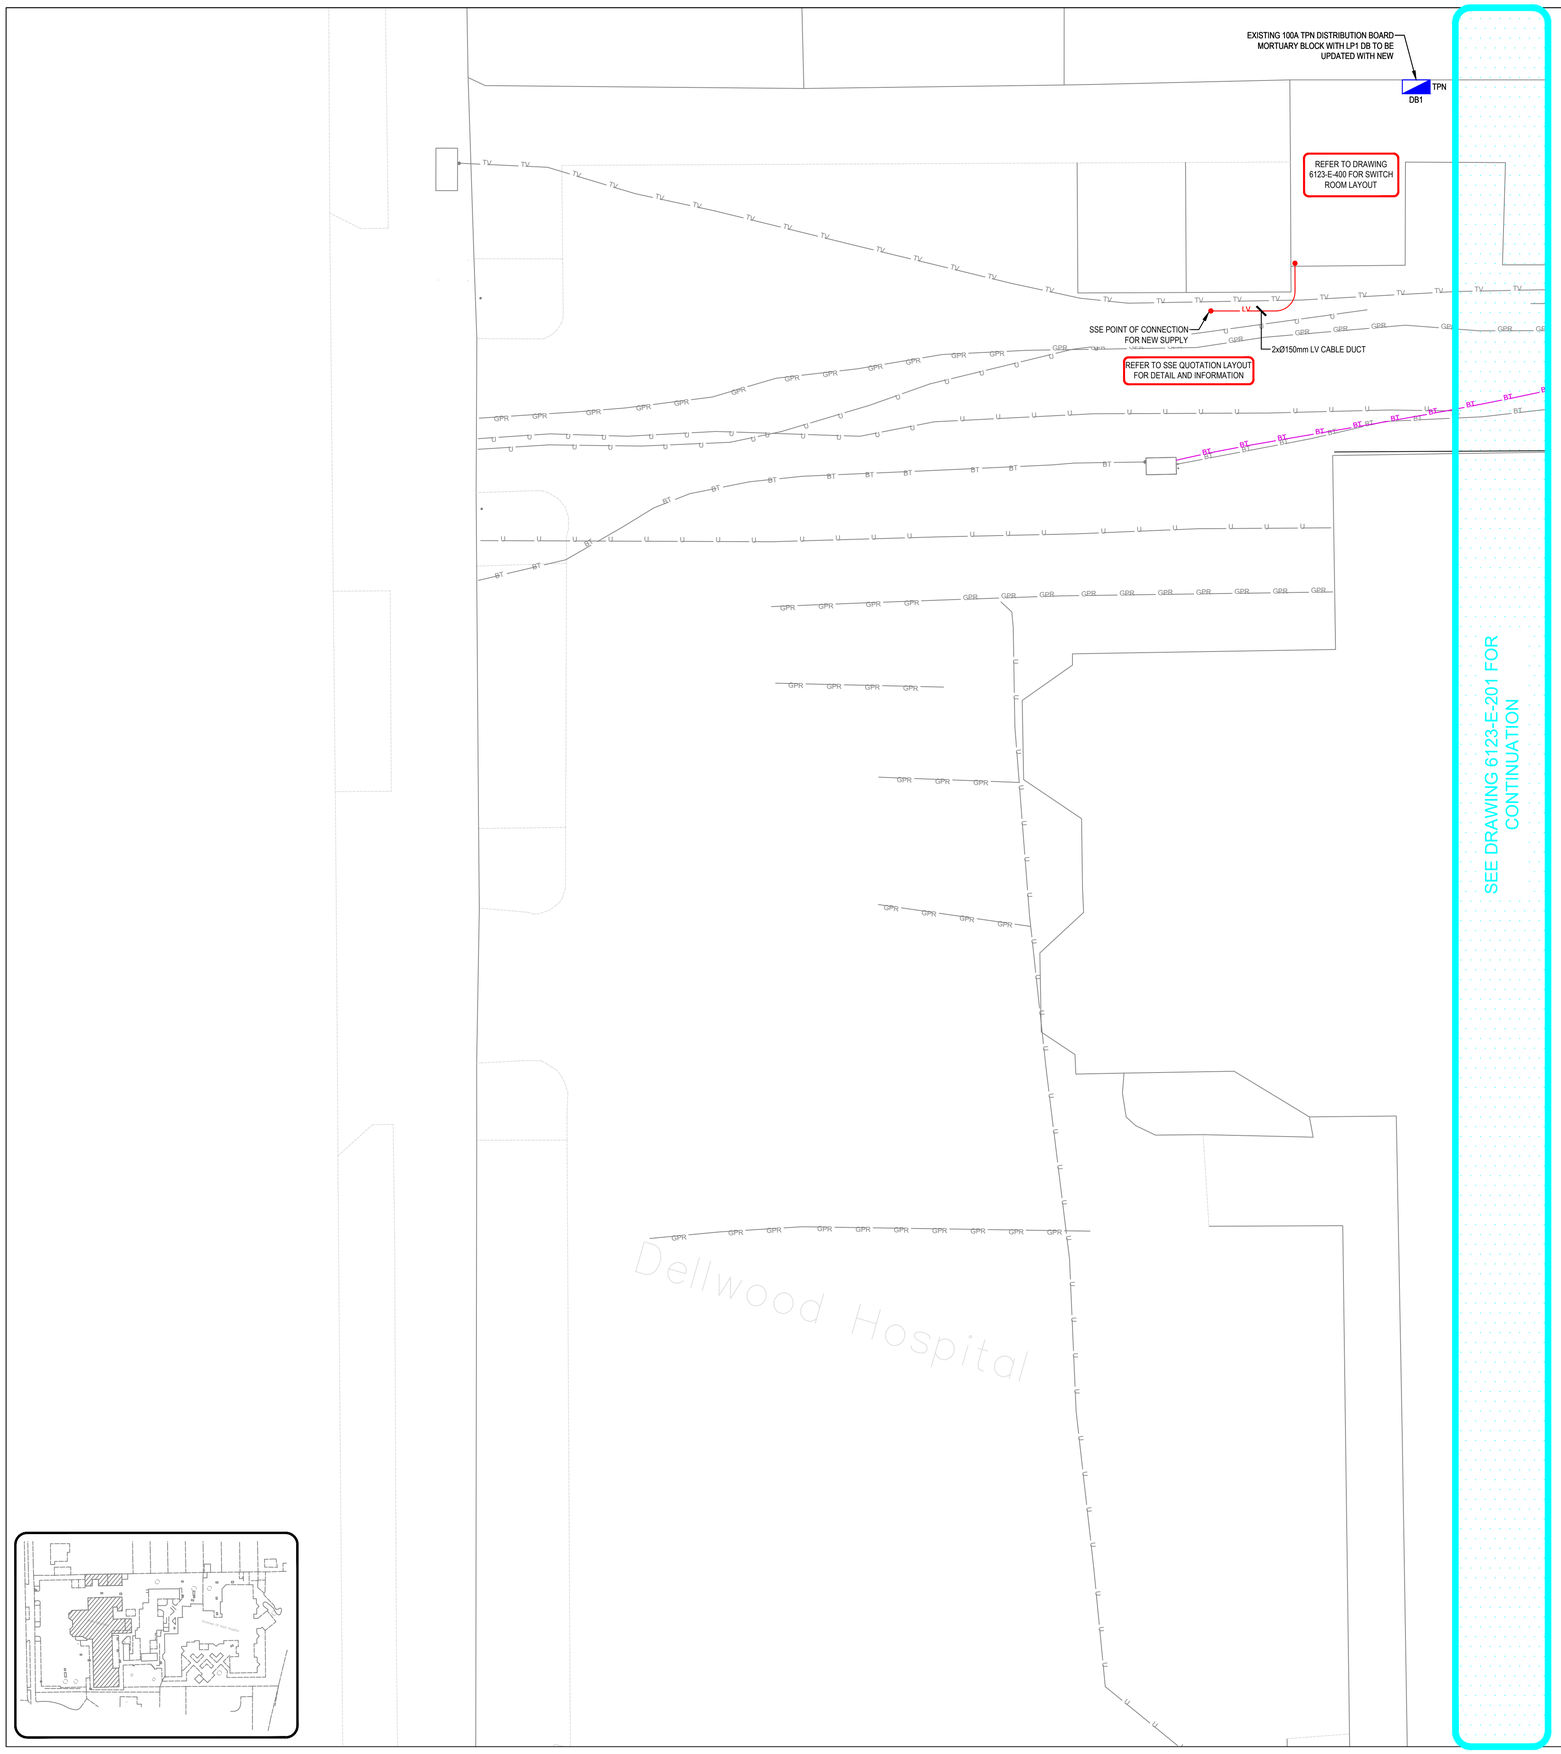

ALL DIMENSIONS ARE IN MILLIMETERS UNLESS OTHERWISE STATED
DO NOT SCALE FROM THIS DRAWING

GENERAL NOTES

DRAFT ISSUE:

DRAWING SHOWING INDICATIVE CABLE ROUTES ONLY.

LEGEND

BT	BT DUCT NEW
BT	BT DUCT TO BE RETAINED
LV	LV DUCT NEW
LV	LV DUCT TO BE RETAINED
TV	TV DUCT TO BE RETAINED
U	UNKNOWNS SERVICES EXISTING
COMMS	COMMS TO BE RETAINED

UNKNOWN SERVICES TO BE SURVEYED BY CONTRACTOR

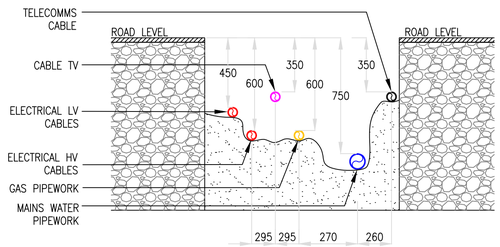

TYPICAL TRENCH DETAIL

SCALE: NTS

TENDER

Rev	Description	Date	Checked
T2	TENDER ISSUE	08.09.21	CDB
T1	TENDER ISSUE	24.08.21	CDB

AMENDMENT RECORD

GLJ Design Services Limited,
Chartered Building Services Engineers,
37 High Street, Totton, Southampton, SO40 9HL.
07511 004818
gary@gljdesign.co.uk
www.gljdesign.co.uk

Tollgate Estates, Stanbridge Earls,
Romsey S051 0HE
t: 01794 511255
www.studiofourarchitects.com

Project:
DELLWOOD HOSPITAL READING
22 LIEBENROOD RD
READING
RG30 2DX

Drawing Title:
DELLWOOD HOSPITAL
PROPOSED EXTERNAL
SIDEWIDE SERVICES
SHEET 01

Project Manager: L. WARREN		Engineer: C. DEL BARCO
Scale: 1:100@A1	Drawn: JPG	Date: JULY 2021
Architect: -		Sheet Size: A1
Checked: G JONES		Date: JULY 2021

Drawing No: 6123-E-200

Revision: T1 T2

FileName: 6123-E-200 Proposed External Sitewide Services Sheet 01 T2.dwg