


DO NOT SCALE
All dimensions to be checked on site and Architect to be notified of any discrepancies prior to commencement

DESIGNERS RISK ASSESSMENT
Construction (Design and Management) Regulations 2007
RESIDUAL RISKS


REF.	DESCRIPTION	DATE
------	-------------	------

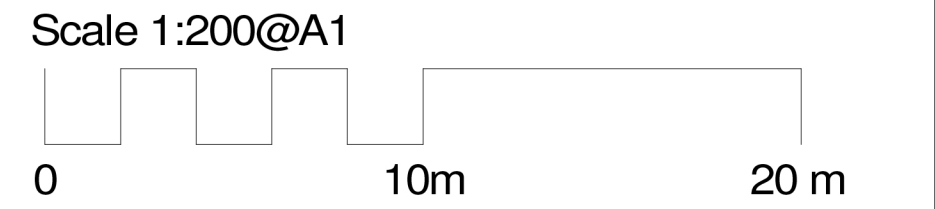

outline of previous application



Section 1

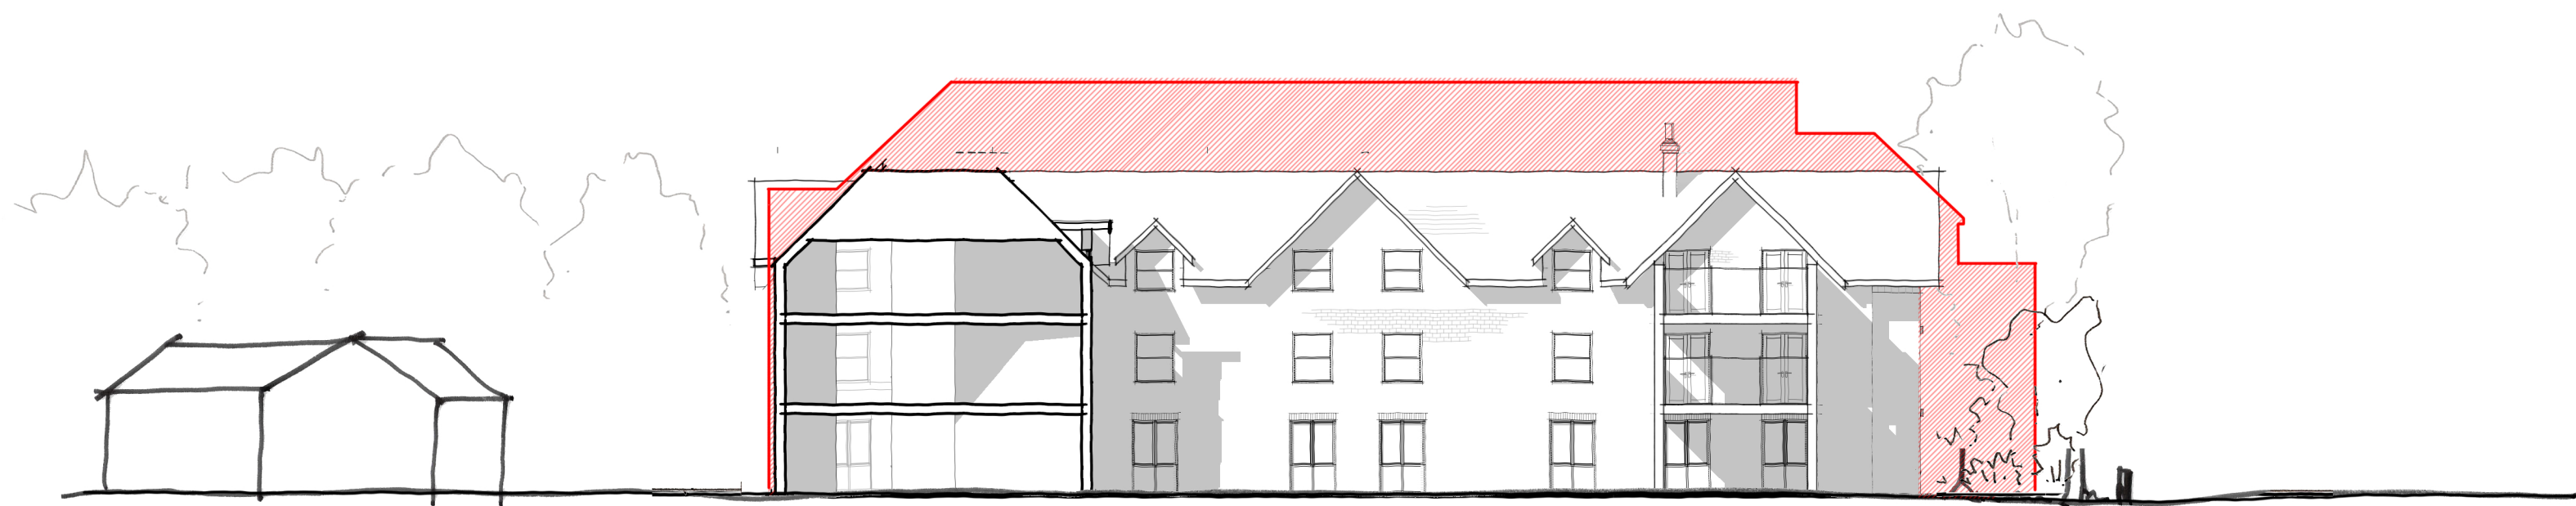

Section 2

REVISION	DATE	DESCRIPTION	CHECKED
----------	------	-------------	---------



ARCHITECTURE | MASTERPLANNING | URBAN DESIGN


IDPartnership Northern, St Jude's, Barker Street, Shieldfield, Newcastle upon Tyne, NE2 1AS
T: +44 (0)191 261 4442 | W: idpartnership.com | E: info@idpartnership-northern.com

JOB / CLIENT
Dellwood
Montpelier Estates

DRAWING TITLE
Proposed Sections

PROJECT LEADER	SR	PROJECT NO.	N81:2883	DRAWING REVISION	P1
DRAWN BY	JS	DRAWING NO.	303		
CHECKED	IDP	DRAWING STATUS	PLANNING		
SCALE	As indicated @ A1				
DATE	07/03/2022				

COPYRIGHT - IDPartnership

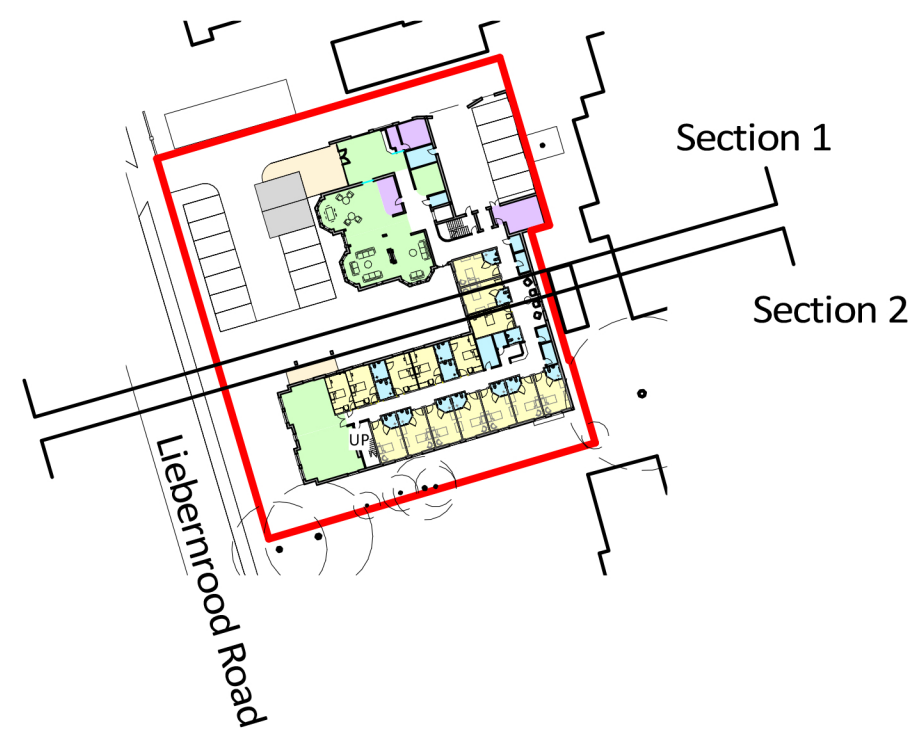

07/03/2022 15:20:37