




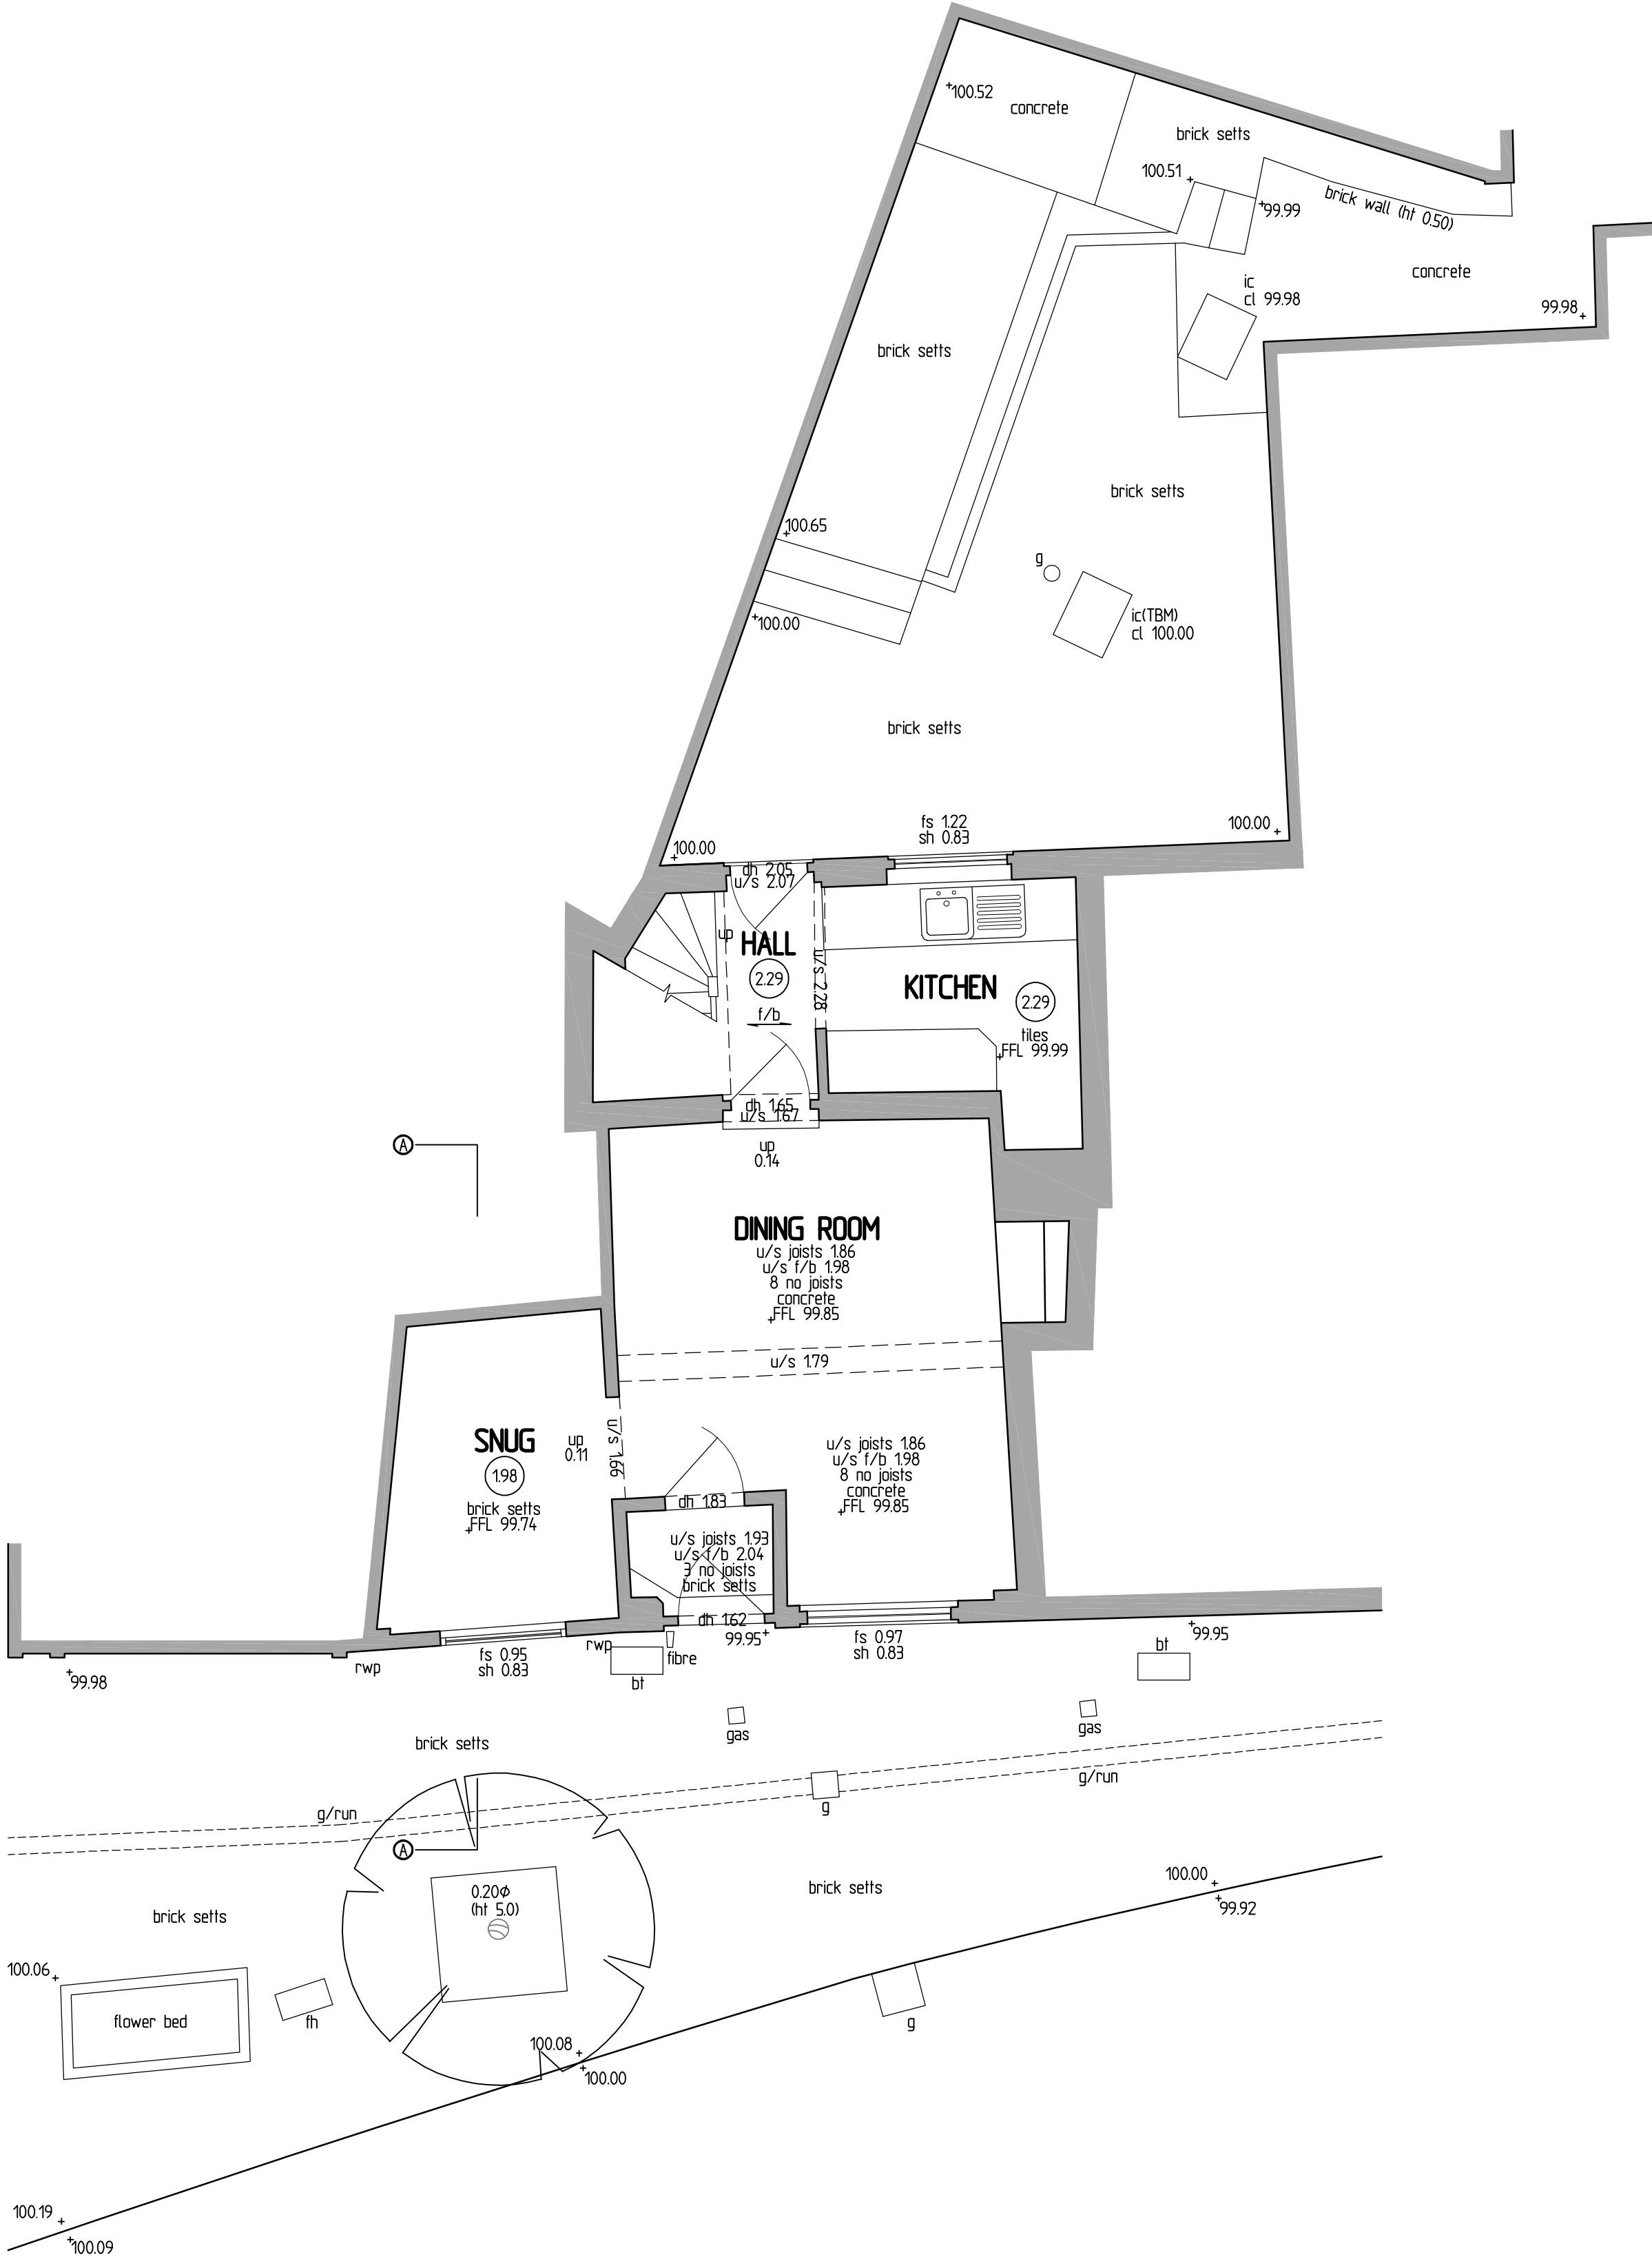

Ground Floor Plan - 1:50

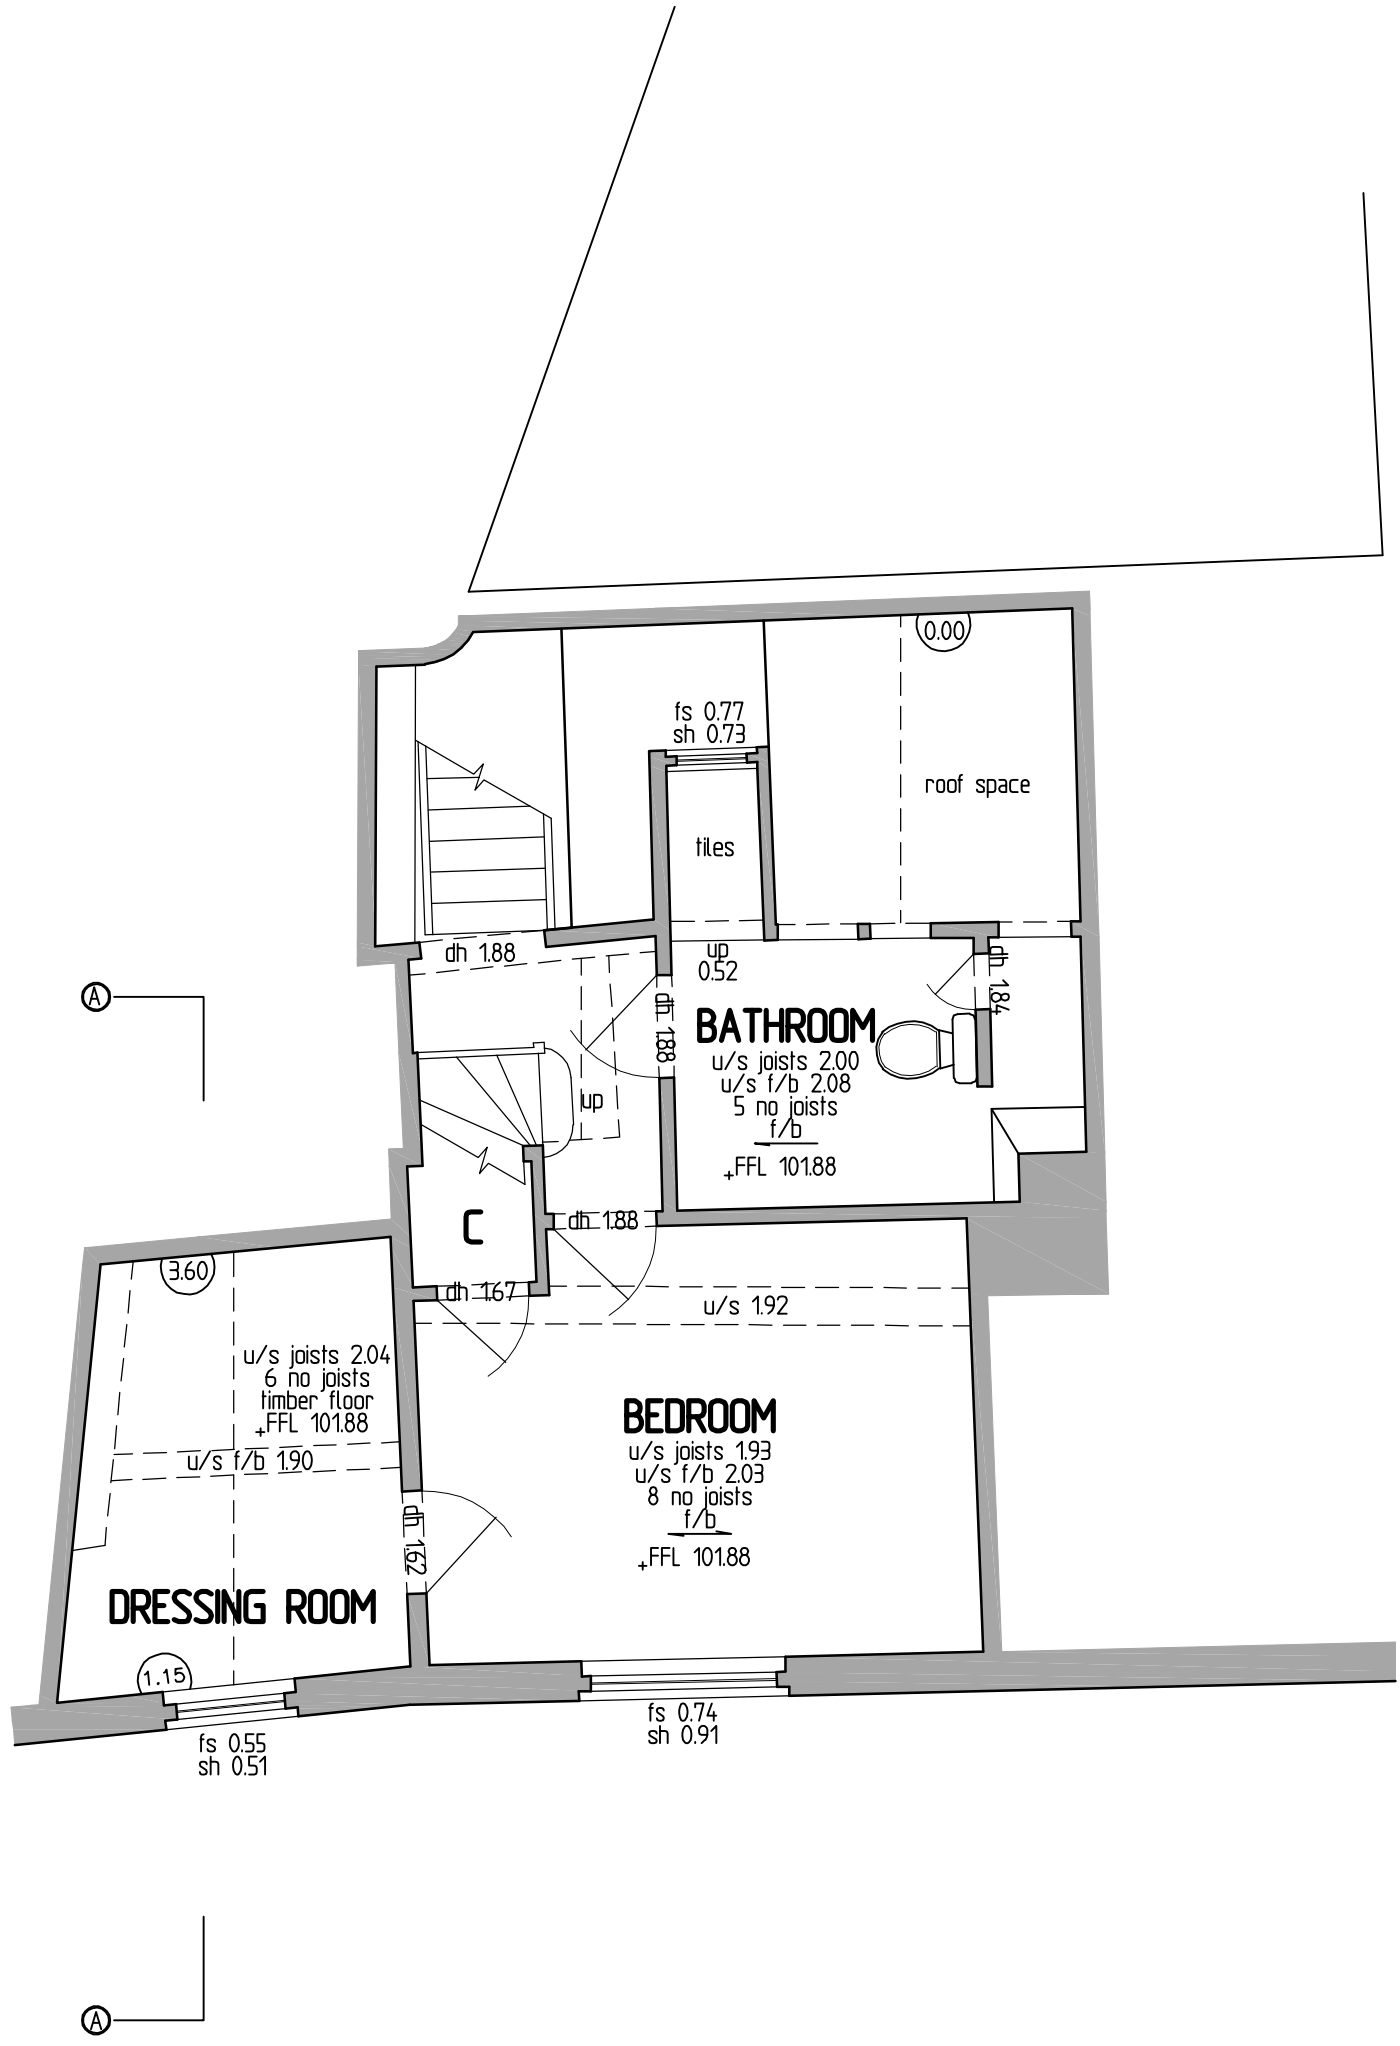

First Floor Plan - 1:50

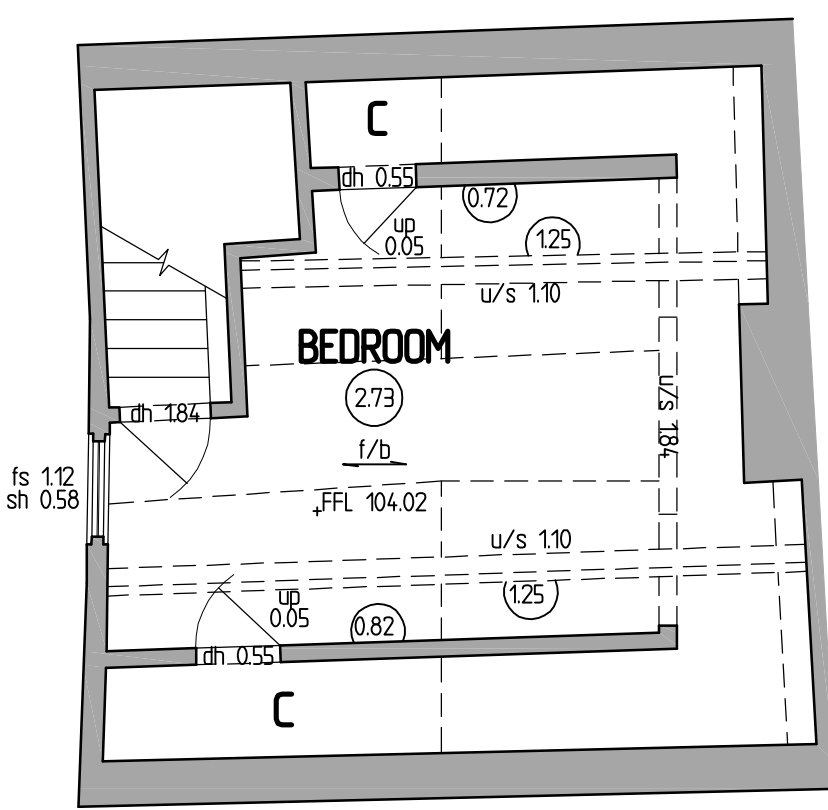

Second Floor Plan - 1:50

PROPOSED ALTERATIONS AT
6 CHURCH STREET,
CAVERSHAM, BERKS. RG4 8AT

For:
Mr & Mrs. ROTHWELL

AS EXISTING

Floor Layout Plans

SCALE:	DATE:	REF:
150 @ A1	May 2025	25-005-01