


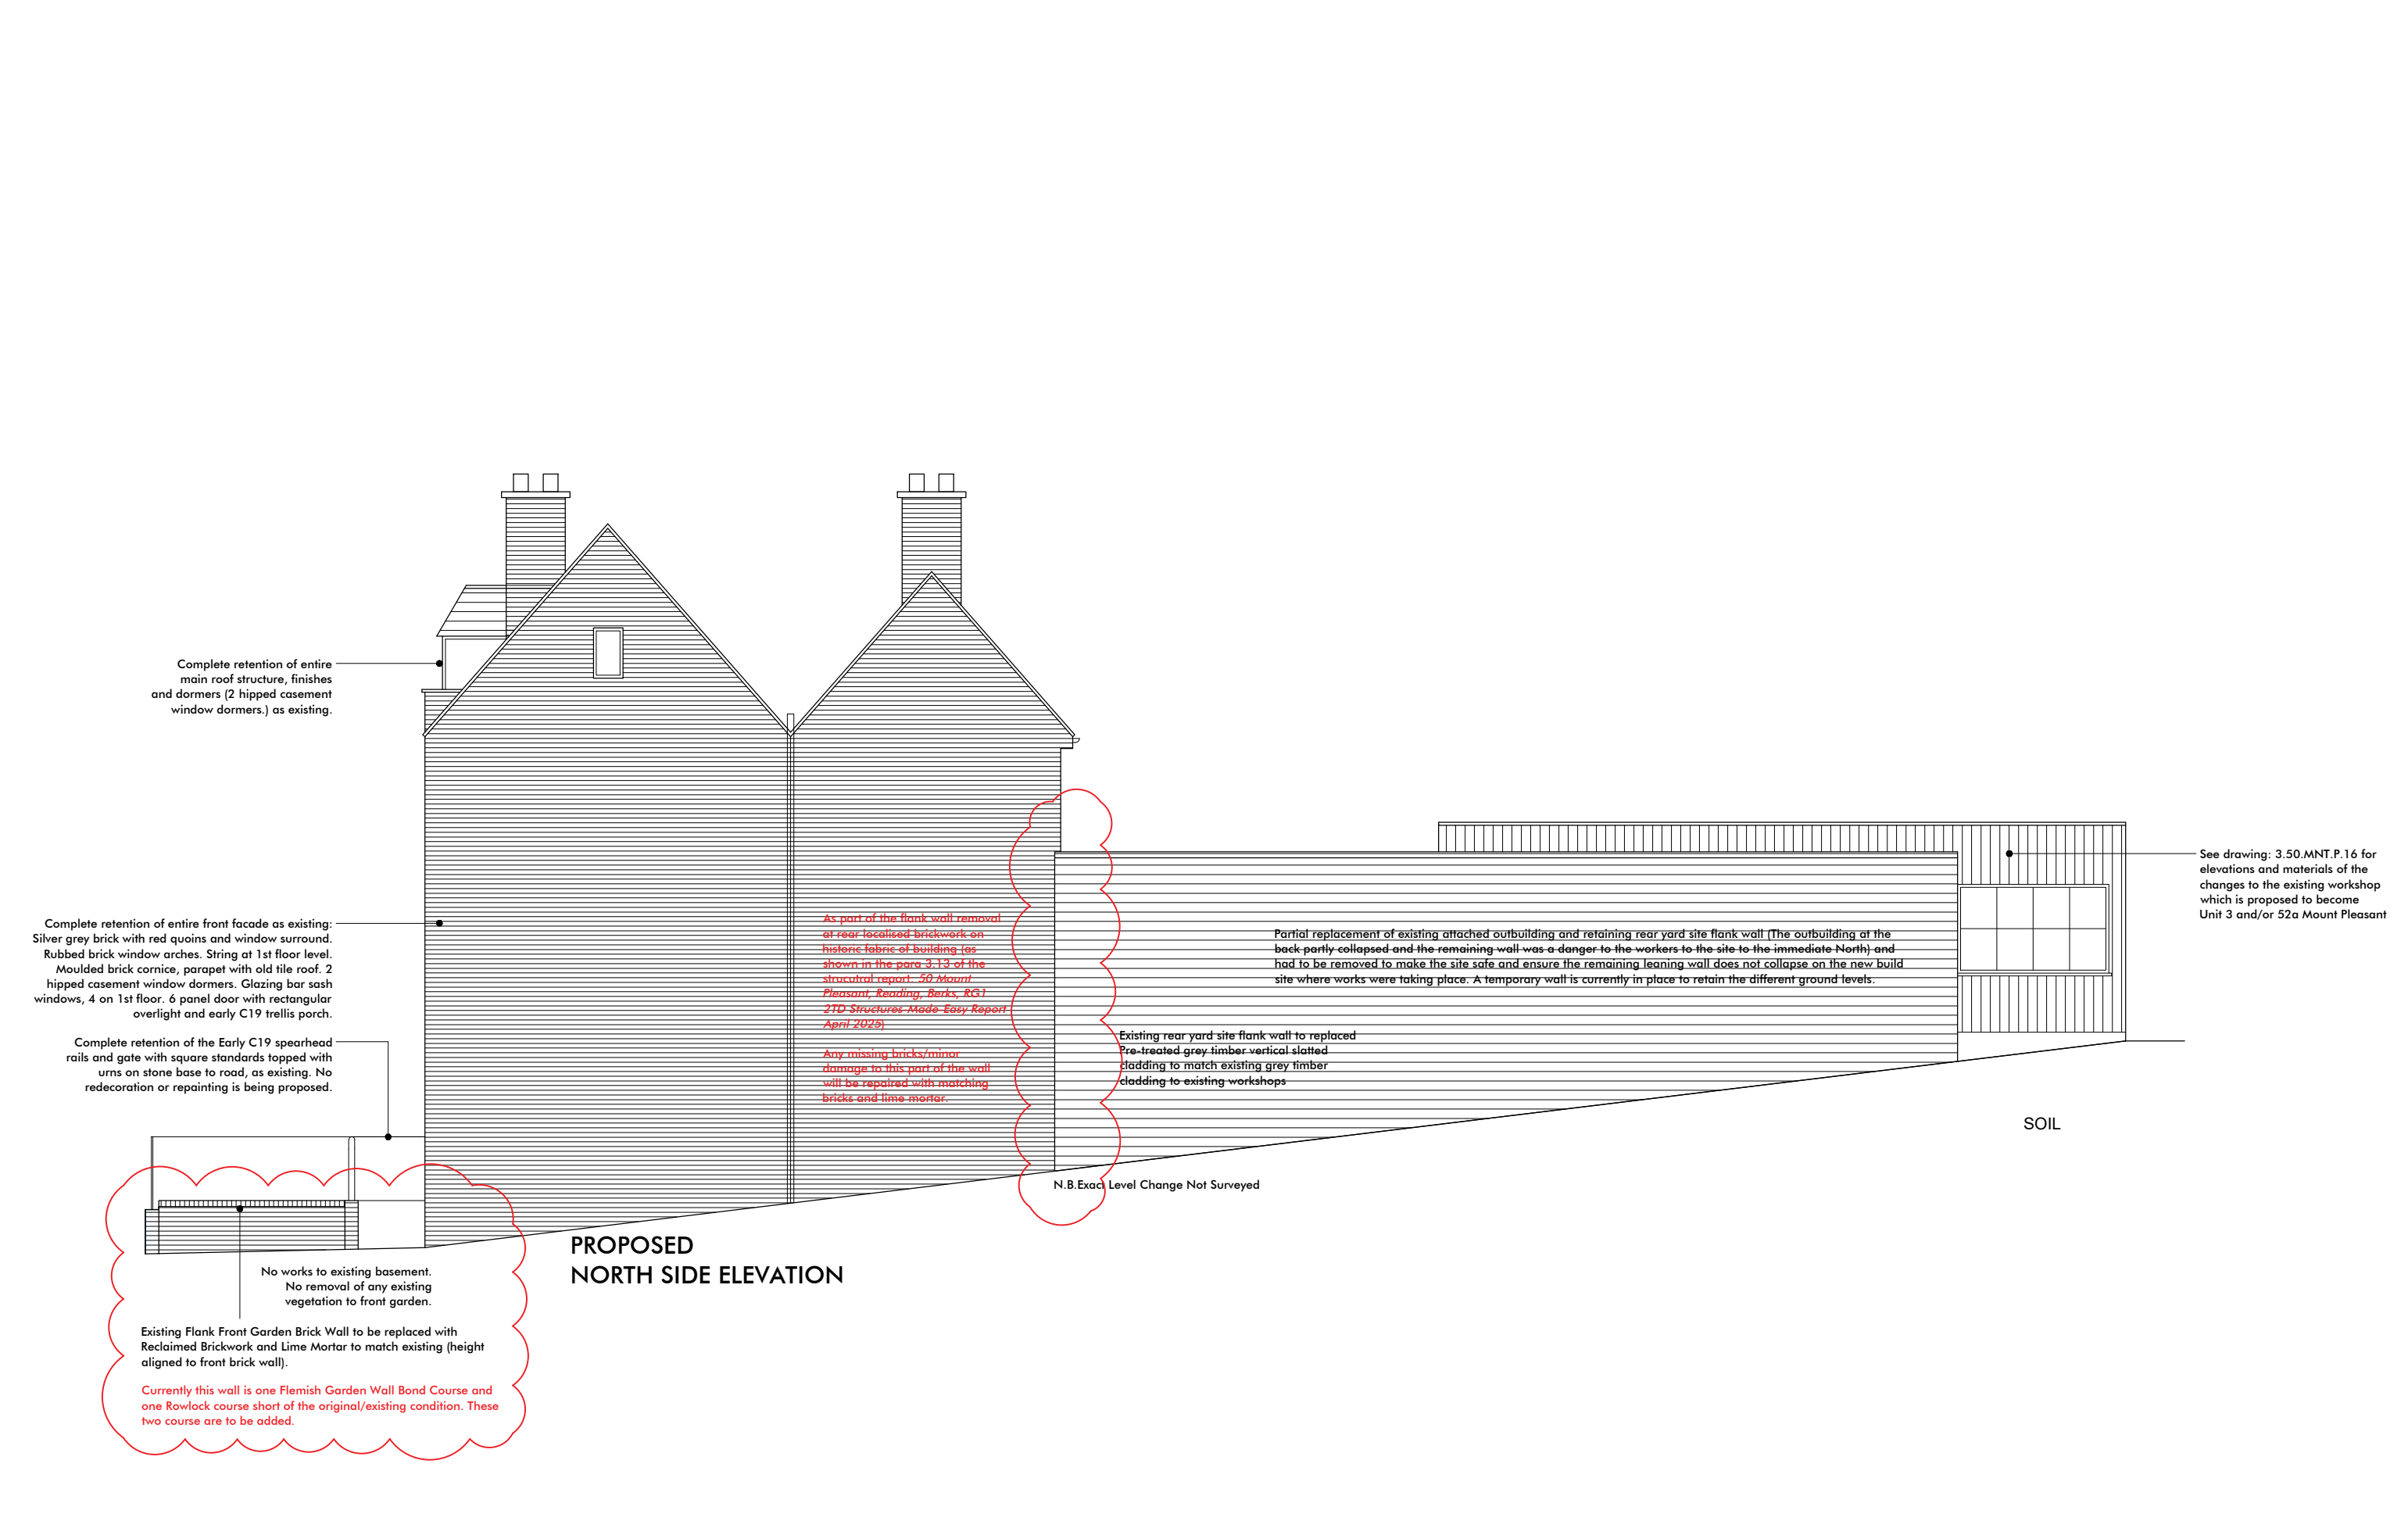

Project Address: 50 Mount Pleasant, Reading, Berkshire, RG1 2TF Drawing Number: 3.50.MNT.P.15 Drawing Name: Proposed North Side Elevation Scale: 1:100 @ A3 00.51234m	Rev.	Date	Description	General Note - The general contractor is responsible for the verification of all dimensions and levels on site prior to any construction or pricing works. The drawing author (at Pont + Wils Architects Ltd.) is to be informed immediately of any discrepancy. Figured dimensions take priority over scaled dimensions. Any reliance on scaled dimensions is strictly only appropriate for drawing and scaling purposes. Copyright of Pont + Wils Architects Ltd ©	Pont + Wils Architects Ltd. Email: oscar@pontwils.co.uk Phone: 07833287819 Website: www.pontwils.co.uk Address: 9 Scobell Close, Shinfield, Reading, Berkshire, RG2 9HH PONT WILS Architects
	G	03.04.25	Planning Amendments 7		
	H	10.04.25	Planning Amendments 8		
	J	25.04.25	Planning Amendments 9		
	K	15.05.25	Planning Amendments 10		