


REV	COMMENTS	DATE

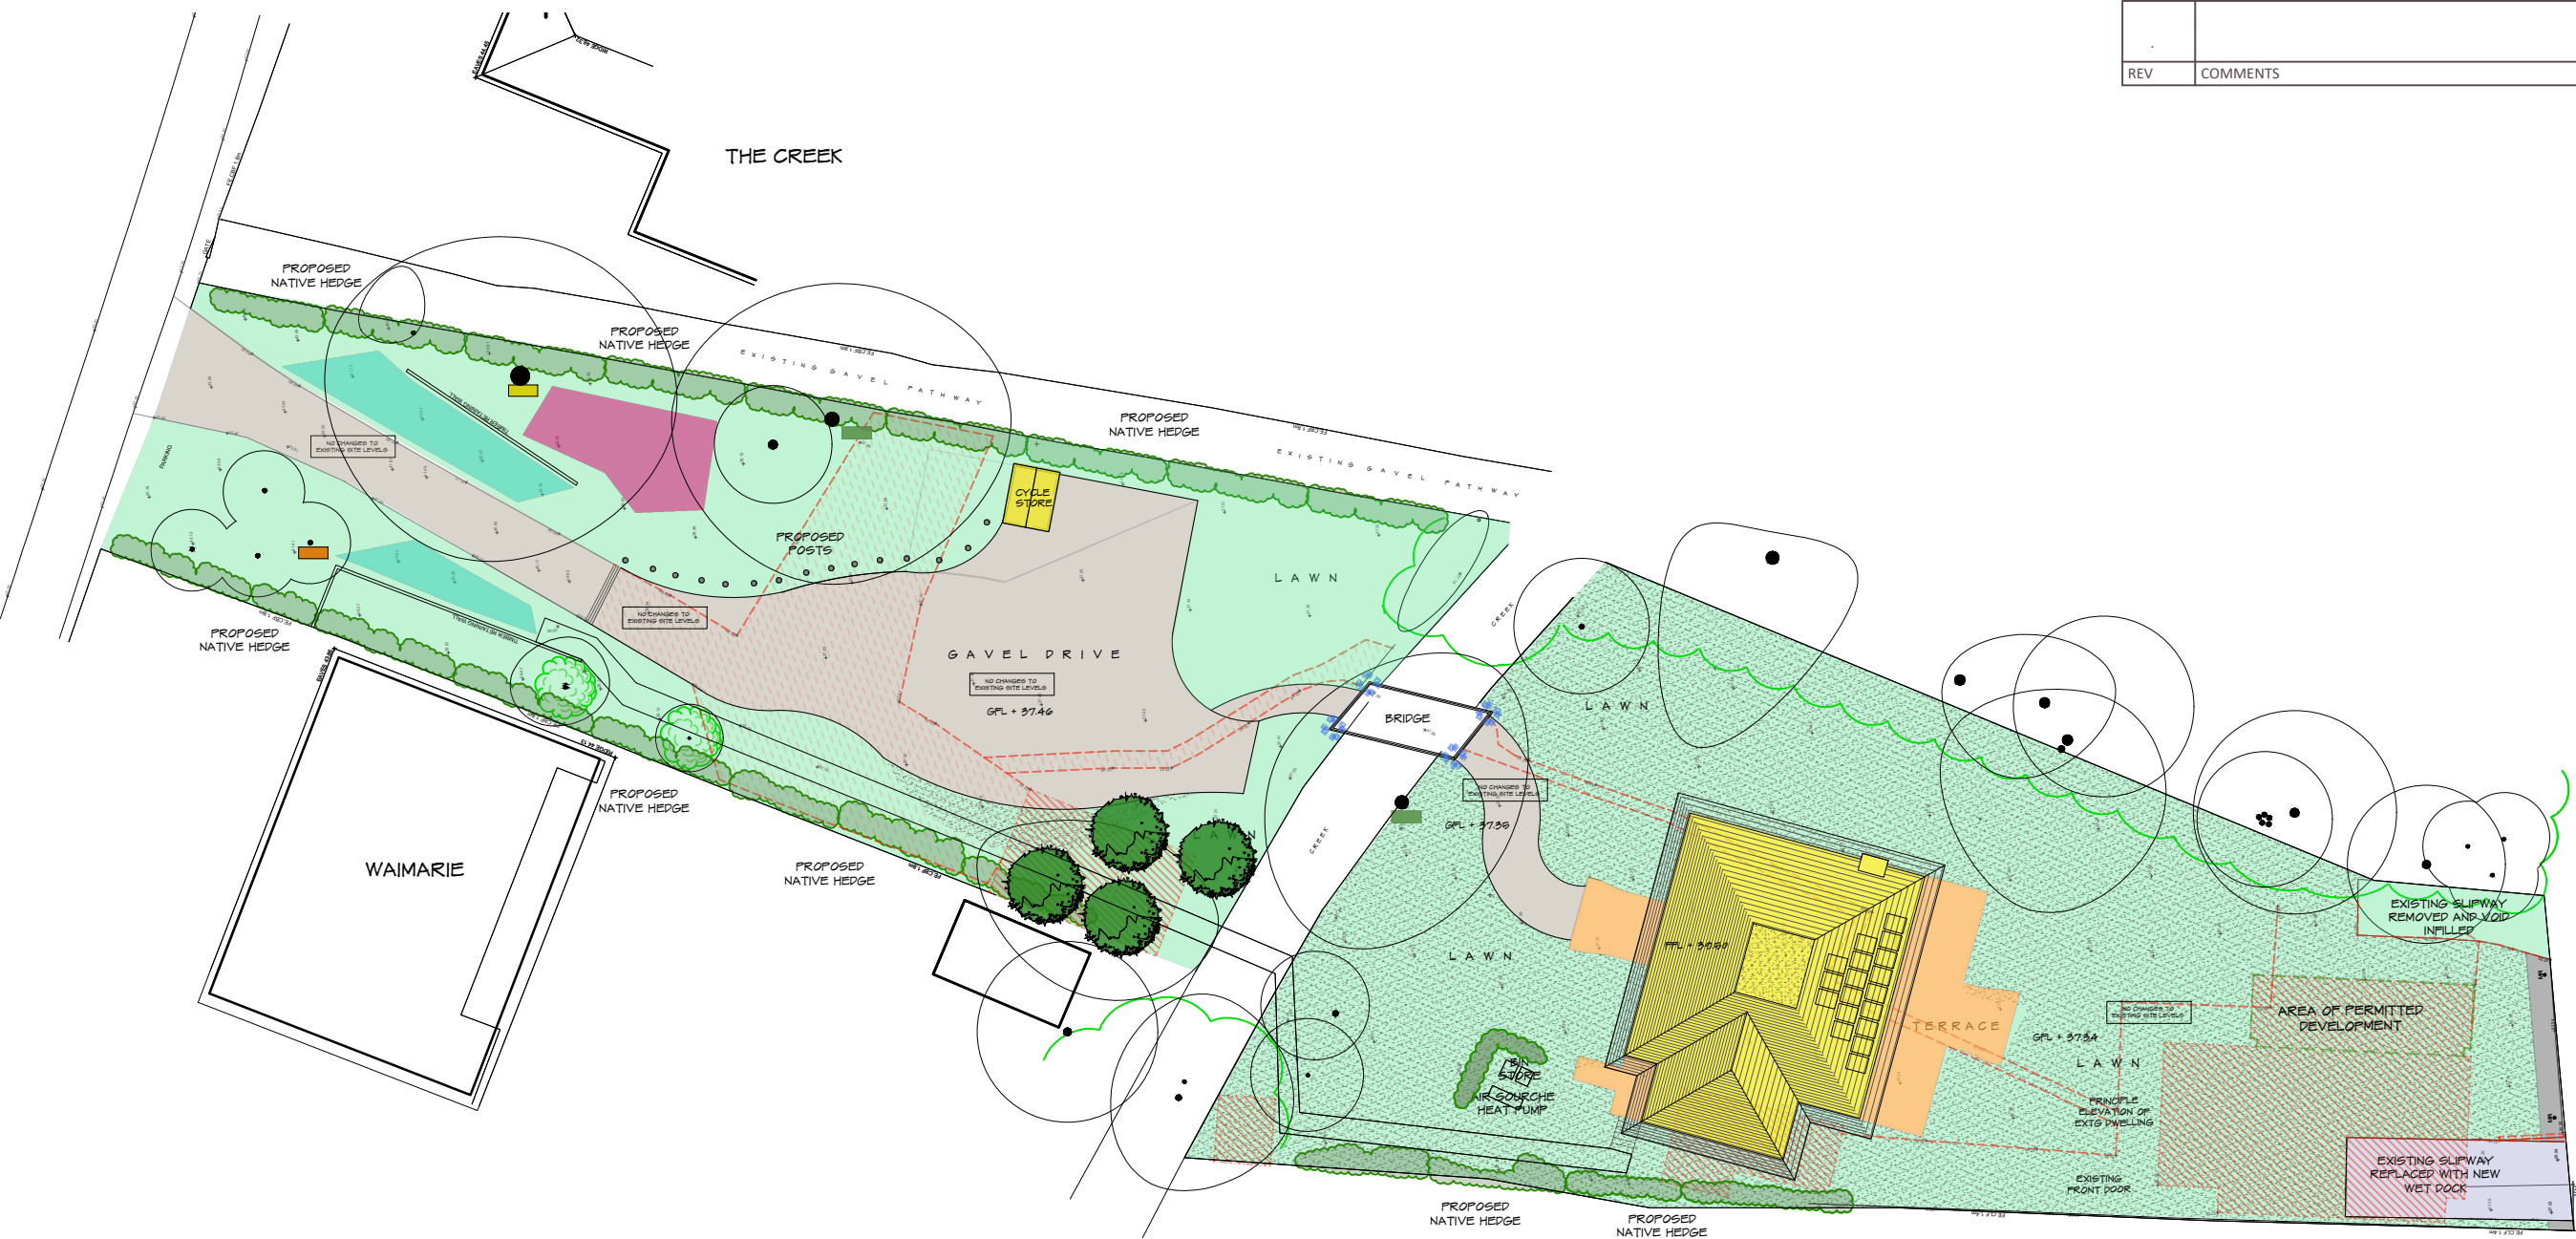

- PROPOSED NATIVE HEDGE AREA - 140 M2
- WILDFLOWER MEADOW PLANTING - 41 M2
- NATIVE SCRUB PLANTING - 29 M2
- GRAVEL AREA - 268.6 M2
- BUILDING FOOTPRINTS - 146.6 M2
- TERRACES - 38 M2
- GRASS AREA - 1344.3 M2
- CREEK AREA - 121 M2
- SLIPWAY - 0 M2
- EXTG CONCRETE RAMP - 67 M2
- RIVER INLET - 32.5 M2
- HARDSTANDING RETAINED - 8 M2

TOTAL SITE AREA = 2226 M2



SHAUN TANNER
ARCHITECTURE & PLANNING

www.stlarchitecture.co.uk studio@stlarchitecture.co.uk 0118 989 0808

CLIENT Mr R. Arnold
PROJECT Warren Creek, The Warren
Caversham, Reading, RG4 7TQ
DRAWING PROPOSED AREAS

STATUS Planning
SCALE NTS @ a3
DRAWN ST
CHECKED
NO 3863/51
REV J
DATE May 2023

THIS DRAWING MUST NOT BE SCALED UNLESS ISSUED FOR PLANNING PURPOSES. ALL DIMENSIONS ARE TO BE VERIFIED PRIOR TO SETTING OUT, COMMENCING WORK, OR PRODUCTION OF FABRICATION DRAWINGS. REPORT ANY DISCREPANCIES TO THE SUPERVISING OFFICER IMMEDIATELY. ©

