REV	COMMENTS	DATE

Block Plan 1:500

Ordnance Survey (c) Crown Copyright 2024. All rights reserved. Licence number 100022432

1:500 scale Bar
This Drawing has been produced for printing onto A3 size paper,
If printing on any other size please use the scale bar below.

0m 5m 20m 40m
2.5m 10m

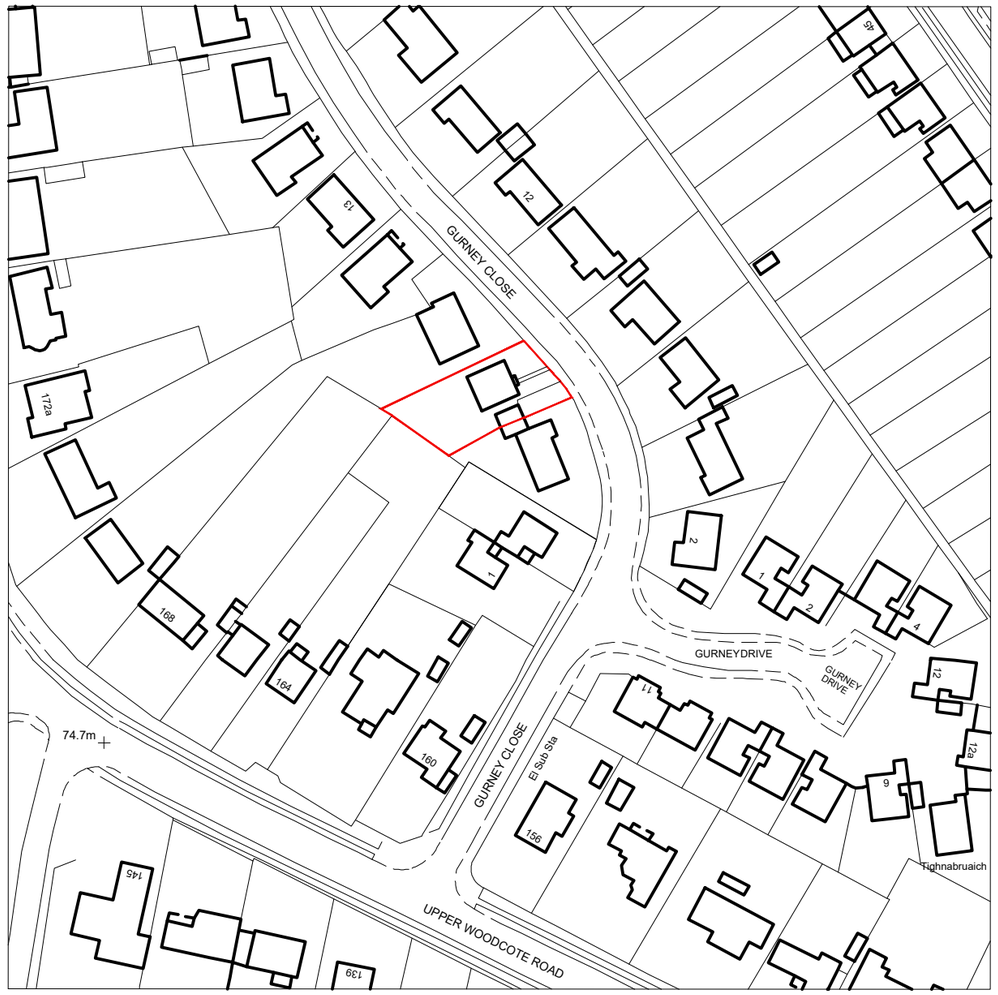

Location Plan 1:1250

1:1250 scale Bar
This Drawing has been produced for printing onto A3 size paper,
If printing on any other size please use the scale bar below.

0m 12.5m 50m 100m
6.2m 25m

SHAUN•TANNER
ARCHITECTURE & PLANNING

www.stlarchitecture.co.uk studio@stlarchitecture.co.uk 0118 989 0808

CLIENT Mr & Mrs D. Rankin

PROJECT 7 Gurney Close, Reading, RG4 7LE

DRAWING BLOCK AND LOCATION PLAN

STATUS planning DATE Mar 2025

SCALE 1:1250/500 @ A3 DRAWN DN CHECKED NO 0000/200 REV .

THIS DRAWING MUST NOT BE SCALED UNLESS ISSUED FOR PLANNING PURPOSES. ALL DIMENSIONS ARE TO BE VERIFIED PRIOR TO SETTING OUT, COMMENCING WORK, OR PRODUCTION OF FABRICATION DRAWINGS. REPORT ANY DISCREPANCIES TO THE SUPERVISING OFFICER IMMEDIATELY. ©