

LANDSCAPING SPECIFICATION

1.0Ground Preparation and Soil Specification

1.1 Subsoil:
Subsoil shall meet the BS8601:2013 Specification for subsoil and requirement for use

Subsoil shall be spread to a minimum of 250mm below new grass and shrub areas. Tree pits to be constructed as described in section 3.0 'Plant and Planting Specification'.

Subsoil to be spread by hand or using a back-acting track vehicle to cause minimum compaction and loss of soil structure. No soil handling shall be undertaken when the soil is wetter than the plastic limit.

1.2 Topsoil:
Imported topsoil shall be General Purpose Grade as described in Table 1, Topsoil Characteristics of BS 3882: 2015 Specification for Topsoil. Soil shall be stored in heaps not exceeding 1.5 metres high. Heaps shall be graded to shed water avoid ponding, maintained in a weed-free condition and protected from contamination or trespass by heavy machinery.

Topsoil shall be lightly consolidated in layers not exceeding 150mm using track laying machinery. Works shall not be undertaken in periods of wet weather.

Topsoil shall be laid to the following minimum depths:
150mm below new grass areas
300mm min in new tree and shrub areas

Finished levels, after settlement, shall be as follows:
25mm above adjacent paving from new grassed areas and non-mulched shrub beds
75mm below adjacent paving and grass for mulched planting beds
150mm below damp proof courses

1.3 Ground conditioning:
40 litres of compost to be incorporated into the top 300mm of each square metre of topsoil or all ornamental shrub beds.

2.0Plant and Planting Specification

2.1 British Standard Specification
All plant stock, plant handling and planting to be undertaken in accordance with the following British Standard Specifications and Code of Practice:

BS 3936: 1992 Part 1 Nursery Stock, Specification for Trees and Shrubs
BS 3936: 1990 Part 10 Nursery Stock. Ground cover Plants.
BS 4428: 1989 Code of practice for general landscaping operations,
BS 5837: 2012 trees in relation to design, demolition and construction.
The Code of Practice for Plant Handling 1985. (Horticultural Trades Association).
BS 8545:2014 Trees: from nursery to independence in the landscape - Recommendations

2.2 Plant Stock:
Plant stock to be supplied in accordance with the size and description specified on the plant schedule and position indicated on drawing. Planting implementation timetable: (Nov-March) first suitable planting season within the construction phase.

Plant stock shall be healthy, vigorous, free from pests and diseases and suitably hardened off for the propose situation of planting and lifted at a time in accordance with good nursery practice. Stock shall have a well formed fibrous root system and be free from perennial weeds. The form of trees shall be in accordance with BS 3936: Part 1:1992, section 7, Form of Trees.

2.3 Plant Handling:
All plant materials shall be lifted, bundled, labelled, packaged, transported, temporarily stored and planted in accordance with the procedures and methods illustrated in the publication "Plant Handling" (Horticultural: Trades Association) and relevant sections of BS 4043: 1989 Transplanting Root-Balled Trees.

2.4 Shrub Planting:
All bare root stock shall be planted between November and March. Plants shall be delivered to site in quantities which can be planted the same day. No plant roots shall be allowed to dry out.

1, 2 & 3L pot grown shrubs shall be planted in pits 350x350x350mm and back-filled gently.
7 & 15L stock to be planted in prepared pits 500x500x500mm.

Plant stock shall be watered in same day with 5 litres per plant.

2.5 Standard tree planting
Excavation of the planting pits shall not take place when the ground is frozen or waterlogged such that damage may occur to the structure of the soil.
New planting pits for container grown plants to be 150mm wider than the container
The contractor shall remove from site all stones and the like over 50mm in any dimension, deleterious matter, weeds and weed roots brought to the surface by any cultivation or excavation.

Selected standard trees to be planted as shown on drawing.

All works shall be carried out to the minimum standard according to BS 3936-1: 1992 Nursery Stock Specification for Trees and Shrubs. Recommendations for the cultivation and planting of trees in the advanced nursery stock category. Planting of Root-Balled Trees section 3.1 and section 3.2.3-3.2.5

2.6 Mulch:
All shrub beds and 1m diameter around trees shall be spread with a medium grade bark mulch to a settled depth of 75mm. Mulch to be free from fines, weeds, disease and contaminants.

2.7 Grass Seeding:
Seed mix shall be;
Garden and road verge: British Seed Houses Grade A19 mix or similar approved.

Topsoil shall be cultivated to a fine tilth, be free from weeds, stones and other debris. Levels to be graded to form finished levels as indicated in section 'Topsoil'.

Roll, fertilise at 50mg/sqm. 10-14 days prior to seeding, sow at rate of 25-35g/m2 and lightly rake. First cut to be undertaken when grass reaches 50mm.

2.8 Turfed Areas:
To be supplied and laid in accordance with BS:4428:1989 recommendations for turf for general purposes.

2.9 New Turfed Areas to replace hard standing:
The contractor shall collect and remove from site all rubbish, weeds, debris and surface stones exceeding 50mm in any dimension from all areas to be landscaped. Any old foundations, concrete bases or driveway obstructions occurring within 300mm of the finished ground surface to be removed and new turf added as specification above.

3.0 Maintenance and Management

3.1 Responsibility:
The maintenance of areas within the grounds of private dwellings shall be the responsibility of the property owner.

Monthly maintenance visits to include the following operations:

- Hand weed planting beds
- Top up mulch to 100mm depth as necessary
- Remove litter
- Sweep mulch spillage
- Re-firm plant stock as necessary
- Adjust stakes and ties as necessary (max every 12 months) and remove the stakes and ties 2-3 years after planting
- Prune plant stock as required to encourage good form
- Check all plant stock and report signs of pests, disease, death and damage
- All beds to incorporate slow release non-bulky organic fertiliser to aid plant establishment

Watering

Plant stock to receive the following quantities of water:
Standard trees: 20 litres weekly between April and September;
Shrubs and transplants: 5 litre/plant on three occasions throughout growing season.
Watering to be undertaken during the first three growing seasons. (April-October)

Grass cutting:
Grass shall be cut throughout the growing season to maintain a sward of 38mm. Grass shall be edged and clippings removed and watered as necessary.

Plant replacements:

All dead, dying and vandalised plant stock shall be replaced in the first planting season following failure, throughout the maintenance period.

Planting Maintenance Plan

- Five year maintenance plan
Irrigation / Water Management
- Provide adequate watering daily to all newly planted material twice daily
 - Install slow-release watering bags to all site trees and maintain water level
- Shrub Areas
- Weed and remove all debris from shrub areas
 - Maintain shrub appearance (removal of dead or broken branches)
 - Ensure proper position and elevation of all plant material is maintained
- Spring Clean-up / Spring Service
- Prune / Repair winter damage to trees (up to 12' in height) and shrubs
 - Remove and dispose of any and all winter debris (leaves, sand, sticks, etc.)
 - Clean and cultivate all shrub areas
- Tree & Shrub Services
- Pruning to include all shrubs and ornamental trees
 - All shrubs and ornamental trees shall have dead wood and crossing branches removed.
 - Tip back plants from each other to create separation and thinning of the plant


The growing season will be the period of time between the average date of the last killing frost in the spring to the average date of the first killing frost in the autumn/ early winter



Marshall's Tegula Priora Permeable Paving



Marshall's Sylvern Limestone Paving

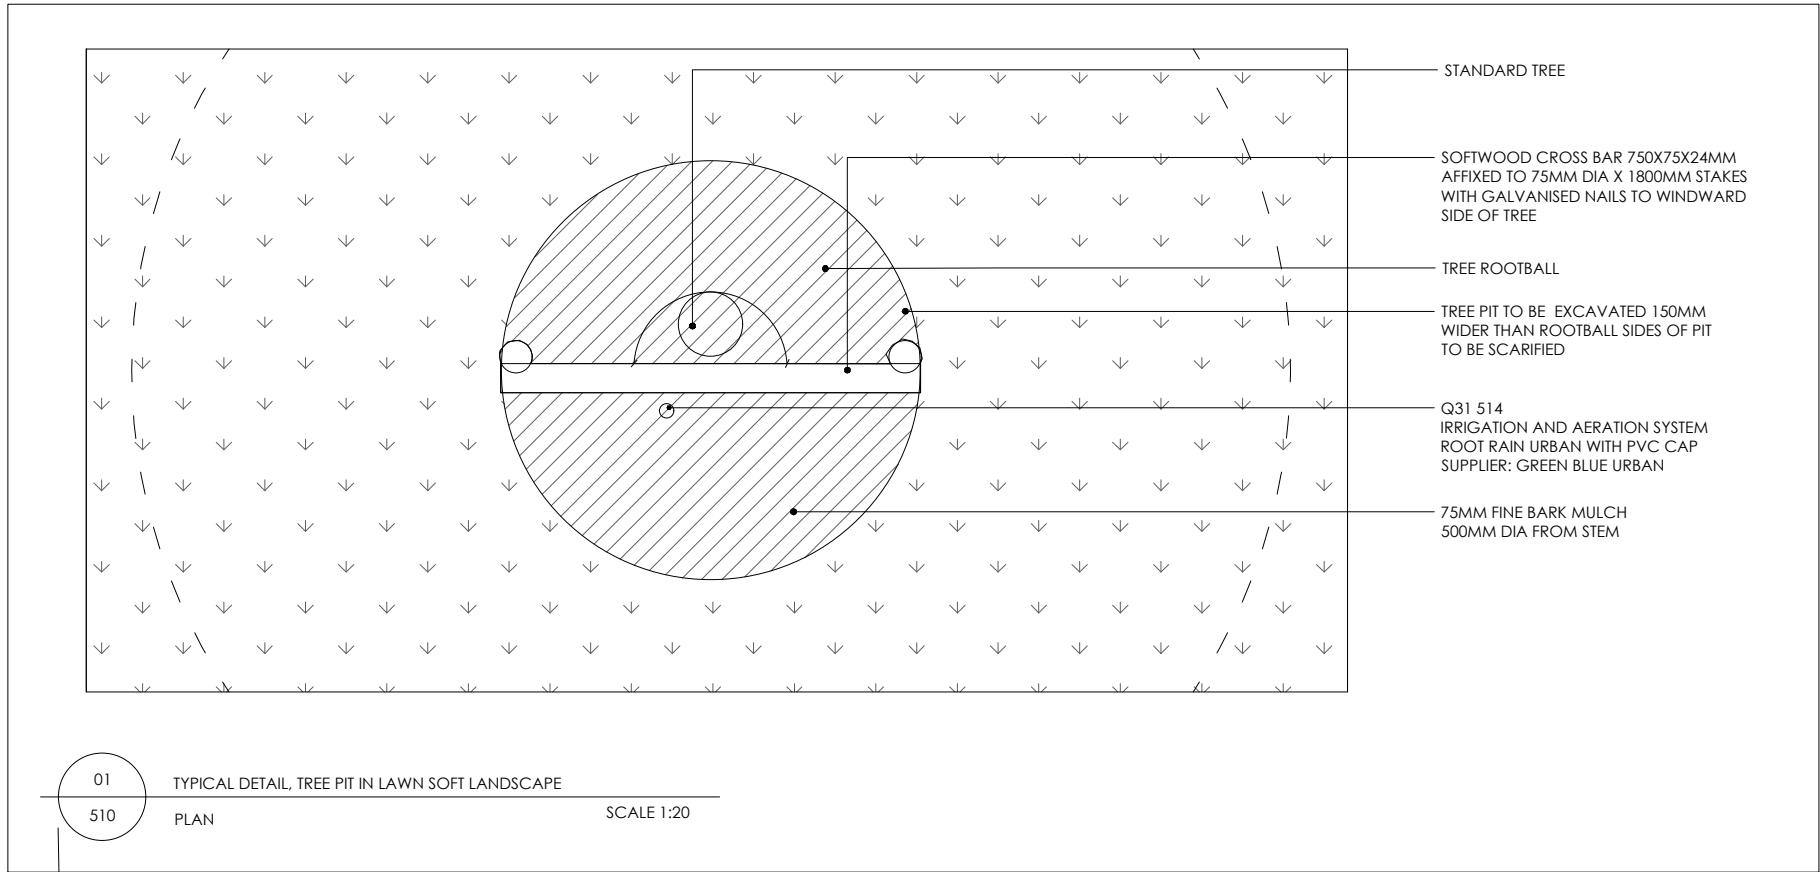


ASTOR OUTDOOR WALL MOUNTED DOWLIGHT
set 2m above FGL to restrict light emission
IP44 rated
220-240v
Class 1


Dimensions:
H11.8 x W8.6 x D10.5 cm

All light to be downlights only.

Symbol on plan

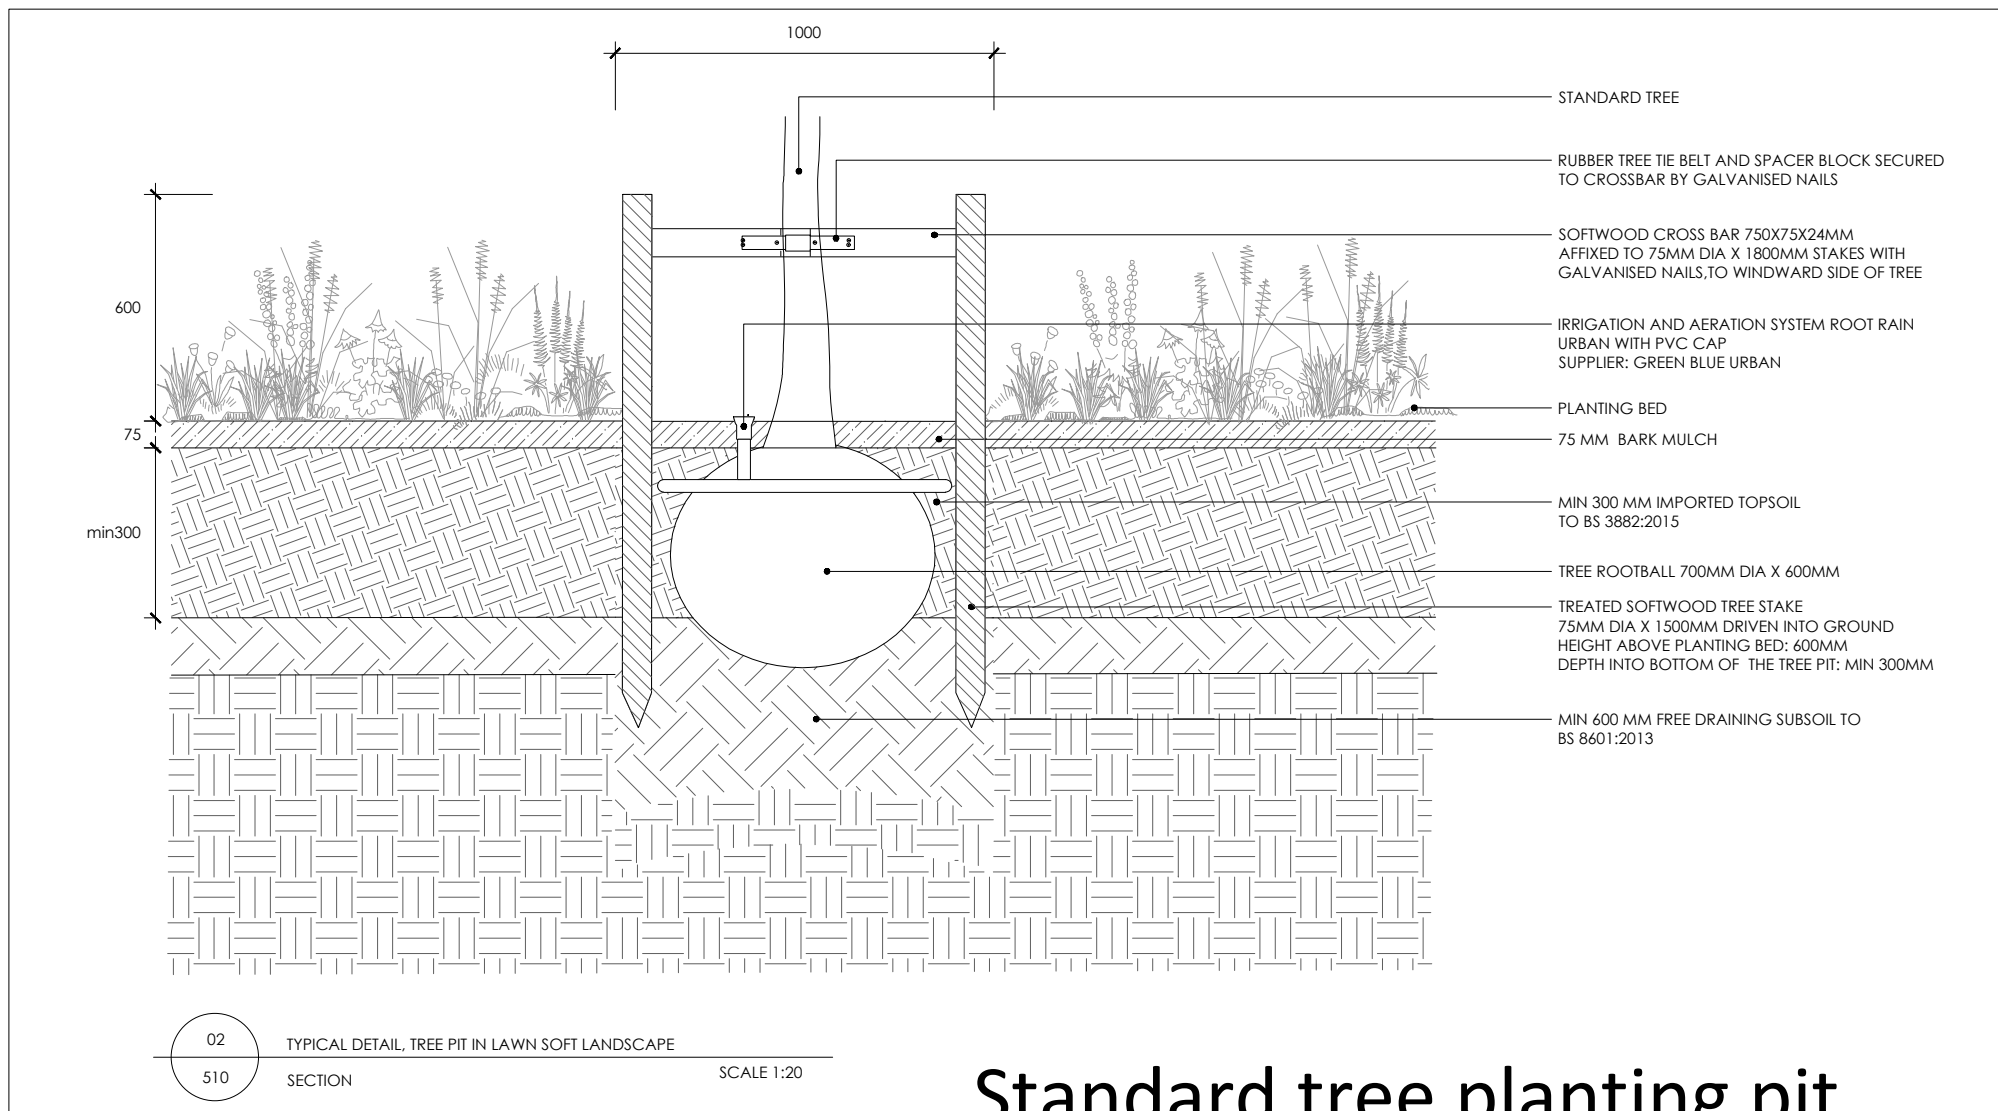


Standard tree planting pit

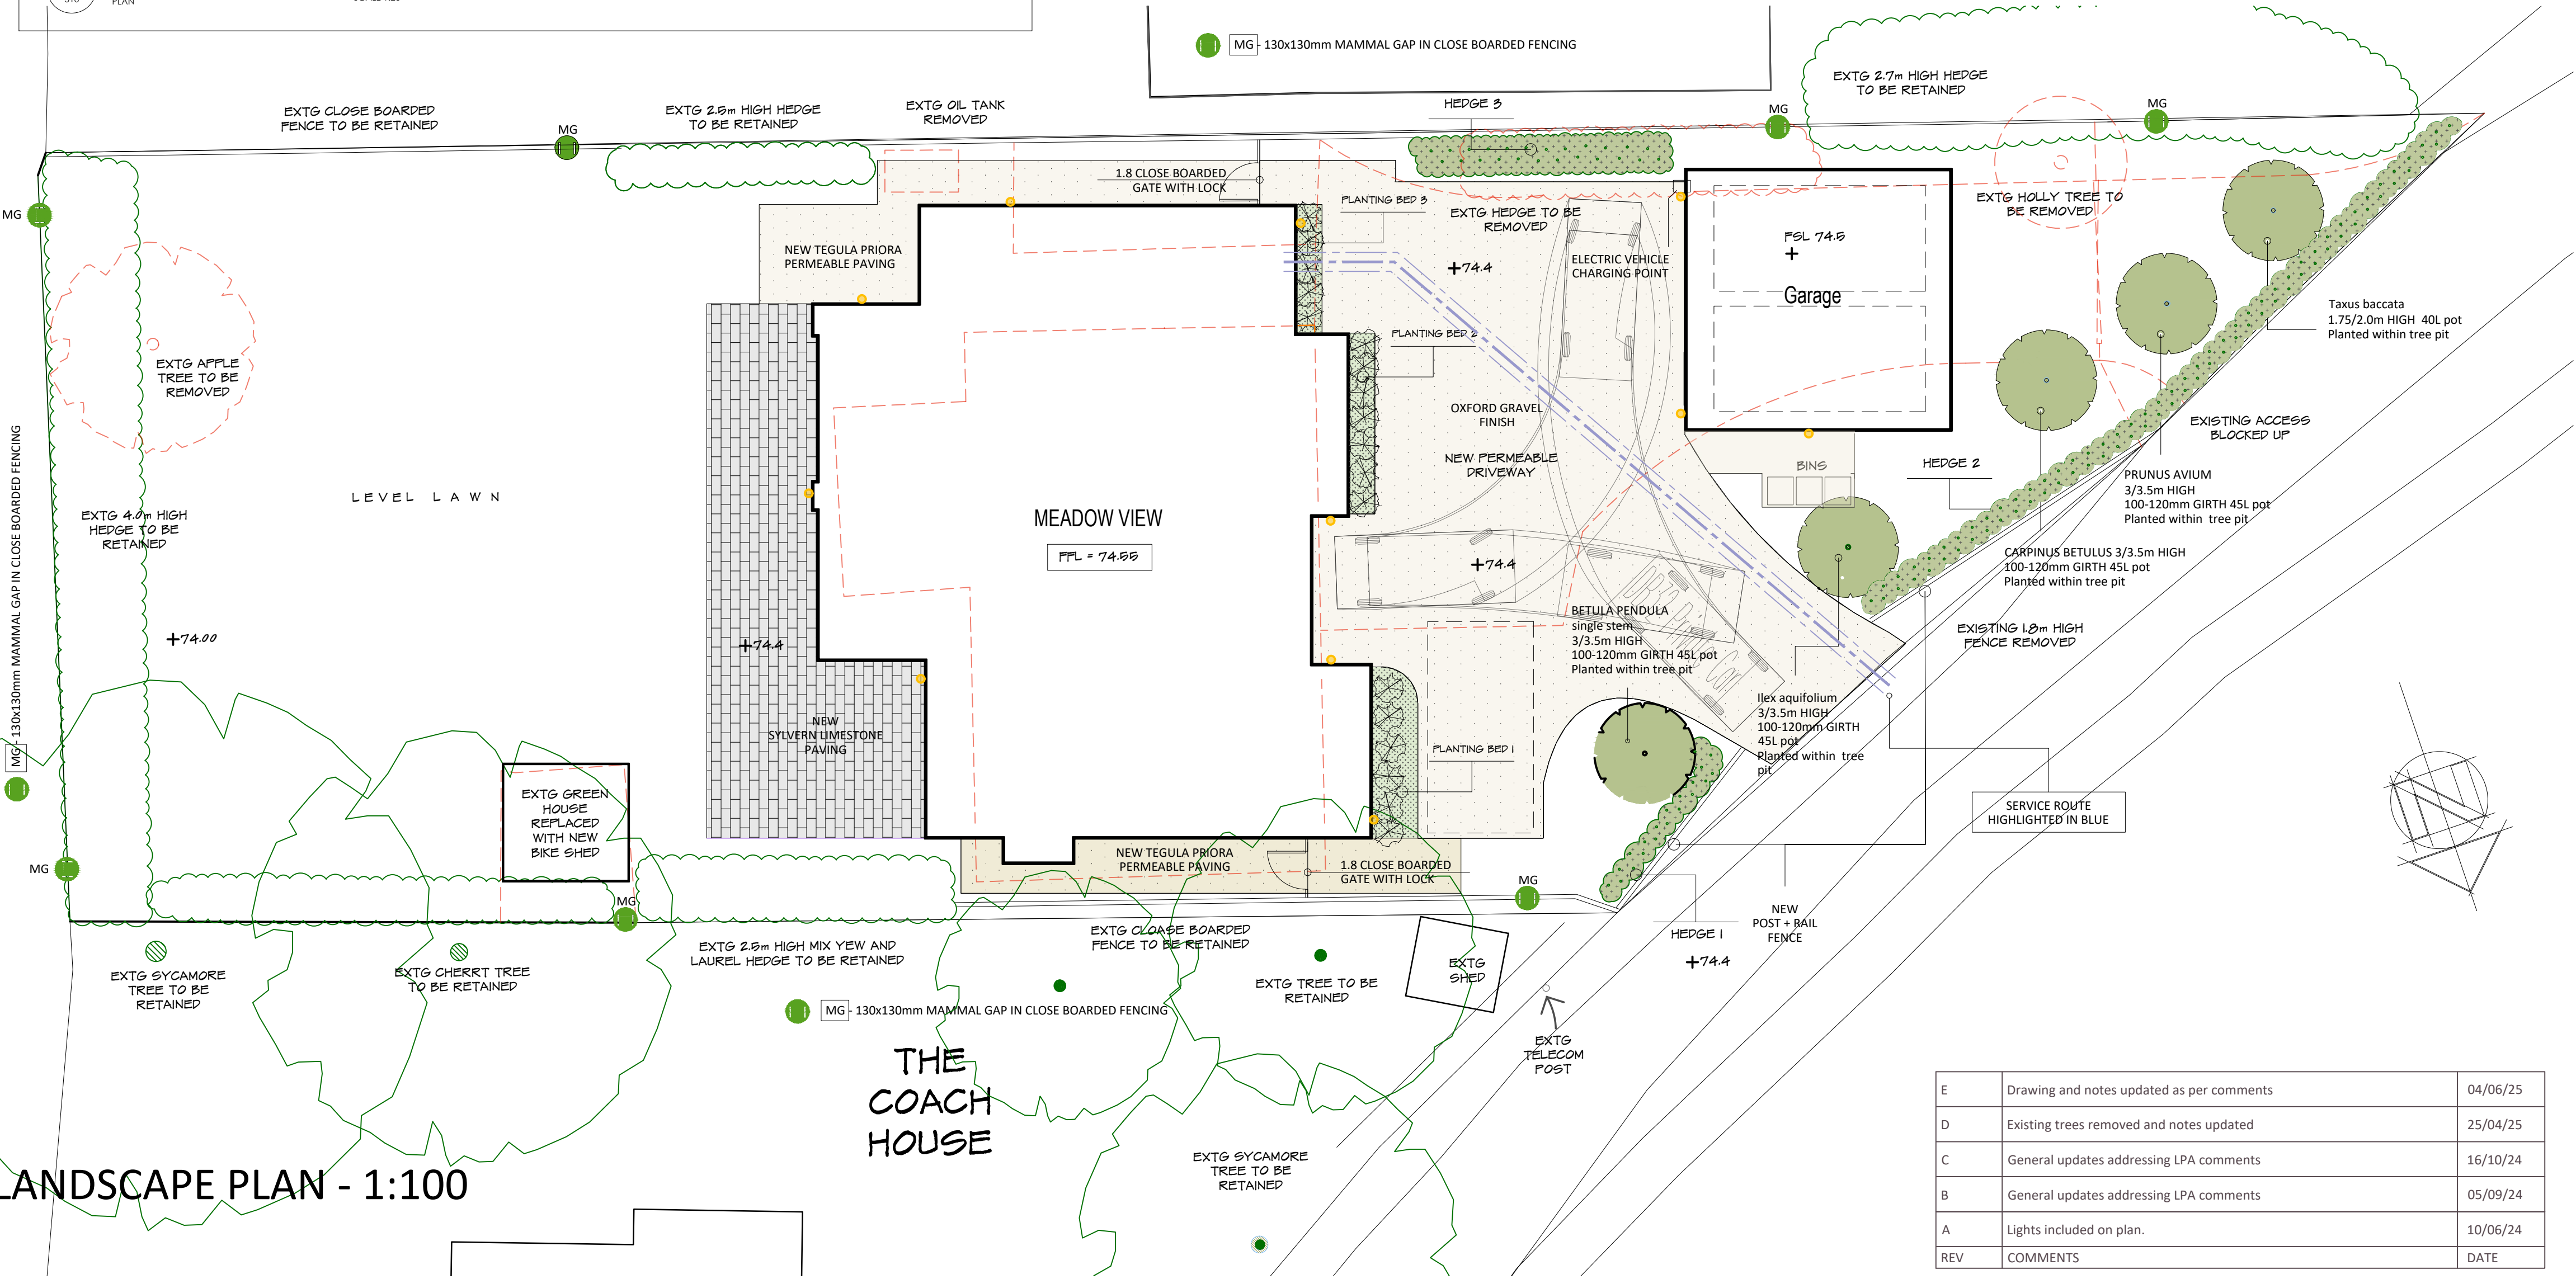

LANDSCAPE PLAN - 1:100

HEDGES SPECS

HEDGE 1	Mixed species : Carnipus Betulus 15% Crataegus Monogyna 35% Fagus Sylvatica 35% Acer Campestre 15%	3 litre pots (x98)	0.45m centres (0.25 m staggered rows)	0.9m-1.2m Tall (planting height)	1.8m (maintenance height)
HEDGE 3	Prunus Laurocerasus 'Rotundifolia'	5 litre pots (x25)	0.45m centres (0.25 m staggered rows)	1.5m Tall (planting height)	2.0m (maintenance height)

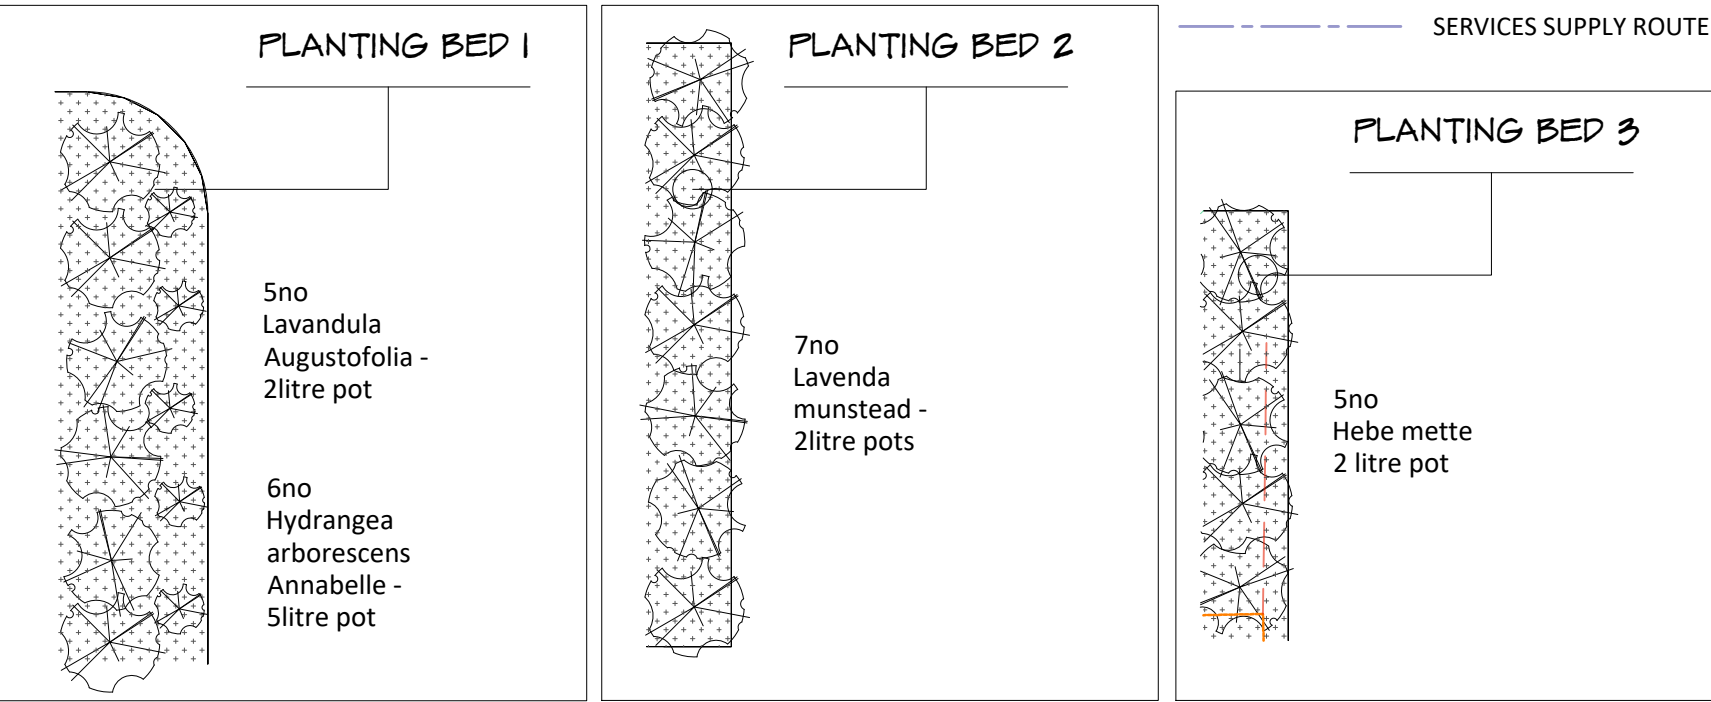

E	Drawing and notes updated as per comments	04/06/25
D	Existing trees removed and notes updated	25/04/25
C	General updates addressing LPA comments	16/10/24
B	General updates addressing LPA comments	05/09/24
A	Lights included on plan.	10/06/24
REV	COMMENTS	DATE



CLIENT Mr S. Carney & Ms T. Walsh
PROJECT Meadow View, Blagrave Lane, Caversham, RG4 7DX
DRAWING Landscape Details

STATUS planning DATE Jan 2024
SCALE 1:100 / 1:50 DRAWN RC CHECKED NO 3806/301 REV E

THIS DRAWING MUST NOT BE SCALED UNLESS ISSUED FOR PLANNING PURPOSES. ALL DIMENSIONS ARE TO BE VERIFIED PRIOR TO SETTING OUT, COMMENCING WORK, OR PRODUCTION OF FABRICATION DRAWINGS. REPORT ANY DISCREPANCIES TO THE SUPERVISING OFFICER IMMEDIATELY. ©