


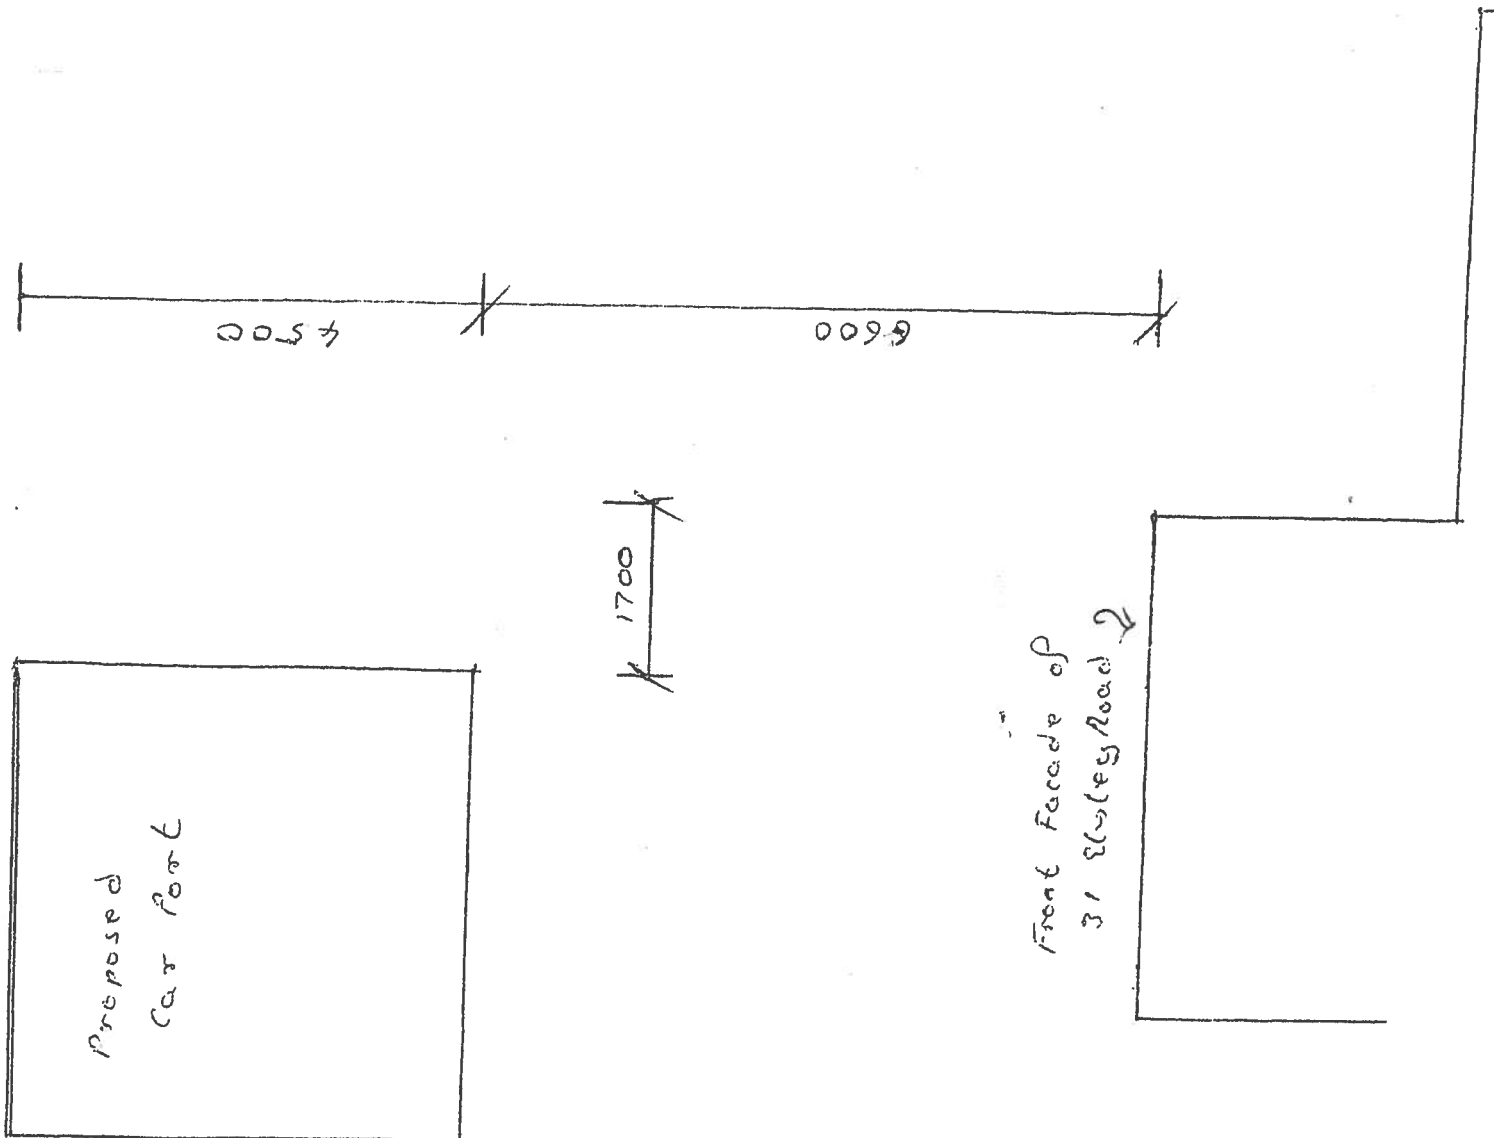

0 2 metres
Scale Bar 1:75

31 ELSIE ROAD
Proposed Car Port
Title - location plan
Scale - 1:75 REV B
Date: 04:06:25