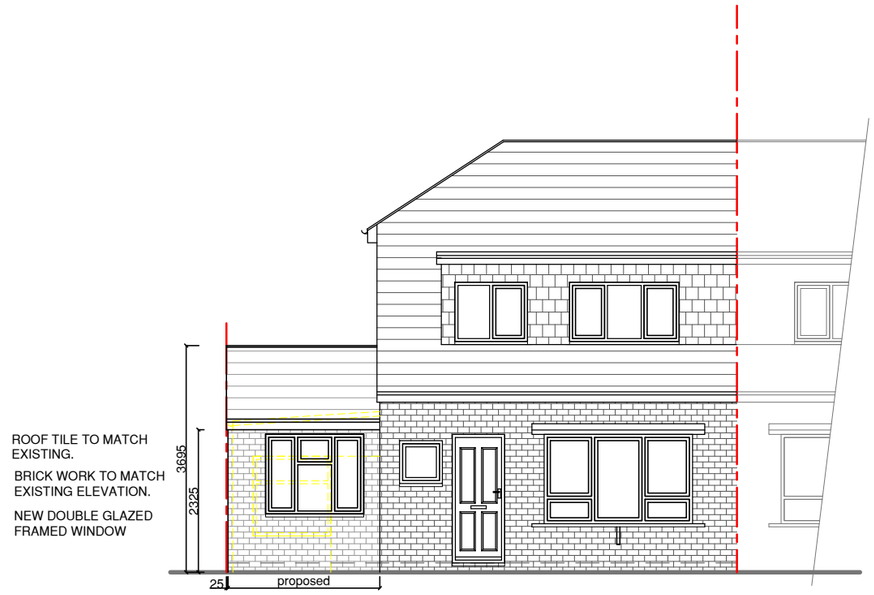

NO.43 NO.42

PROPOSED FRONT ELEVATION

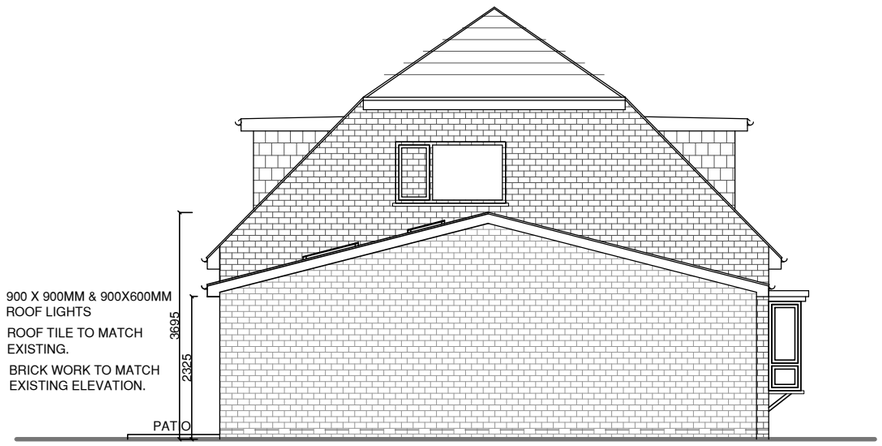

NO.43

PROPOSED SIDE ELEVATION

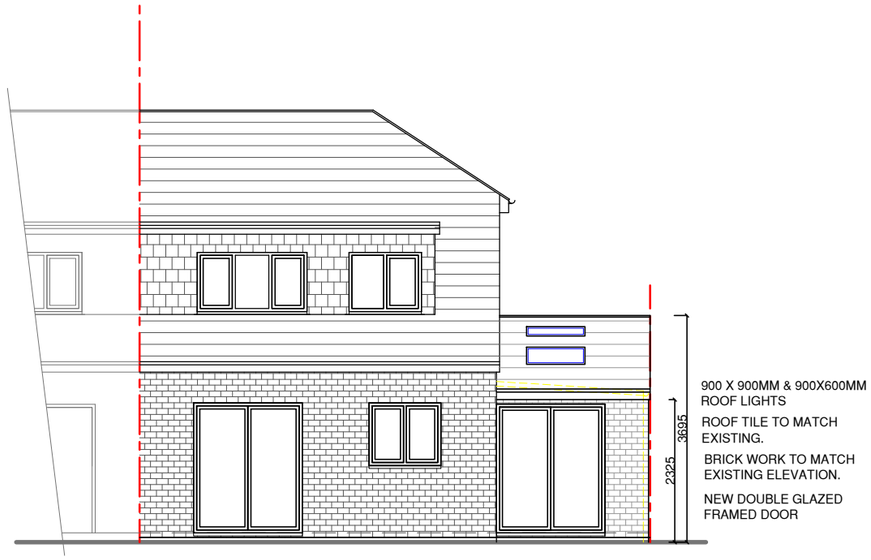

NO.42 NO.43

PROPOSED REAR ELEVATION

0m 1m 2m 3m 4m 5m

SCALE @ 1:100

NOTES :

Date	Revisions

SJR DESIGN LTD.
(ARCHITECTURAL DESIGN & CONSULTANT)

Client: MR. ANUP & ANUJ GURUNG

Job Title

43 COLLIERS WAY
READING
RG30 2QT

Drawing Title

PROPOSED ELEVATIONS

Scale: 1 : 100(A3)

Date: JUNE 2025

Checked by: Drawn by: RS

Drg No. TP/714/04

Rev.