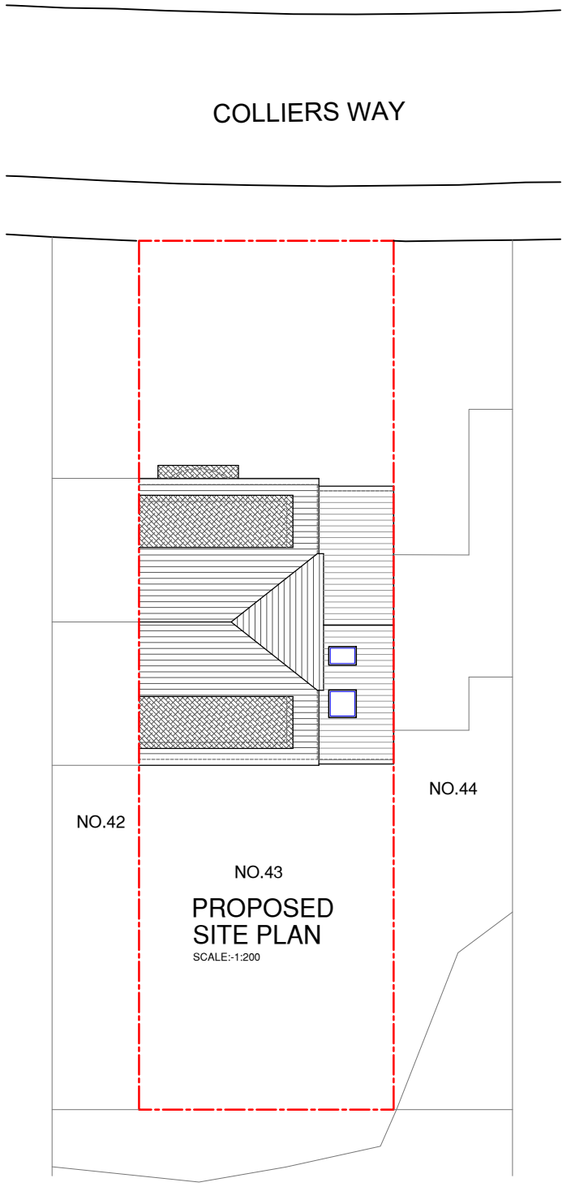

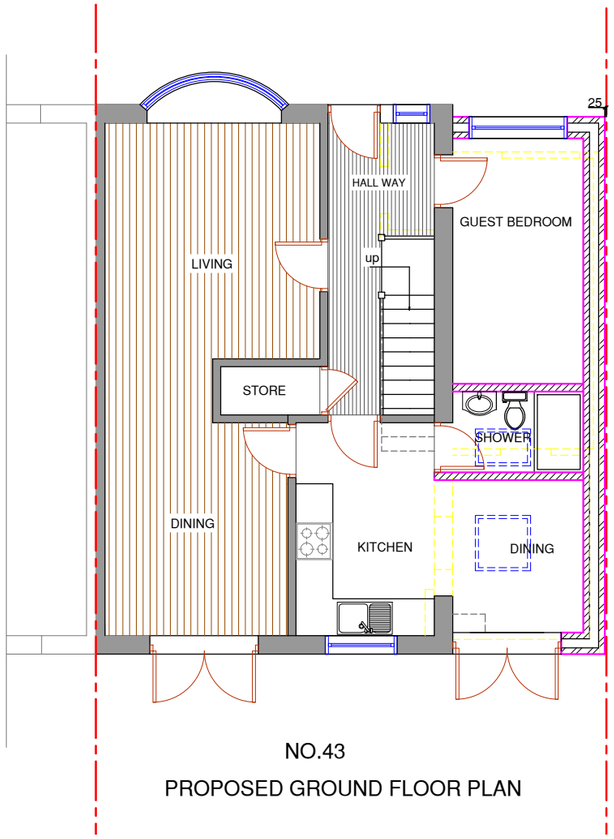

NO.43

PROPOSED GROUND FLOOR PLAN

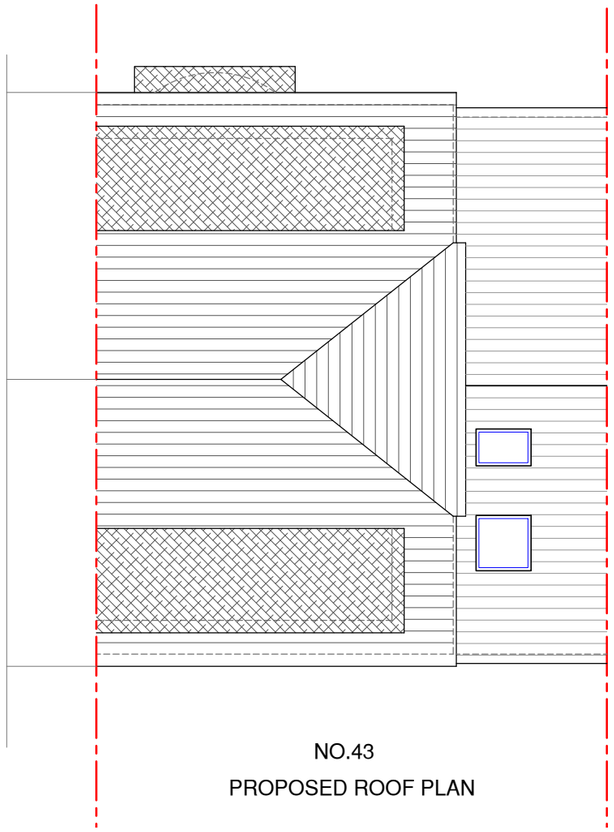

NO.43

PROPOSED ROOF PLAN

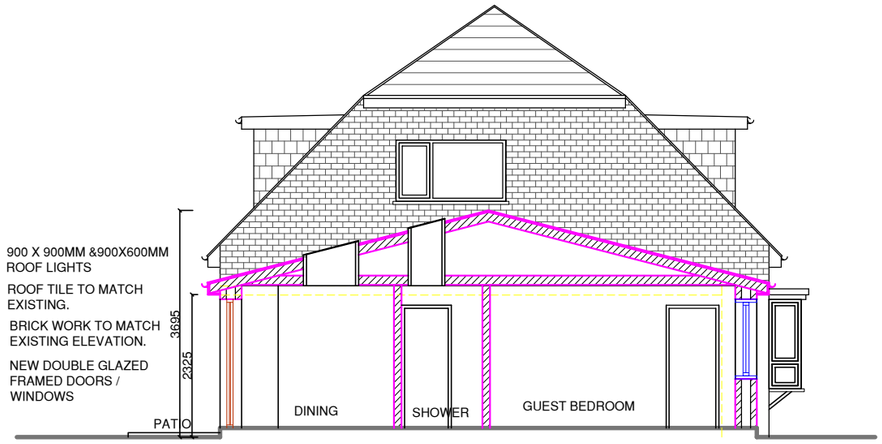

NO.43

PROPOSED SECTION A-A

0m 5m 10m 15m 20m

SCALE @ 1:200

0m 1m 2m 3m 4m 5m

SCALE @ 1:100

NOTES :

Date	Revisions

SJR DESIGN LTD.
(ARCHITECTURAL DESIGN & CONSULTANT)

Client: MR. ANUP & ANUJ GURUNG

Job Title

43 COLLIERS WAY
READING
RG30 2QT

Drawing Title

PROPOSED SITE FLOOR PLANS SECTION

Scale: 1 : 100 / 200 (A3)

Date: JUNE 2025

Checked by: | Drawn by: RS

Drg No. TP/714/03 | Rev.