

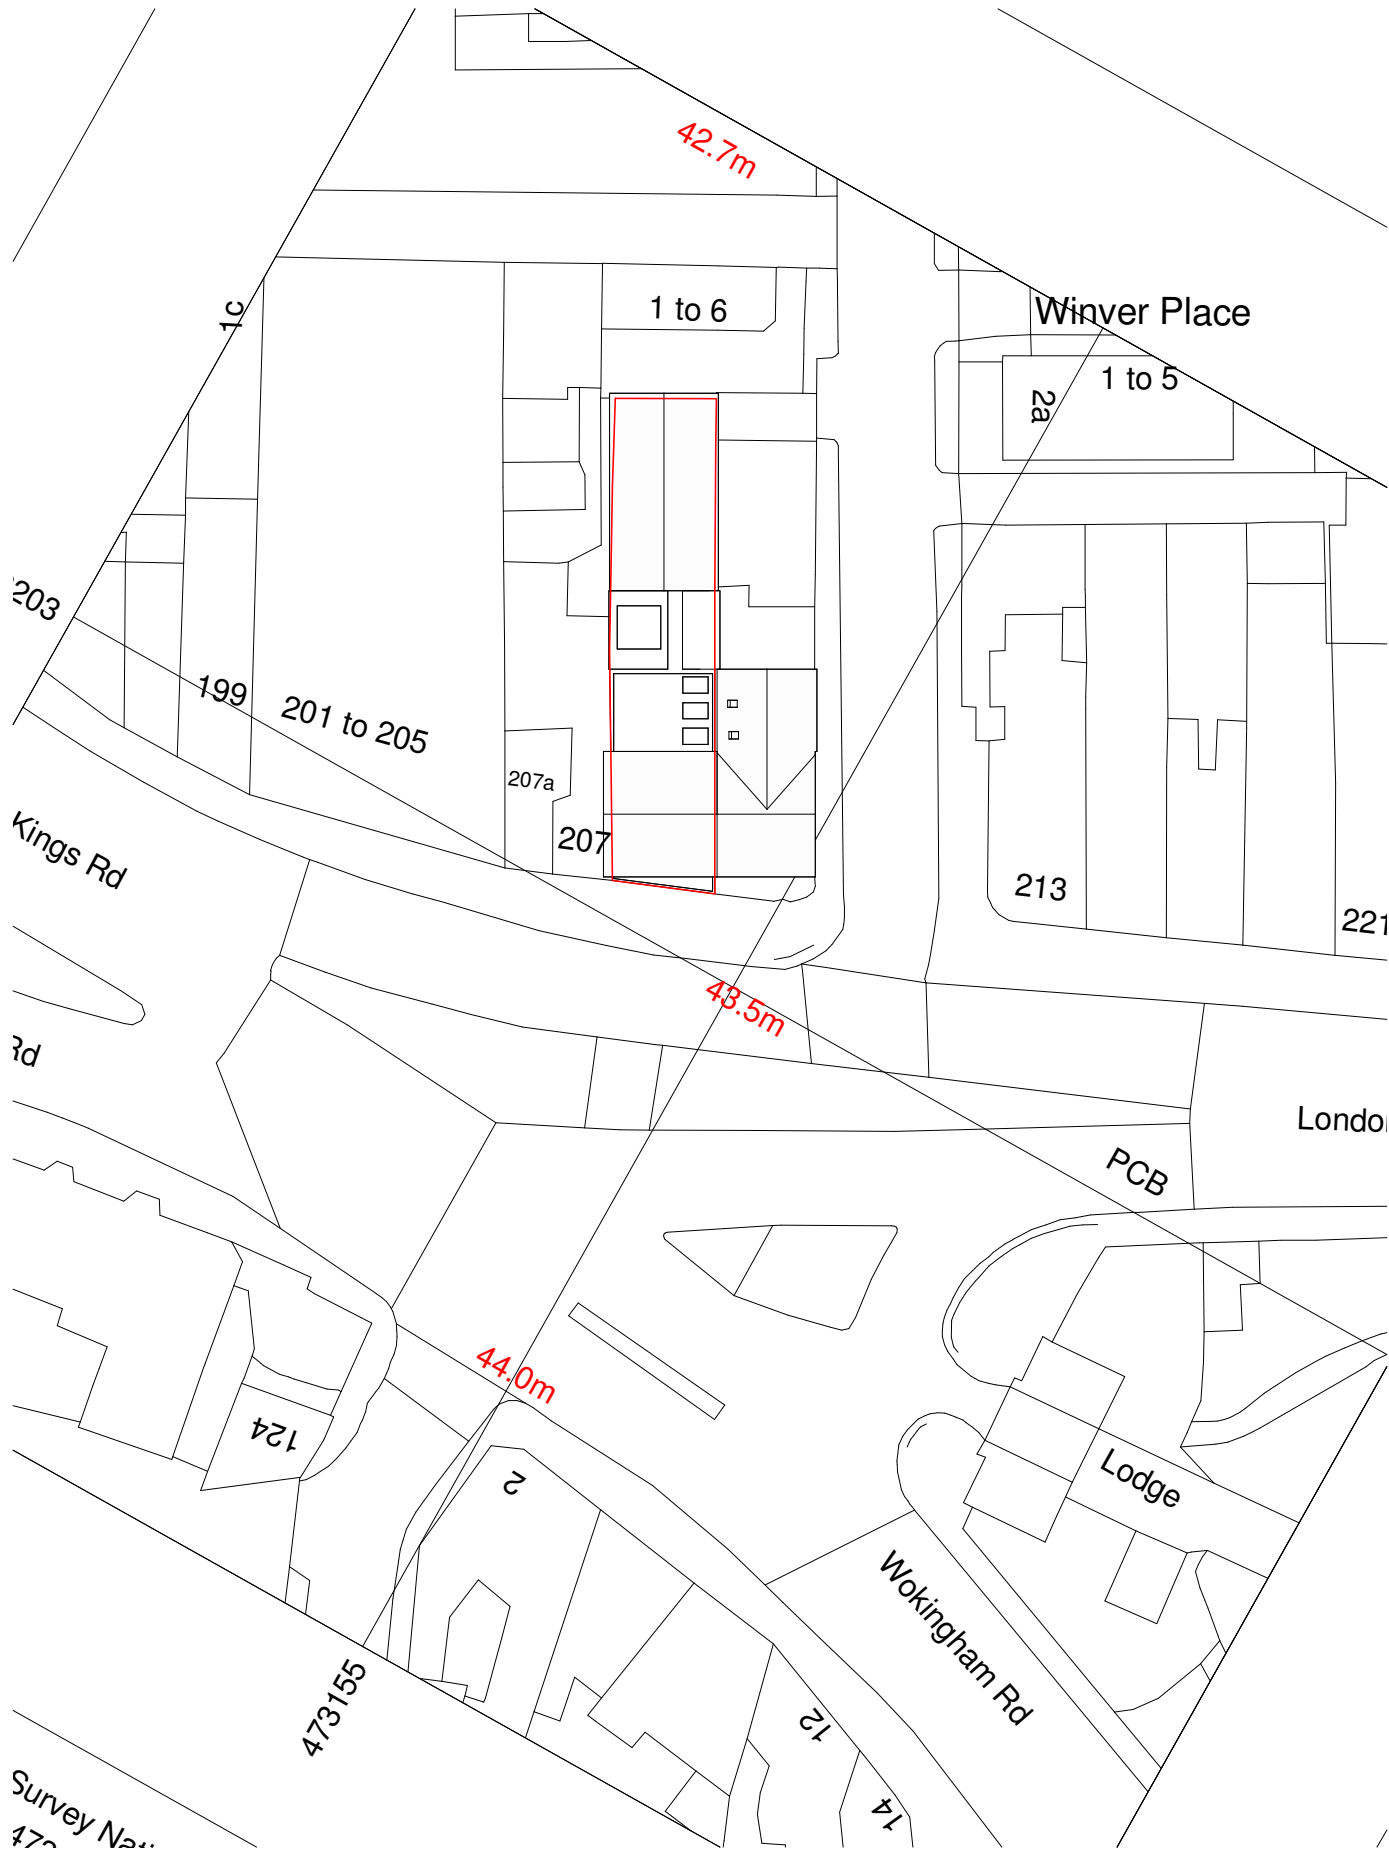


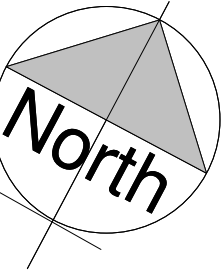

Existing Block Plan
1 : 500

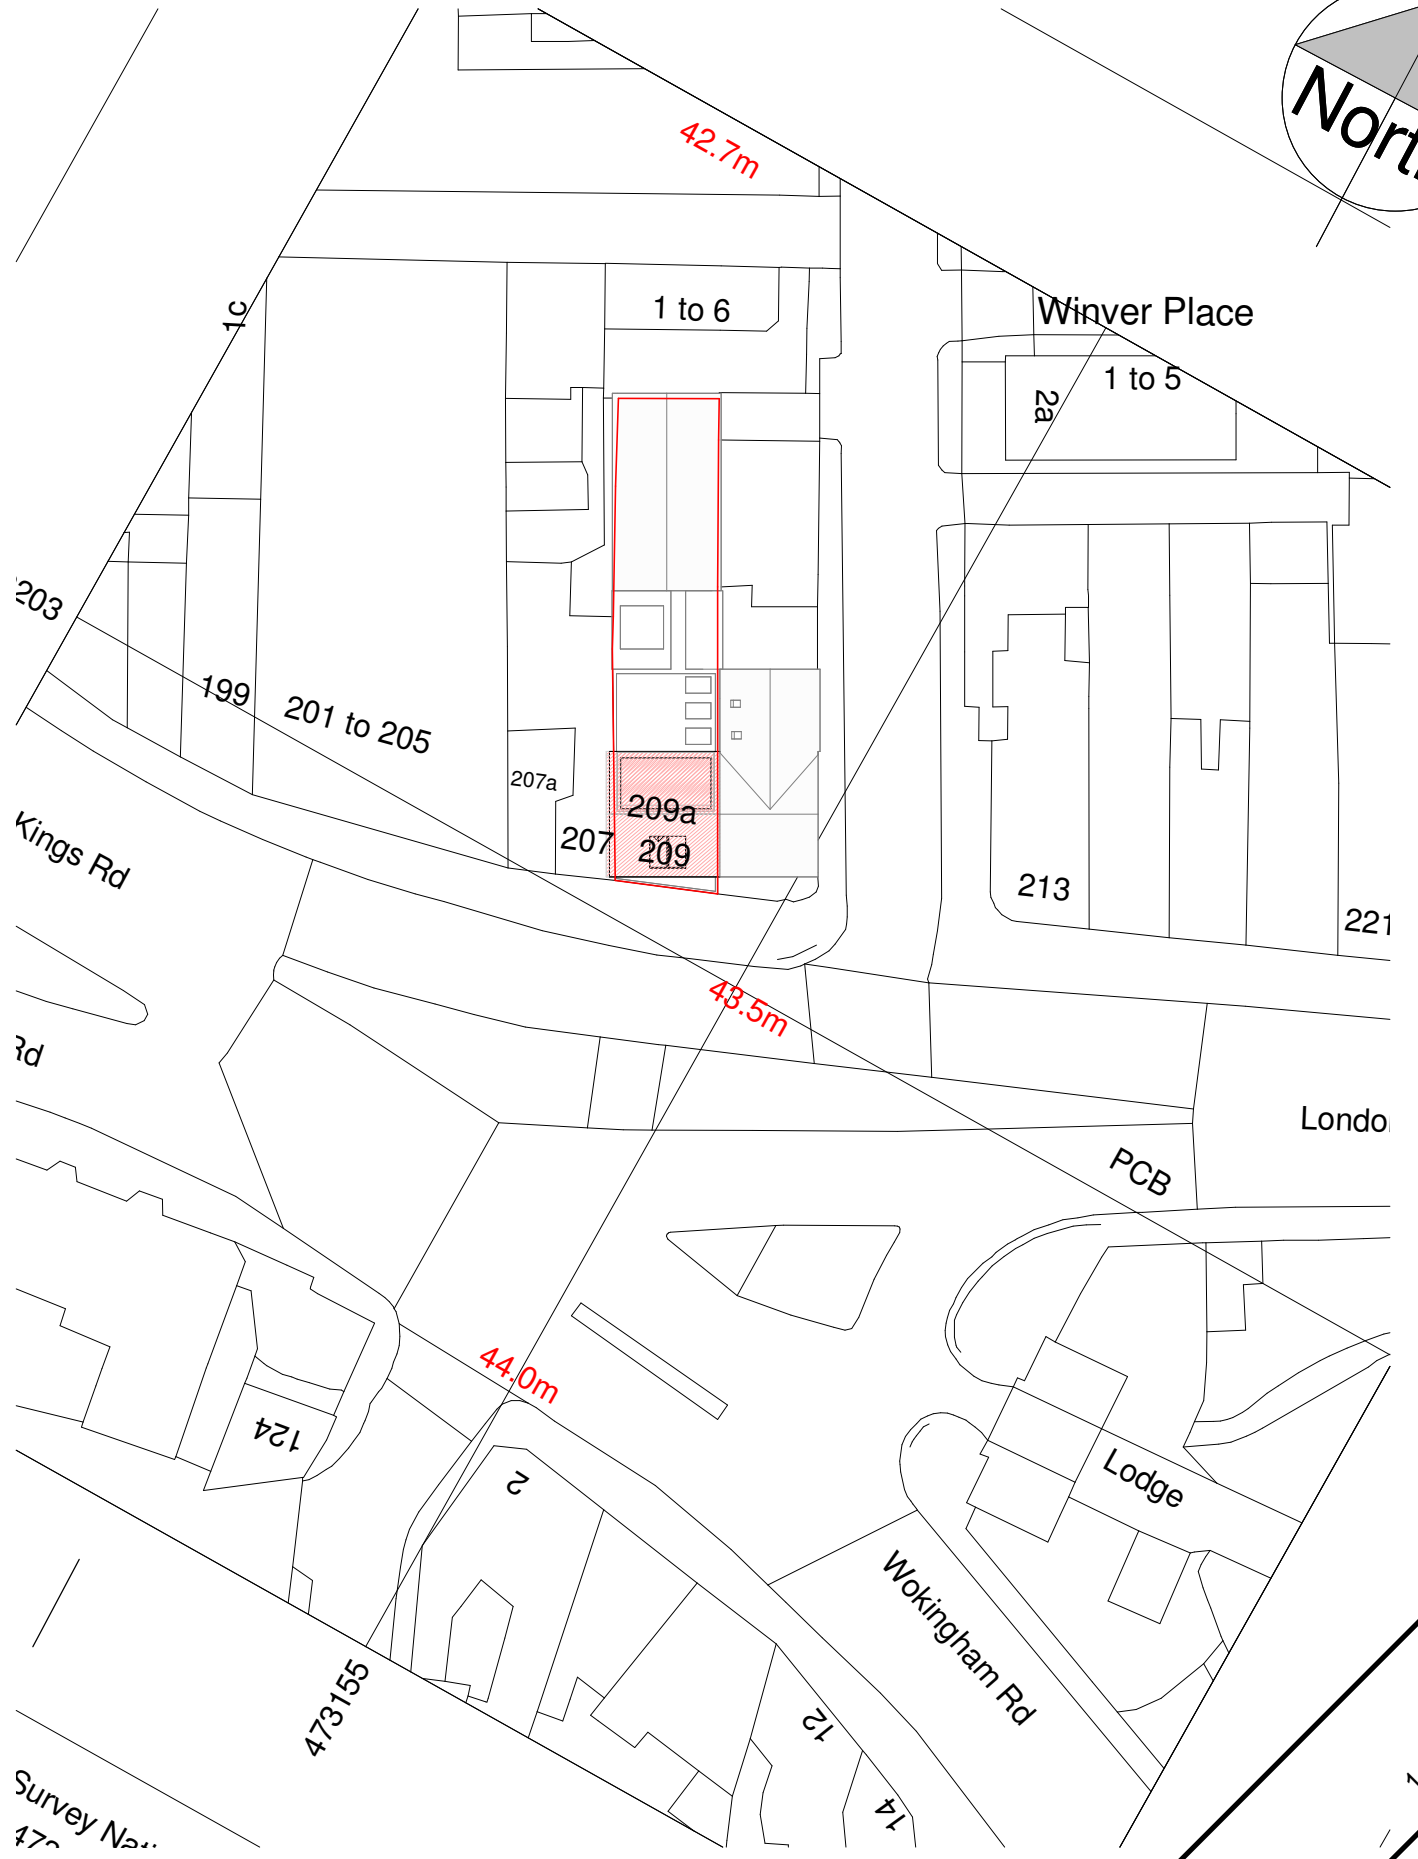

Proposed Block Plan
1 : 500

PROJECT
209A London Rd, Reading RG1 3NU

All dimension are in millimeters unless noted otherwise
All dimension to be verified on site
For any discrepancies and omissions, it is recipients responsibility to verify the same specifically with the designer.
The copyright of this Drawing is held by JCEng Solutions unauthorised use or copies are permitted without our consent.

Block Plan
PP-179-RG-04
JCEng Solutions
info@jcengsolutions.com
www.jcengsolutions.com
1 : 500