




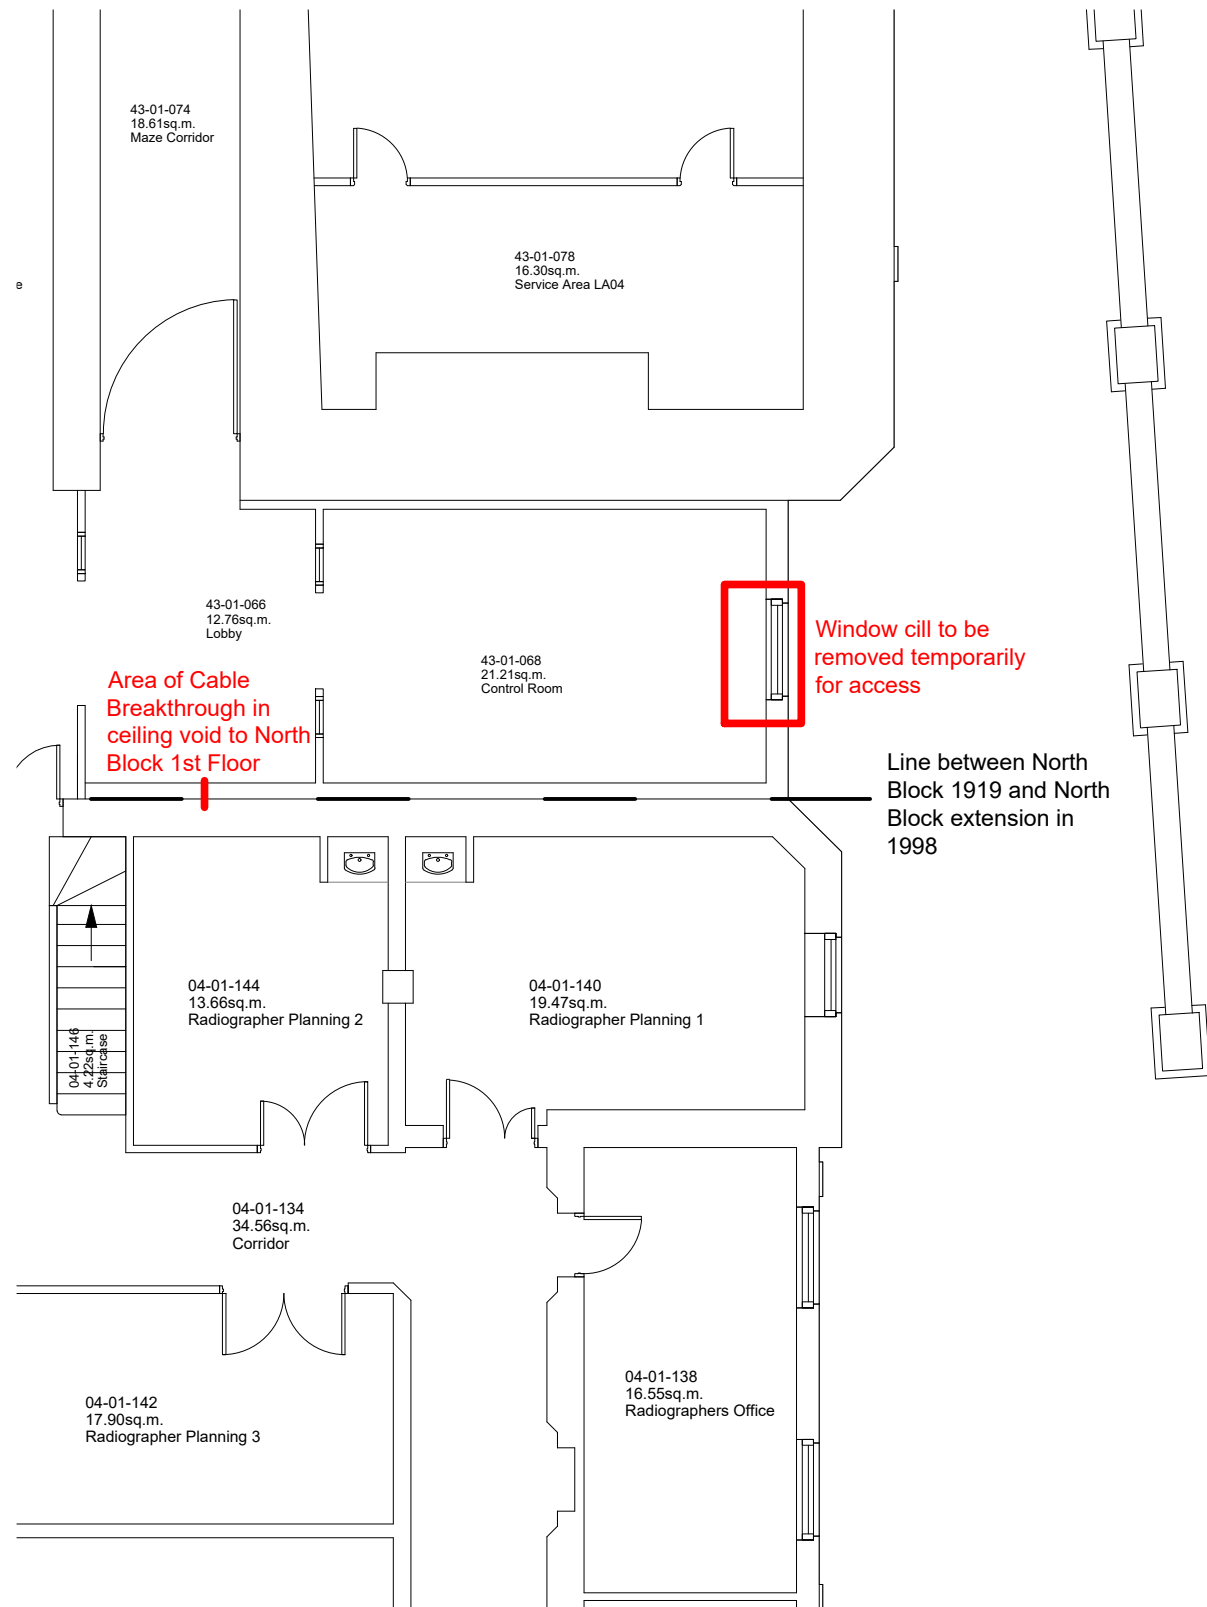

Existing and Proposed Plan
Scale 1:100

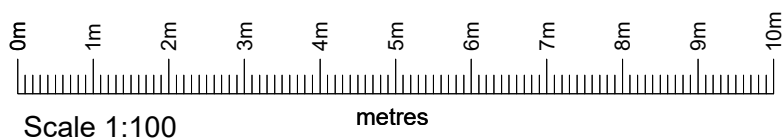

Redlands Road

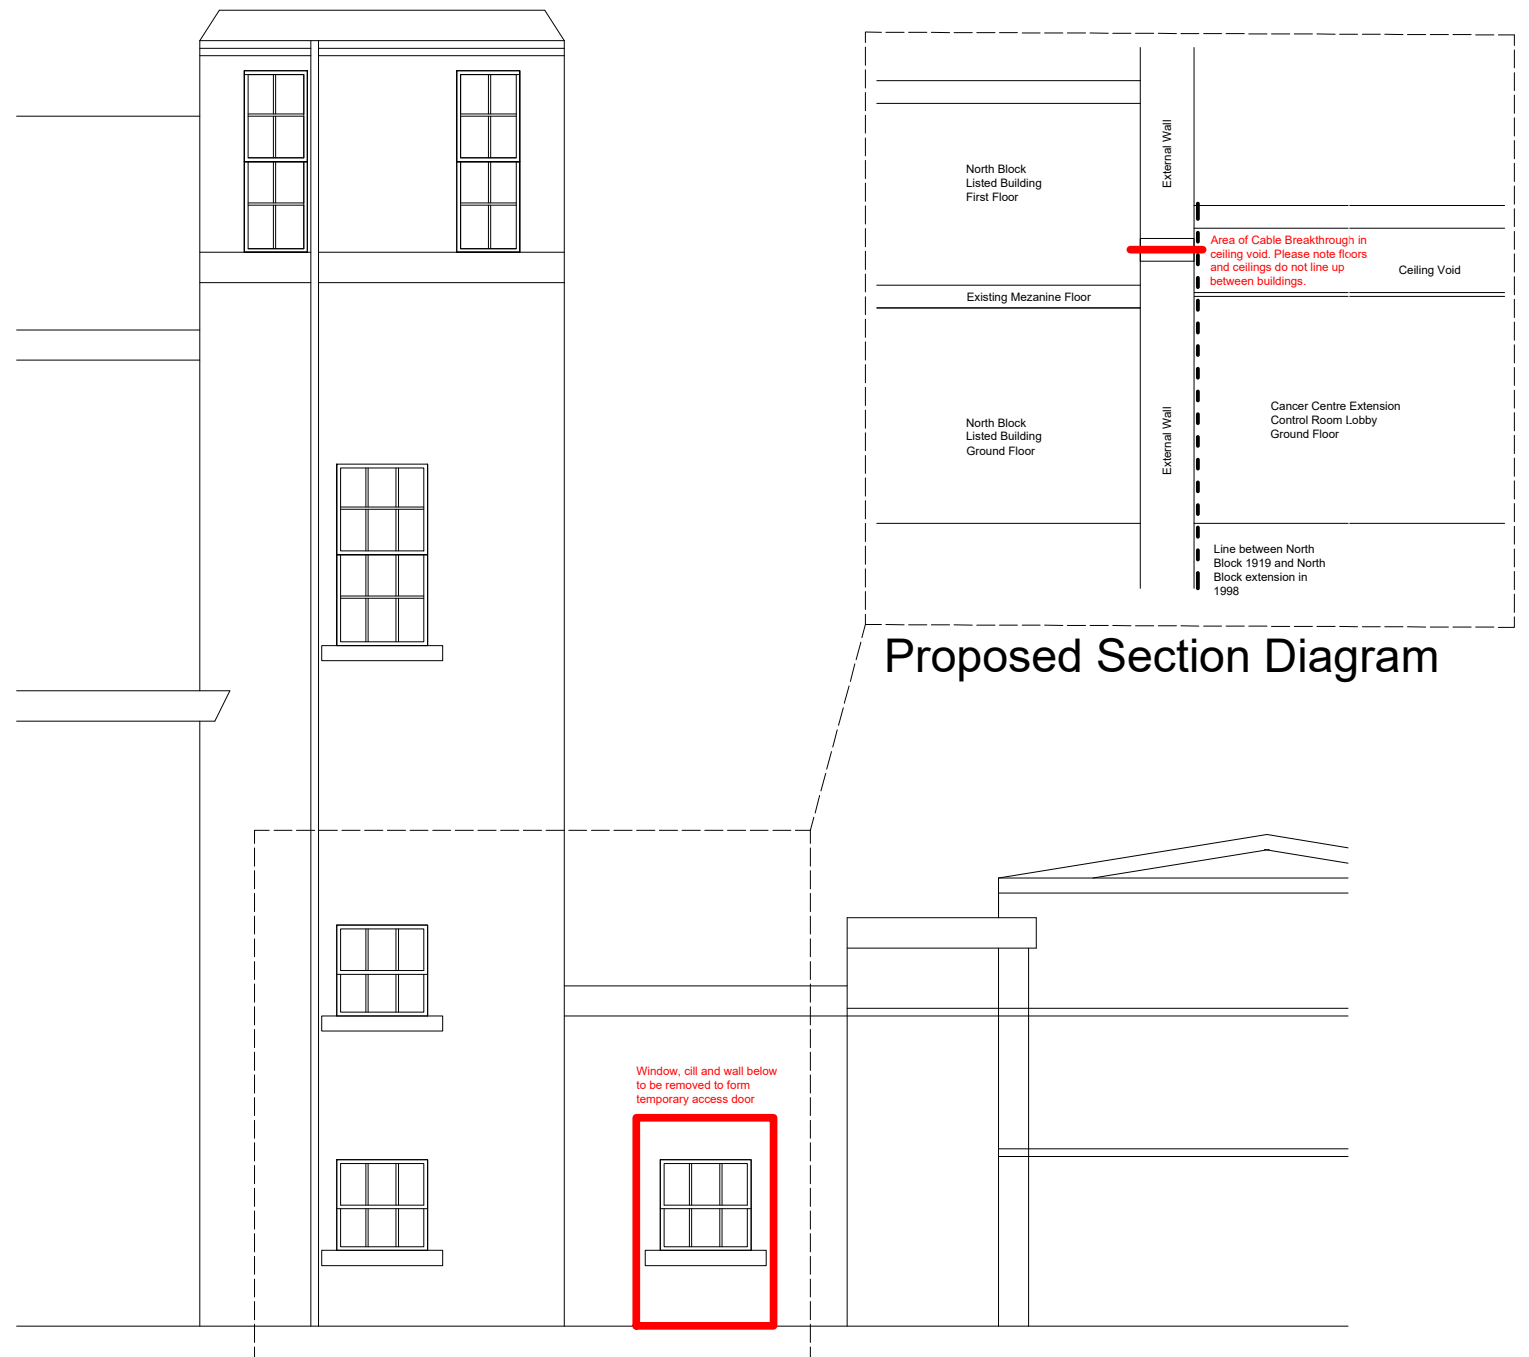

Existing Elevation
Scale 1:100

Notes:
Levels are indicative as no measures survey information.



Existing Elevation