



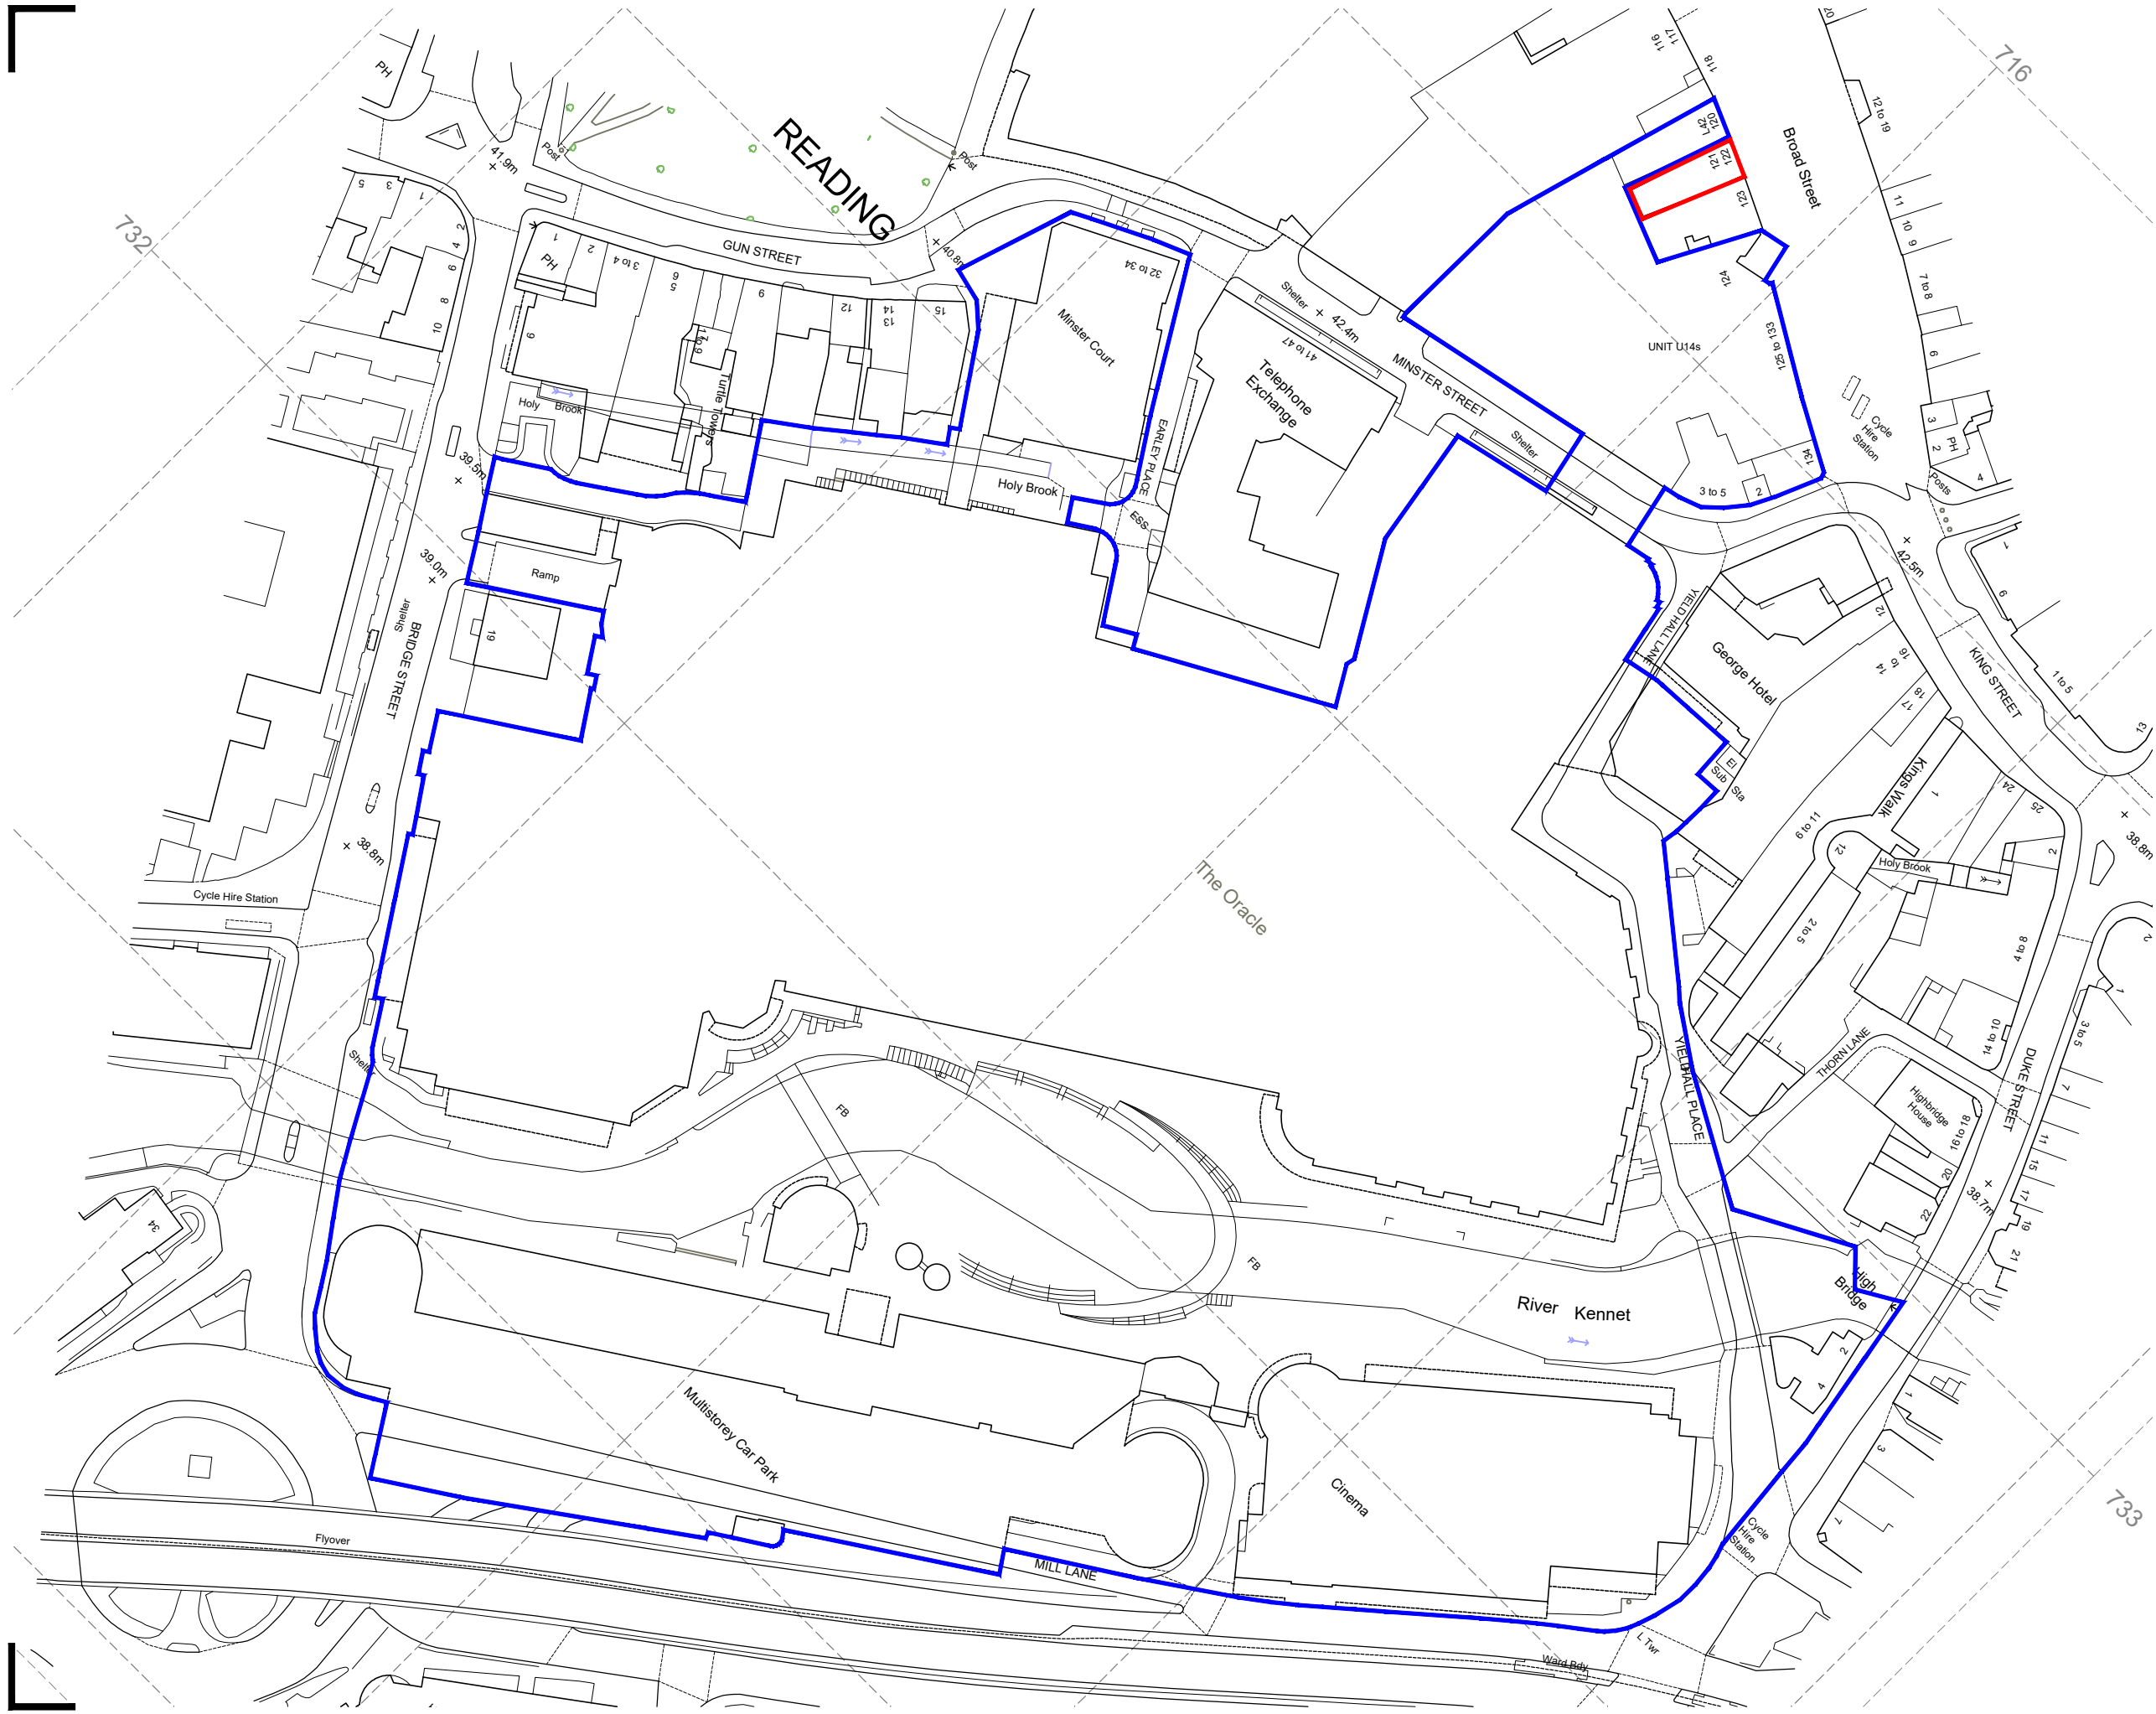

NB Responsibility is not accepted for errors made by others scaling from this drawing. All construction information should be taken from figured dimensions only

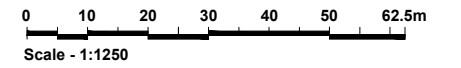

DRAFT

Rev	Description	By	Date
-----	-------------	----	------

**workman**

Project
**THE ORACLE SHOPPING CENTRE,
READING**

Client
HAMMERSON

Title
**122 BROAD STREET,
LOCATION**

Drawn by ACD	Surveyor LDH	Date DECEMBER 2019
------------------------	------------------------	------------------------------

Scale
1:1250 @ A3

Drawing Number G170744-122-01	Revision
---	----------