


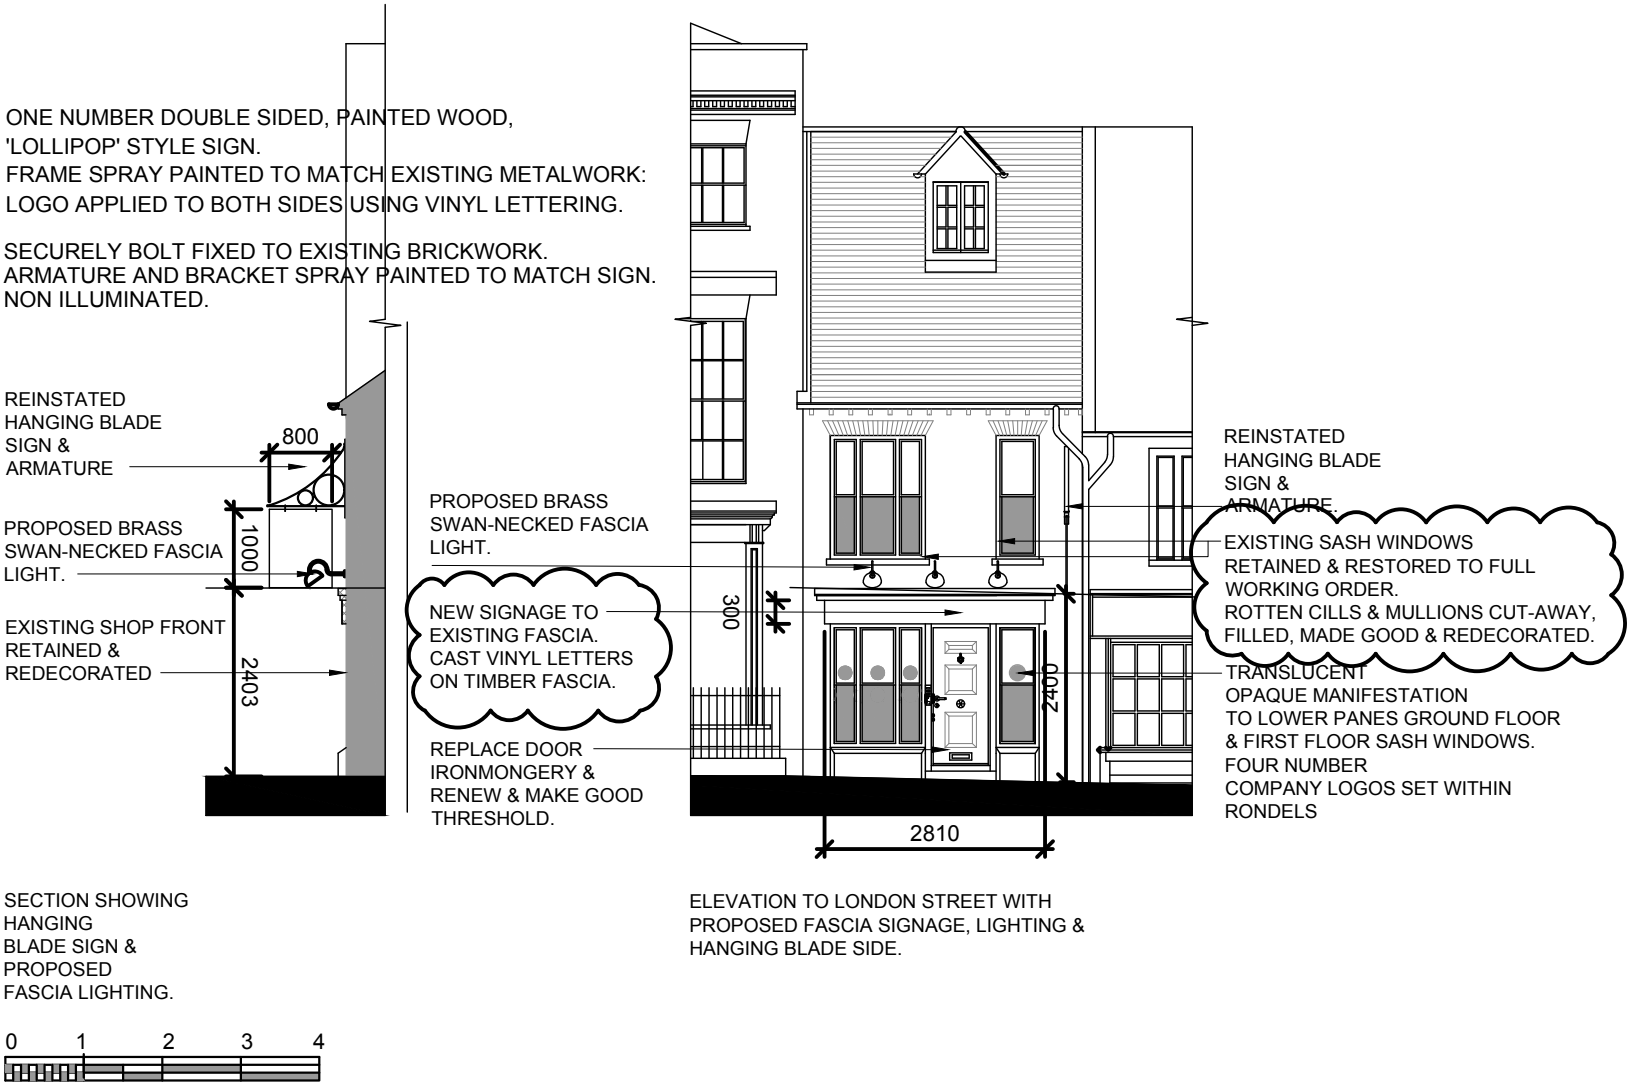

C	NOTES AMENDED TO SITE CONDITIONS.	28 MAY 25
B	ALTERED	19 MAY 25
A	AMENDED	14 MAY 25
Revision	Description	Date

Client

LONDON WOMEN'S CLINIC

DOUGLASJANE
STUDIO

Working From...The Hoxton
40 Blackfriars Road
London SE1 8NY
United Kingdom
T +44 (0)207 251 9042
www.douglasjane.studio

Project SIGNAGE FOR ADVERTISING CONSENT

Address 52 LONDON STREET,
READING RG1 4SQ

Title PROPOSED ELEVATION & SECTION

Scale 1:100

Date JAN 2025

Drawn DC

Checked

Drawing number	Revision
25001/ELE/910	C