Front Elevation

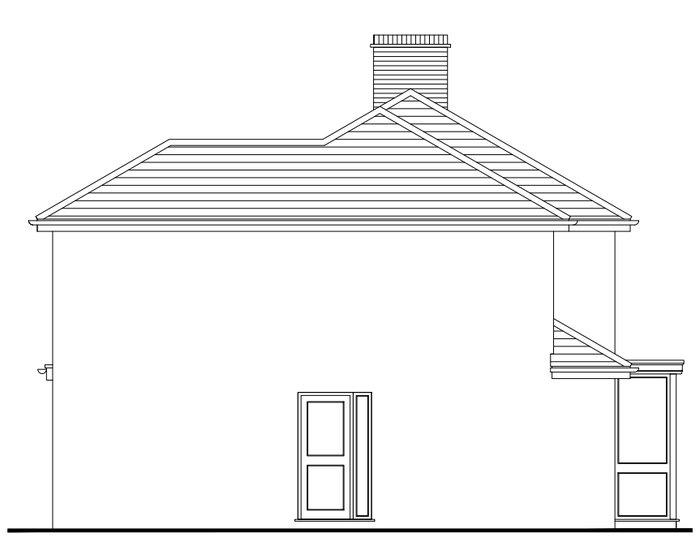

Side Elevation

Rear Elevation

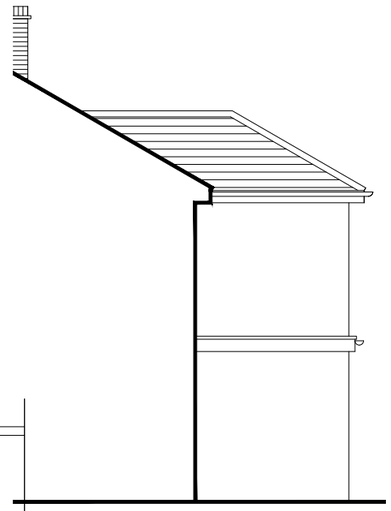

Side Elevation

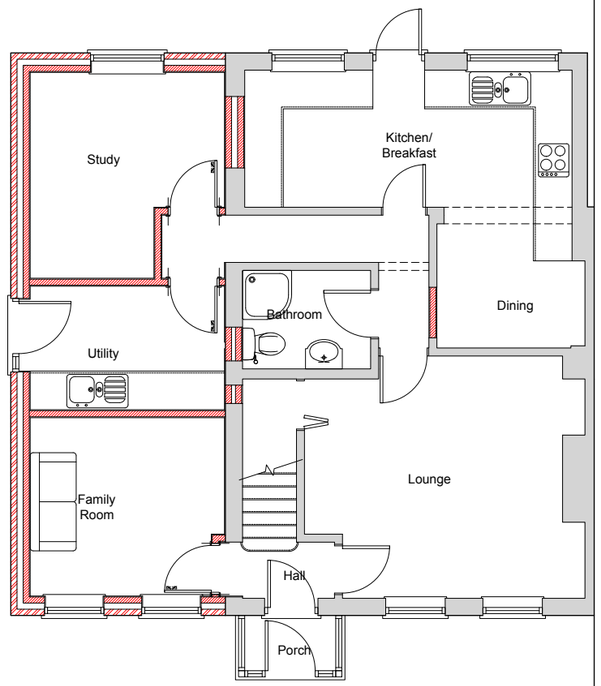


Ground Floor Plan

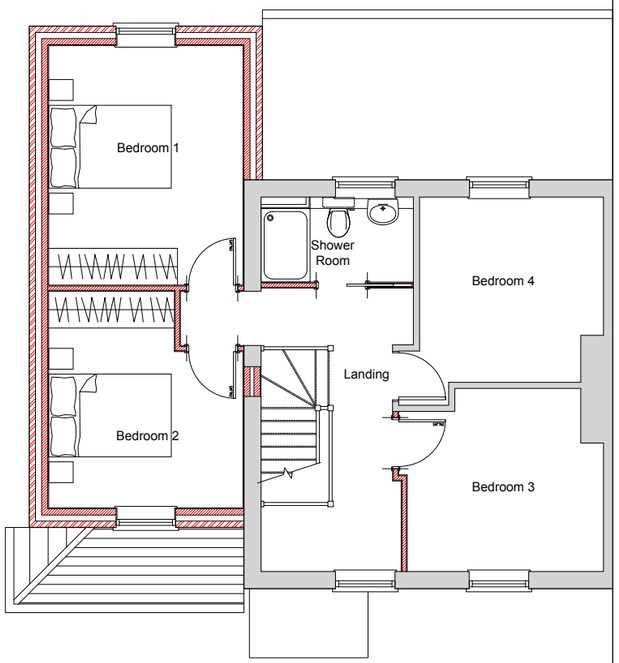


First Floor Plan

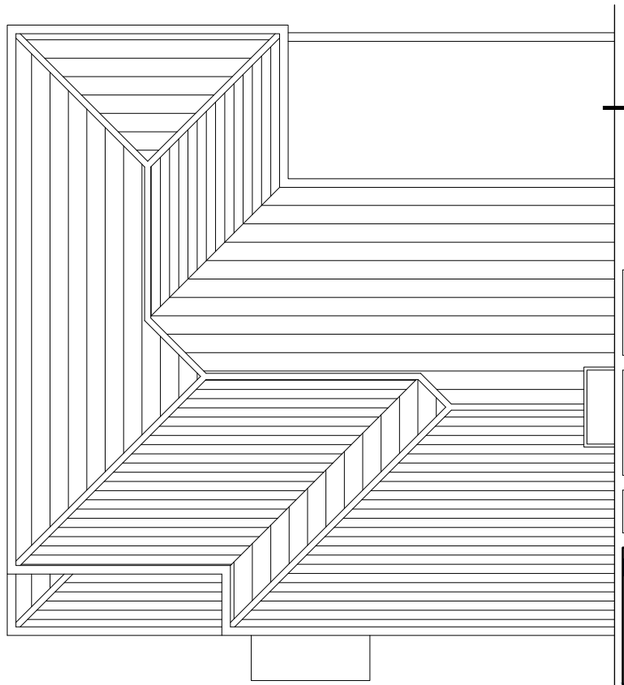

Roof Plan

check all dimensions and report all errors and omissions

Scale: 1:100 0 1 2 3 4 5

104 Pitcroft Avenue
Reading
Berkshire RG6 1NN
project :

Proposed Floor Plans
& Elevations
title :

Mr. Randhawa
client :

Lee Norris Design

27 Eden Way, Winnersh
Wokingham, Berkshire RG41 5PQ

Tel: 01189 787226
Mob: 07795 058193

E-mail: lee@leenorrisdesign.co.uk
Web: www.leenorrisdesign.co.uk

*Planning and building regulations drawings for residential extensions, new build, renovation and conversion projects.*

| | |
|---|---|
| ref : | LN |
| date : | Jan'24 |
| scale : | 1:100@A3 |
| project : | 21-482 |
| dwg no./ rev : | 002/A |