



EXISTING & PROPOSED

halshaw
architecture ltd

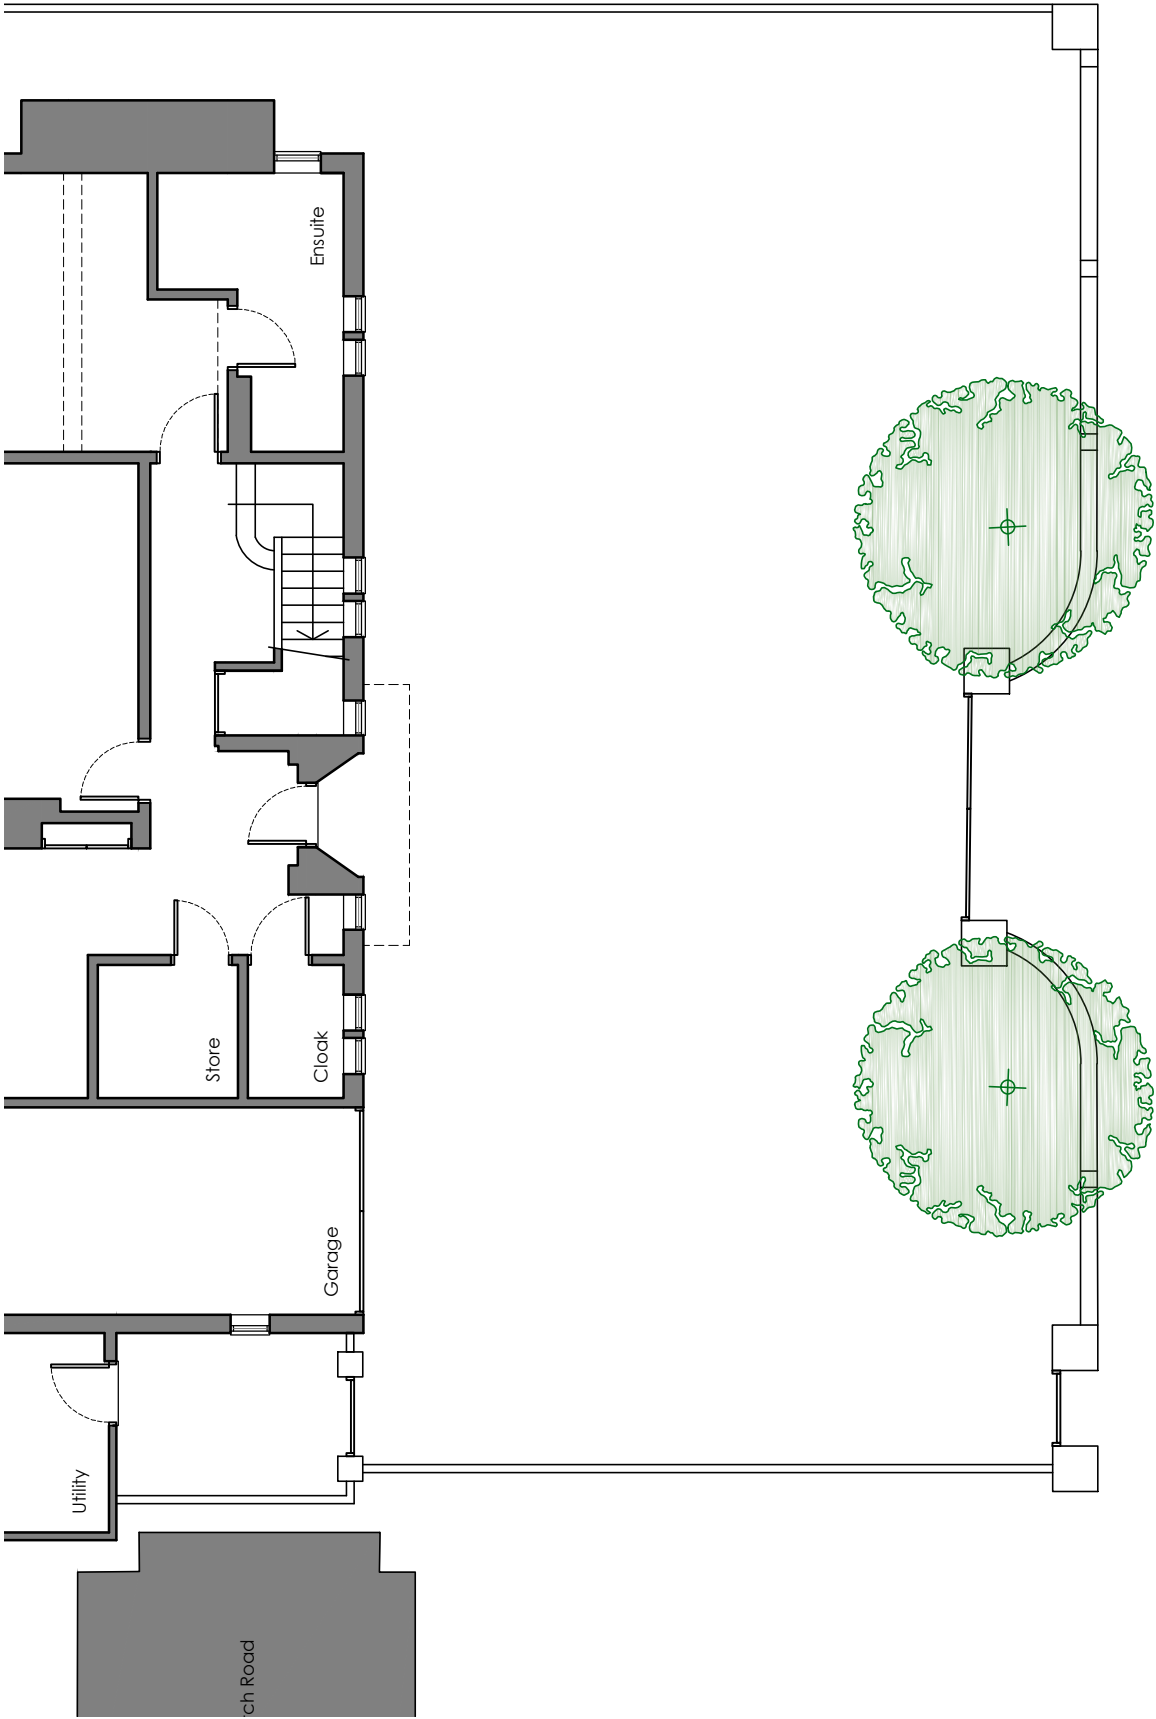

EXISTING FRONT BOUNDARY PLAN

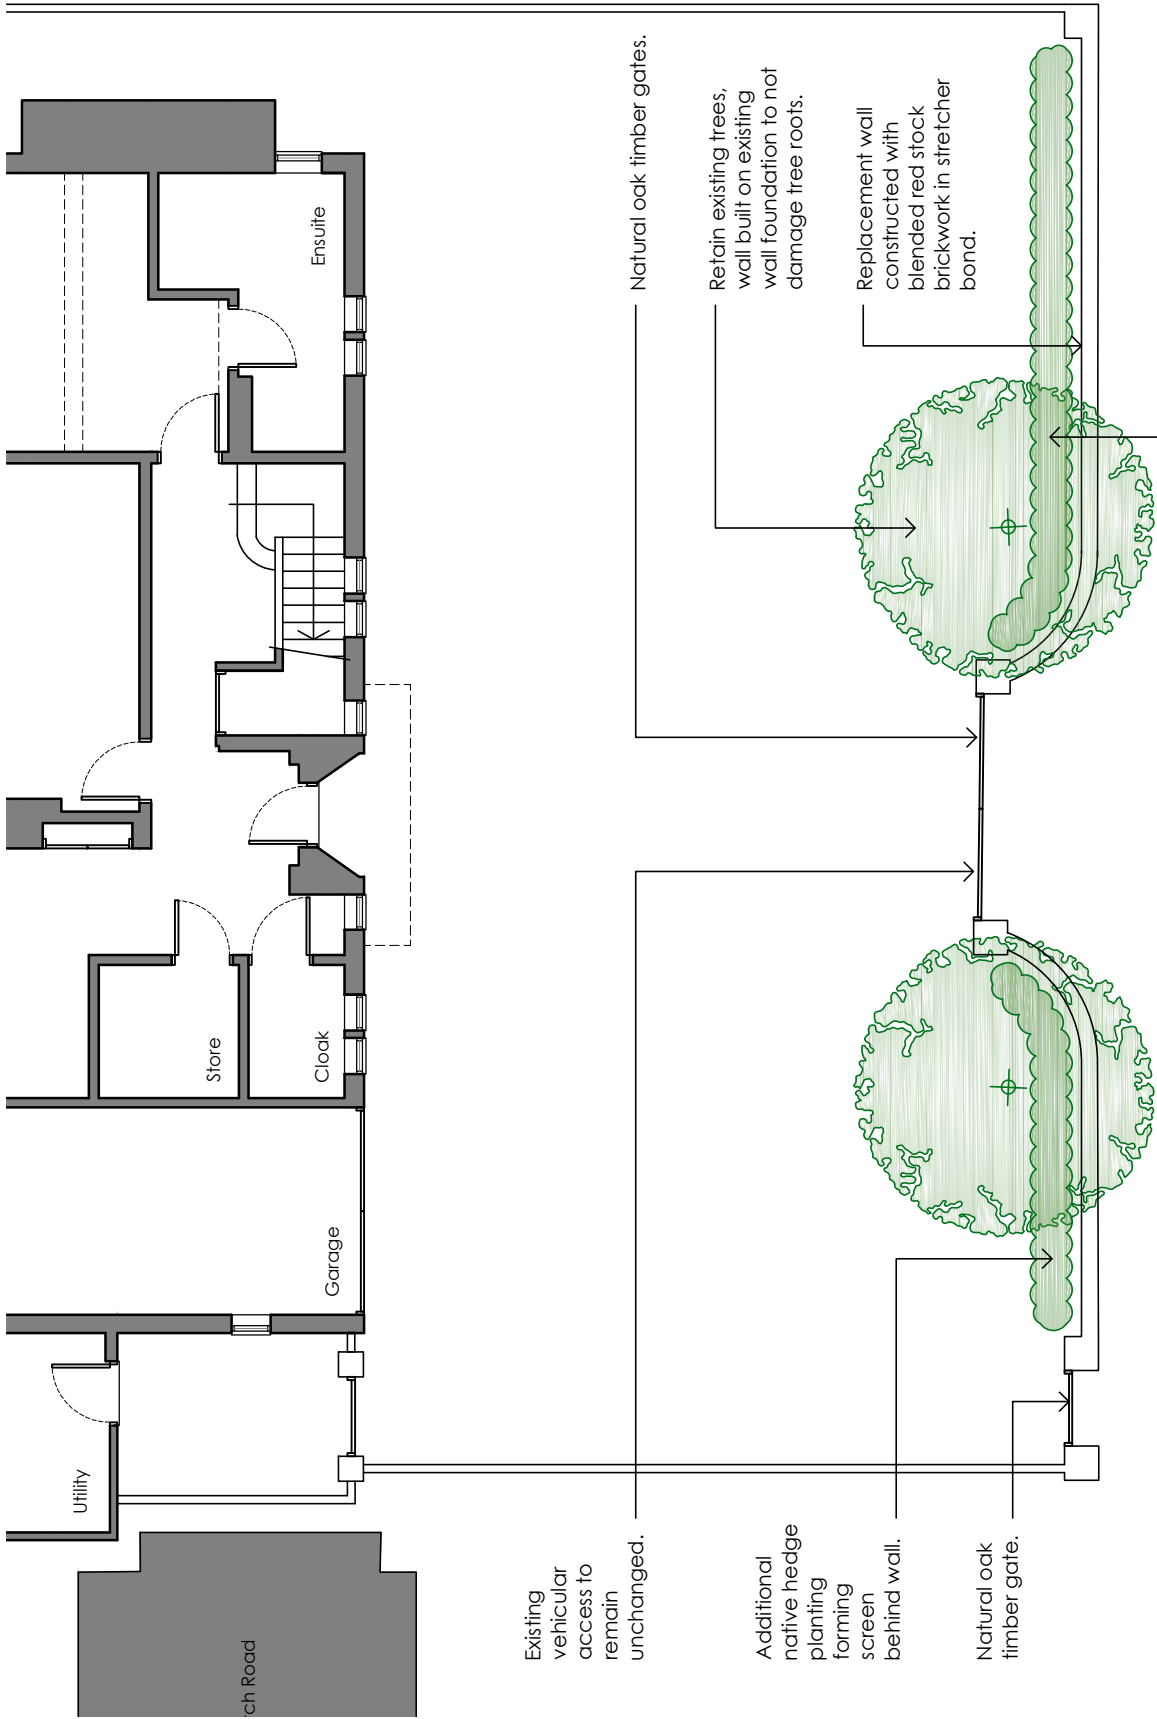

PROPOSED FRONT BOUNDARY PLAN

Revisions
A - Submission updates - 29.10.24
B - Updated to suit conservation consultation comments - 28.03.25

This drawing remains the property of Halshaw Architecture Ltd, and it may not be reproduced without the express permission of Halshaw Architecture Ltd. Use figured dimensions over scaled dimensions. Verify all dimensions and advise Halshaw Architecture Ltd, of any discrepancies before commencement.

Project
18 CHURCH ROAD, CAVERSHAM,
READING, BERKSHIRE, RG4 7AD.

Title
EXISTING & PROPOSED FRONT BOUNDARY PLAN

Scale	Date	Drawing Number	Revision
1:100 @ A3	Oct '24	283-020	B