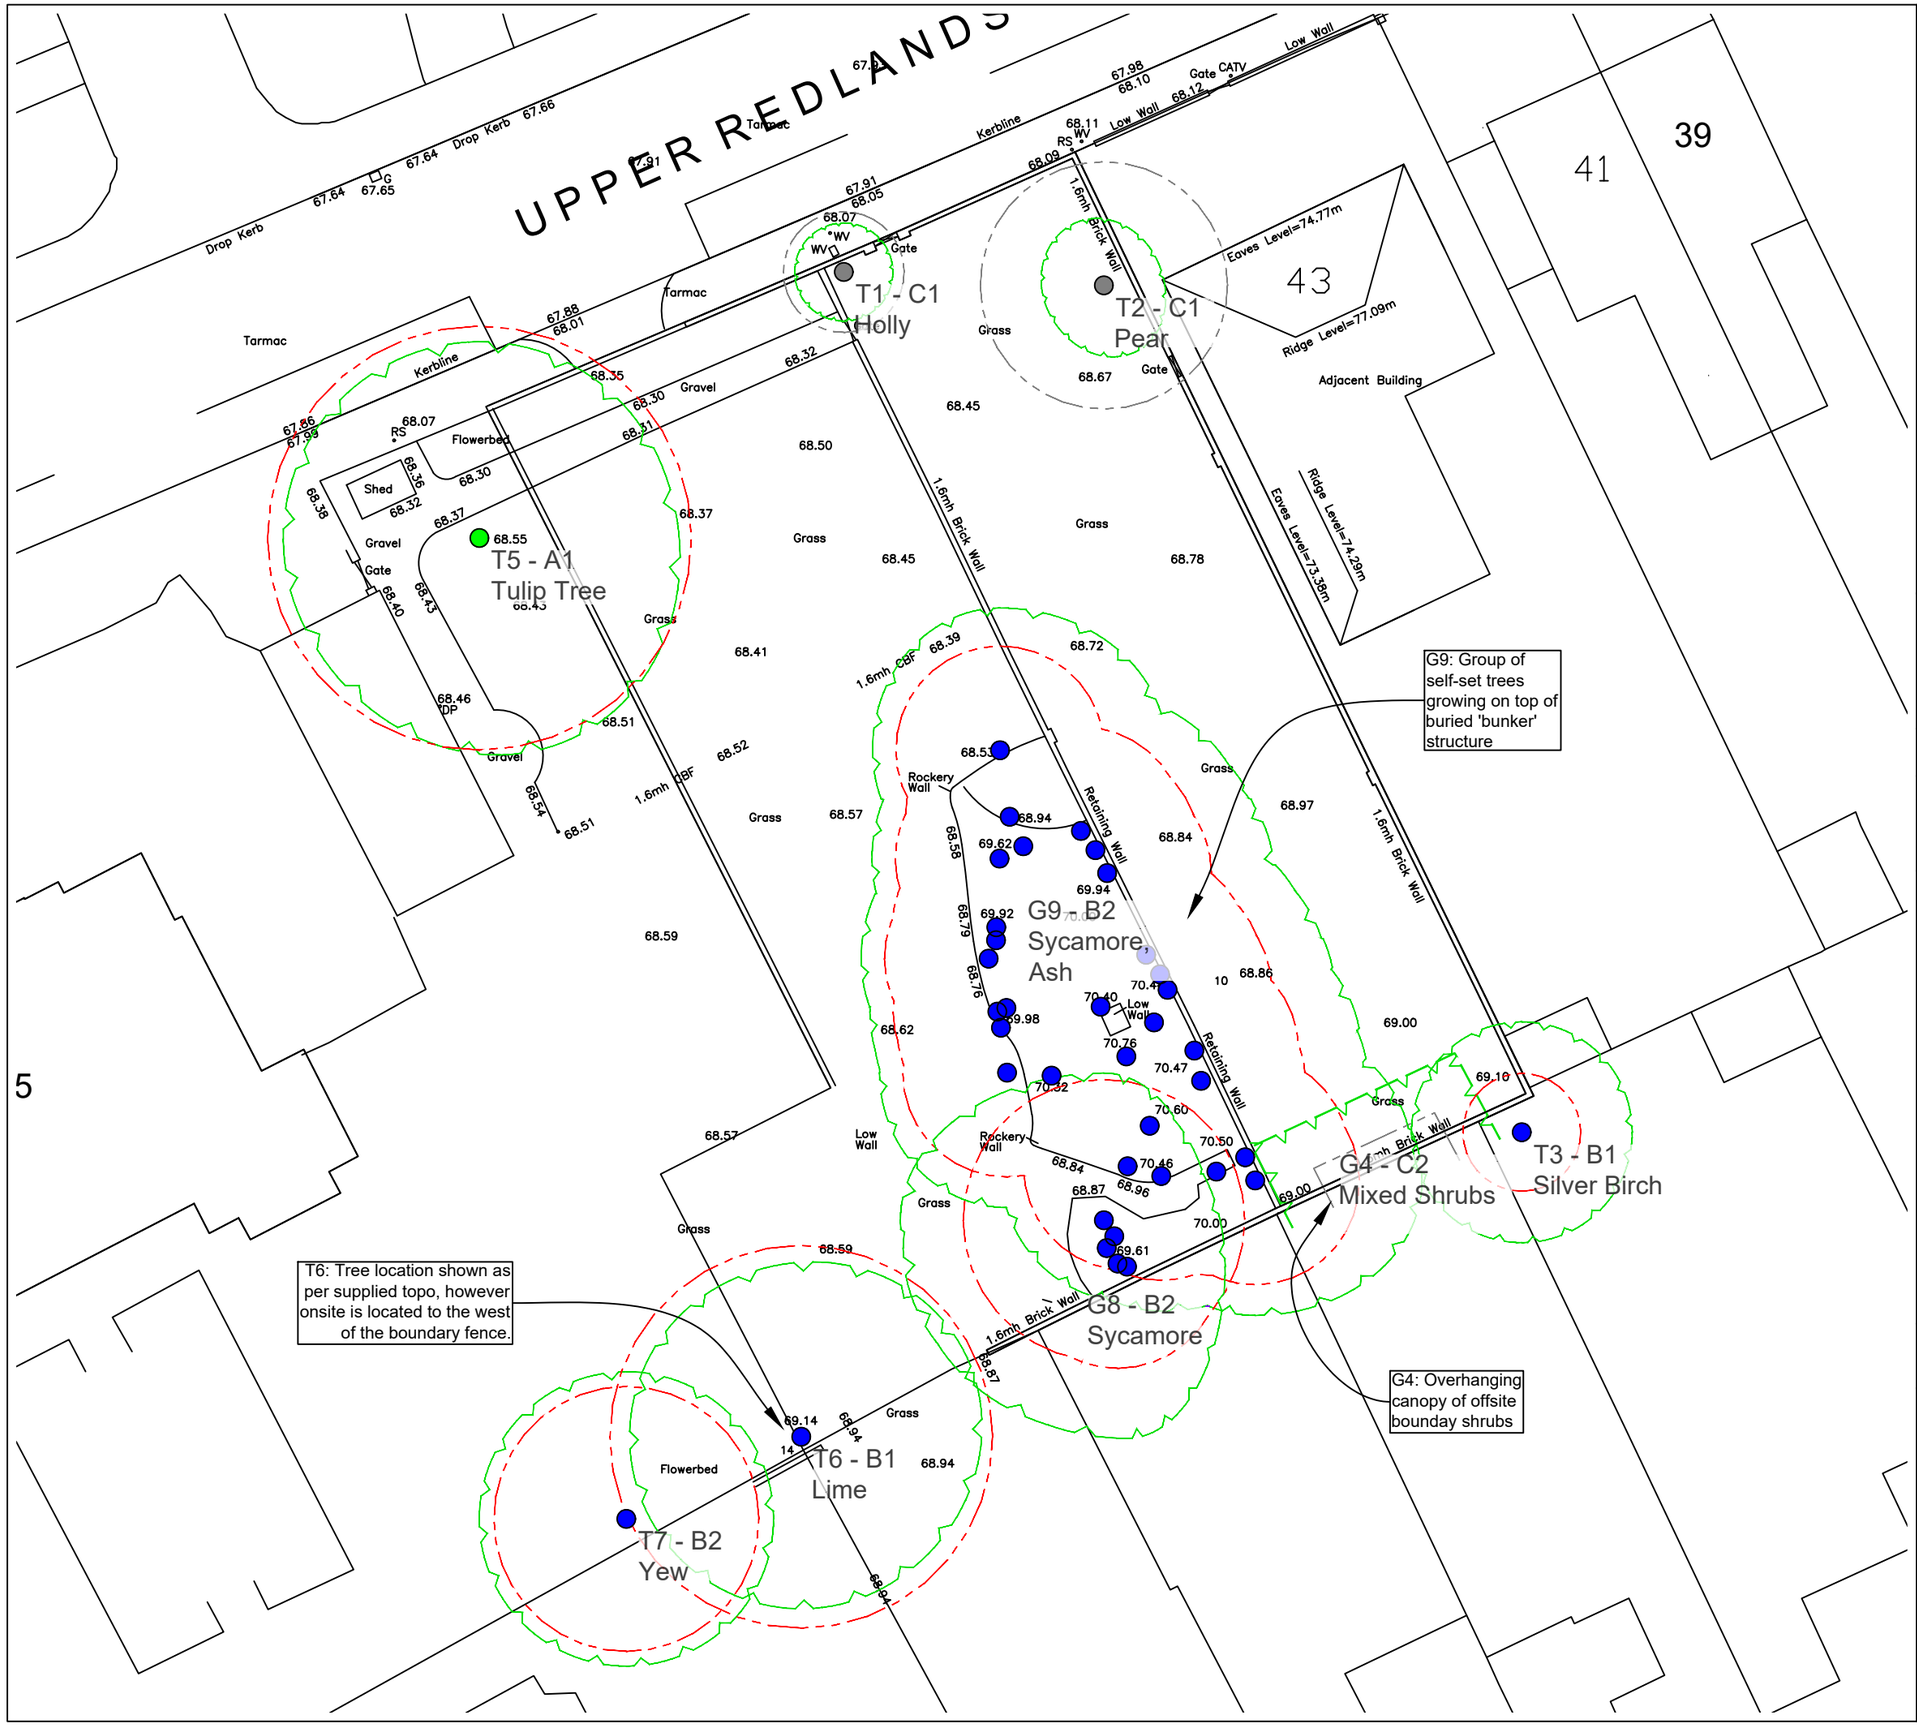


## LEGEND

**A CATEGORY TREE**
Trees of high quality with an estimated life expectancy of at least 40 years

**B CATEGORY TREE**
Trees of moderate quality with an estimated remaining life expectancy of at least 20 years

**C CATEGORY TREE**
Trees of low quality with an estimated remaining life expectancy of at least 10 years, or young trees with a stem diameter below 150 mm

**U CATEGORY TREE**
Those in such a condition that they cannot realistically be retained as living tree in the context of the current land usefor longer than 10 years

**ROOT PROTECTION AREA (RPA) FOR A & B CATEGORY TREES**

**RPA FOR C CATEGORY TREES**

The original of this drawing was produced in colour- a monochrome copy should not be relied upon.

0 1 2 3 4 5 10m

| Rev | Date | Details | Drawn |
|---|---|---|---|


ACD ENVIRONMENTAL

HEAD OFFICE
Rodbourne Rail Business Centre, Grange Lane,
Malmesbury, SN16 0ES
Tel: 01666 825646

Unit 7, Godalming Business Centre, Woolsack Way
Godalming, GU7 1XW
Tel: 01483 425714

Suite 6, Crescent House, Yonge Close,
Eastleigh, SO50 9SX
Tel: 02382 026300

email: mail@acdenv.co.uk
www.acdenvironmental.co.uk



Copyright of ACD. All rights described in Chapter IV of the Copyright, Designs and Patents Act 1988 have been generally asserted: 2015. Copyright of this plan remains with ACD until all fees have been paid in full.


scheme: Land adj to 43 Upper Redlands Road, Reading
client: Mr Mohammad Saood
drawing: Tree Survey Plan
date: 14/10/2024
scale: 1:250@A3
dwg no: PRI24678-01
drawn: HEP checked: AJB