



- Dimensions are in millimeters, unless stated otherwise.
- Scaling of this drawing is not recommended.
- It is the recipient's responsibility to print this document to the correct scale.
- All relevant drawings and specifications should be read in conjunction with this drawing.

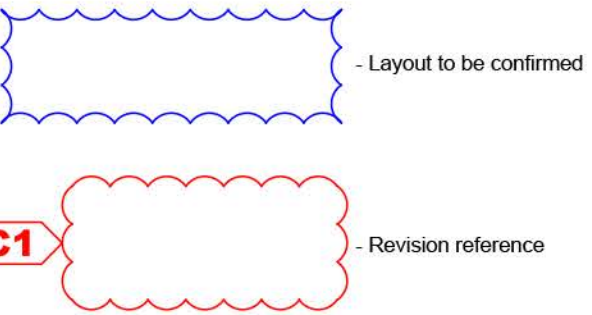


Key


- 1 Trapezoidal built up roof cladding
Finish: Tata Steel Colourcoat HPS200 Ultra
Colour: **Goosewing Grey (RAL 7038)**
- 2 Eaves and verge flashing
Colour: **Anthracite (RAL 7016)**
- 3 Horizontally laid mirco rib composite panel
Finish: Tata Steel Colourcoat Prisma
Colour: **Anthracite (RAL 7016)**
- 4 Window/ door system
Glazing: Grey tinted
Frame Colour: **Anthracite (RAL 7016)**

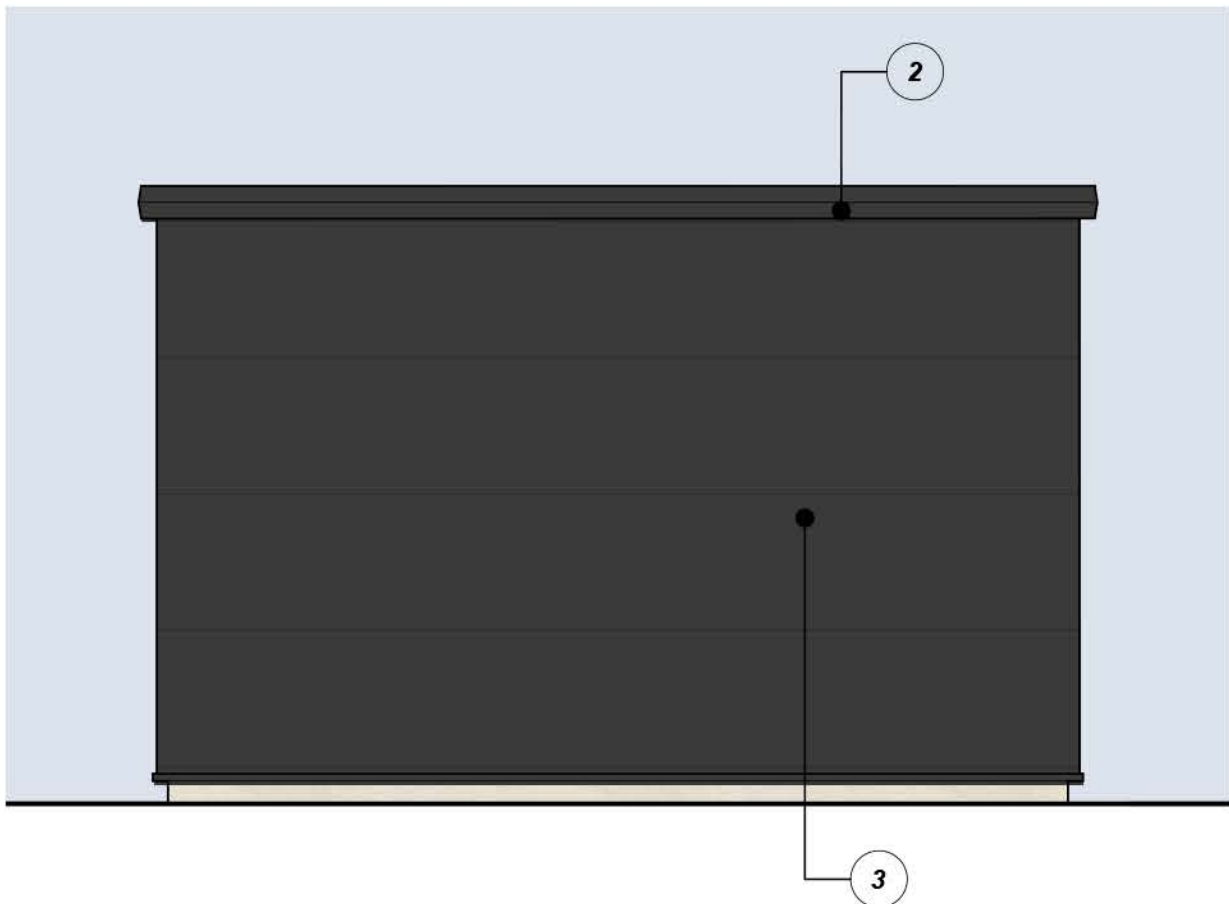


Northern Western Elevation Scale 1:50

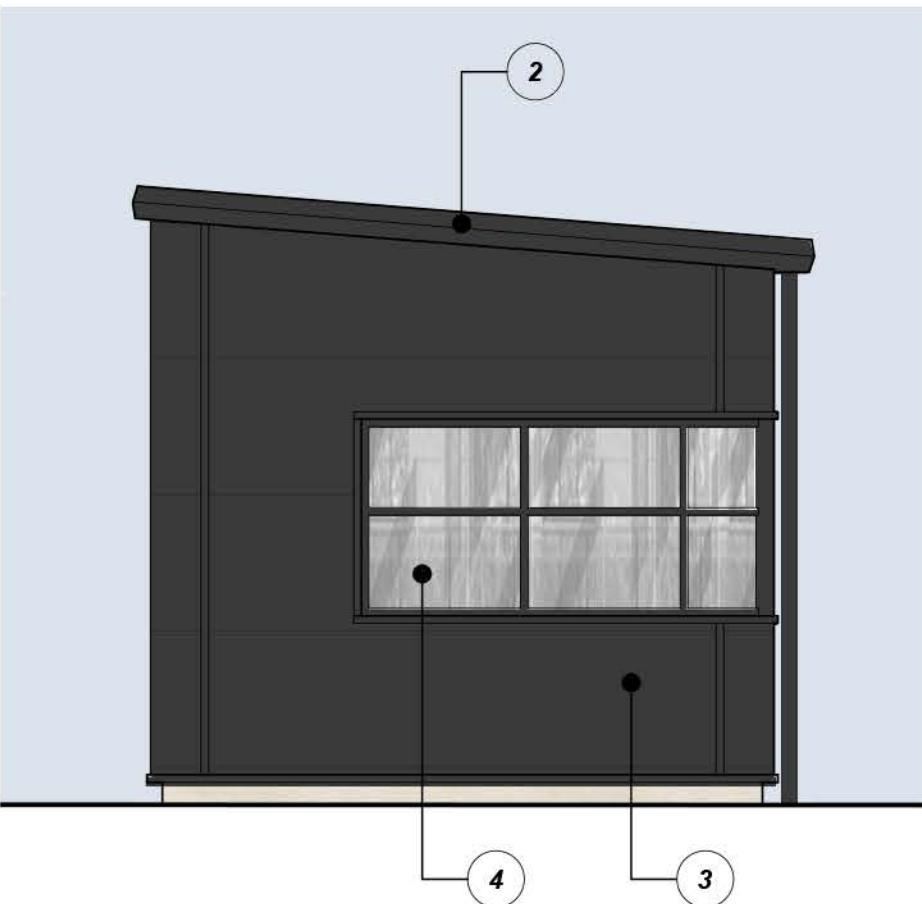


South Western Elevation Scale 1:50

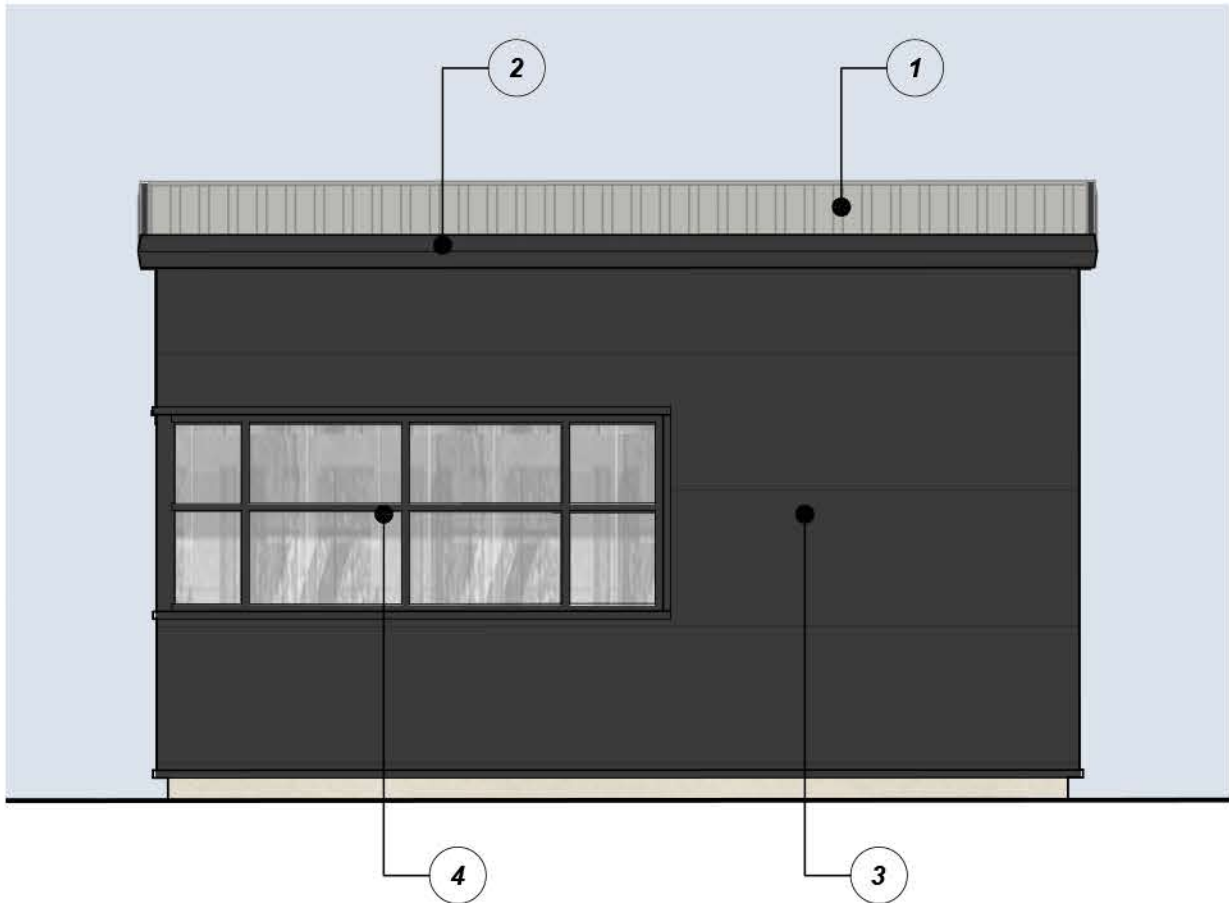


South Eastern Elevation Scale 1:50

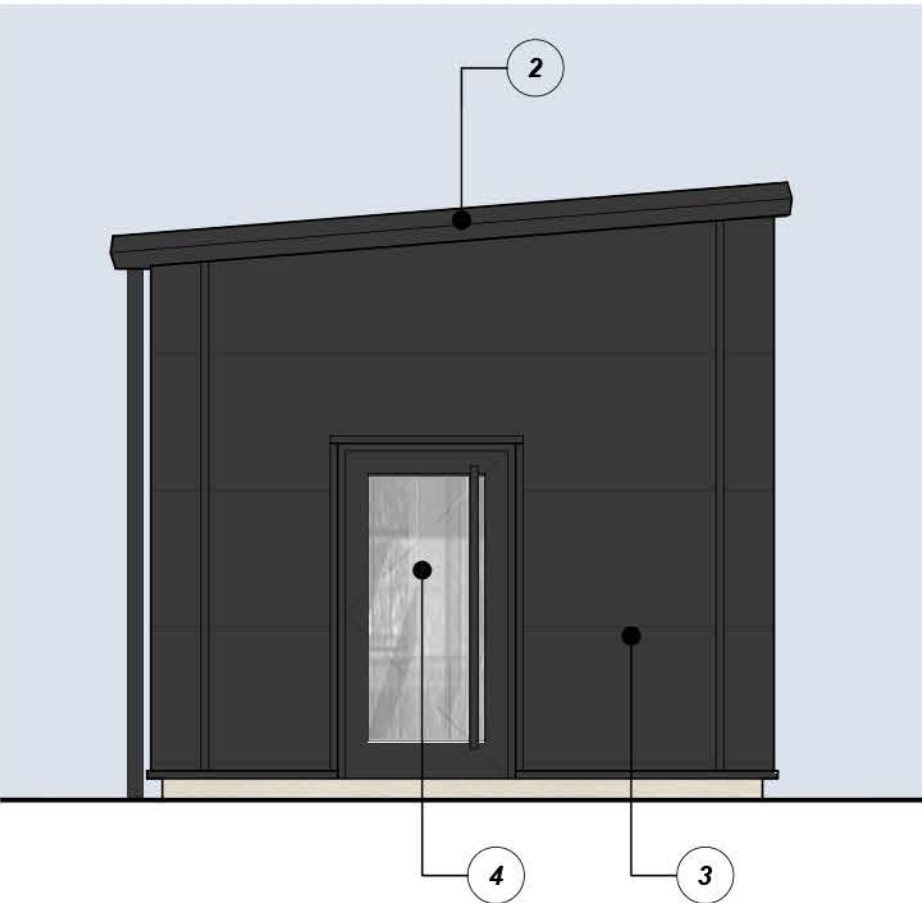

North Eastern Elevation Scale 1:50

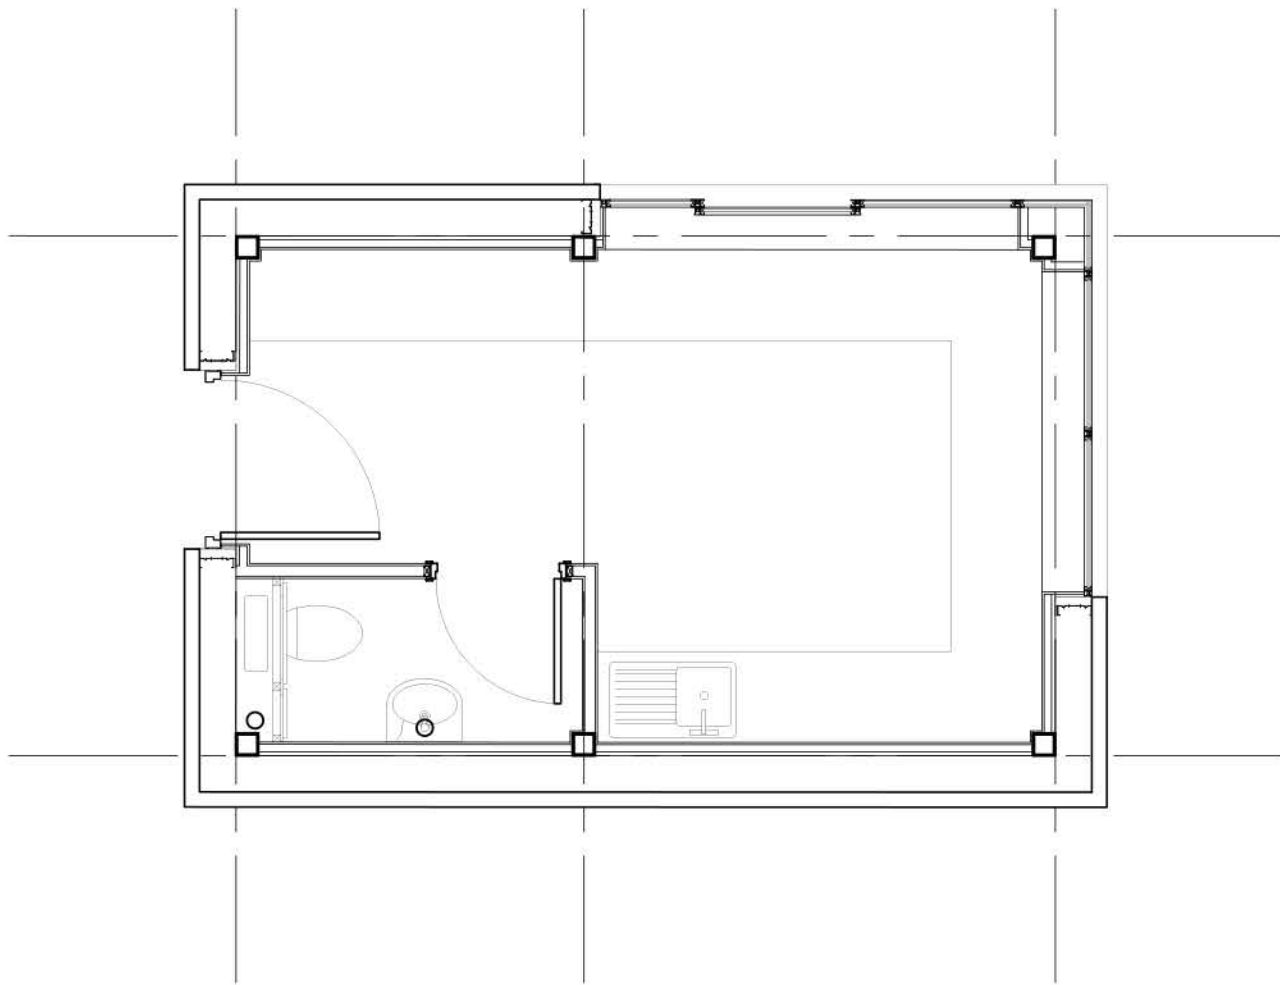

Gatehouse Layout Scale 1:50

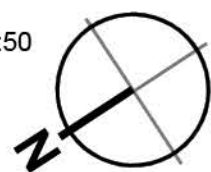

P01	Initial Issue	DN	LF	03.04.25
rev	amendments	by	ckd	date

Reading International Logistics Park

Unit 2 - Gatehouse Plan & Elevations

LOD 3	LOI 3
-------	-------



RIBA PoW Stage:	4 - Technical Design
Document Suitability:	S2
Drawn / Checked:	LF / LF
Date:	03.04.2025
Scale:	1:50 A1
UMC Project Number:	23545
Document Reference:	Drawing no: Revision:
23545 - UMC - 0200 - XX - DR - A	0223 P01

PLANNING

THIS DRAWING IS TO BE USED FOR THE STATED PURPOSE ONLY AND SHOULD NOT BE USED FOR ANY OTHER