




Elevation A - Scale 1:25

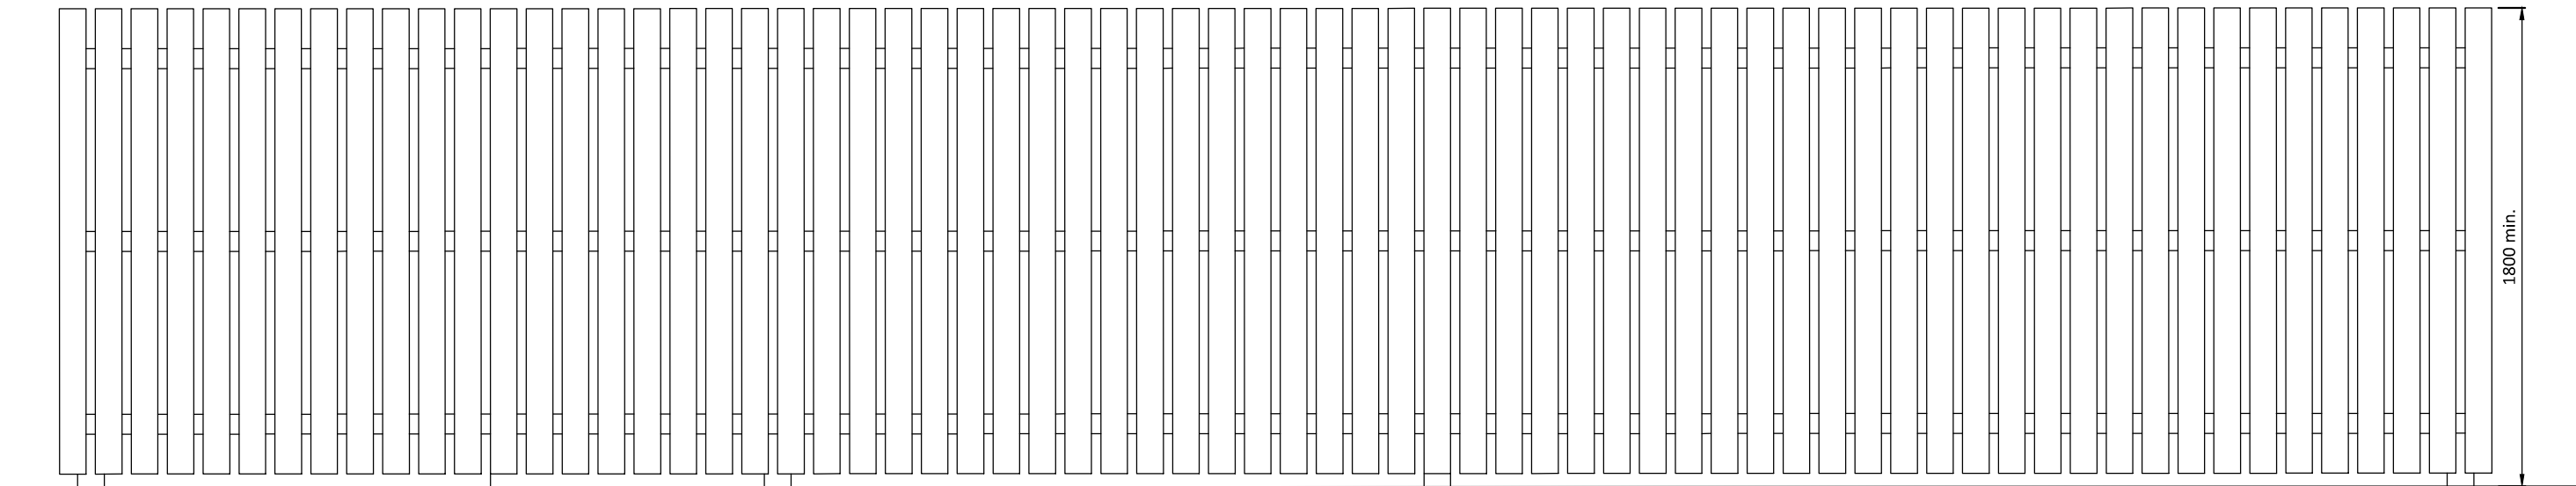


Elevation B - Scale 1:25

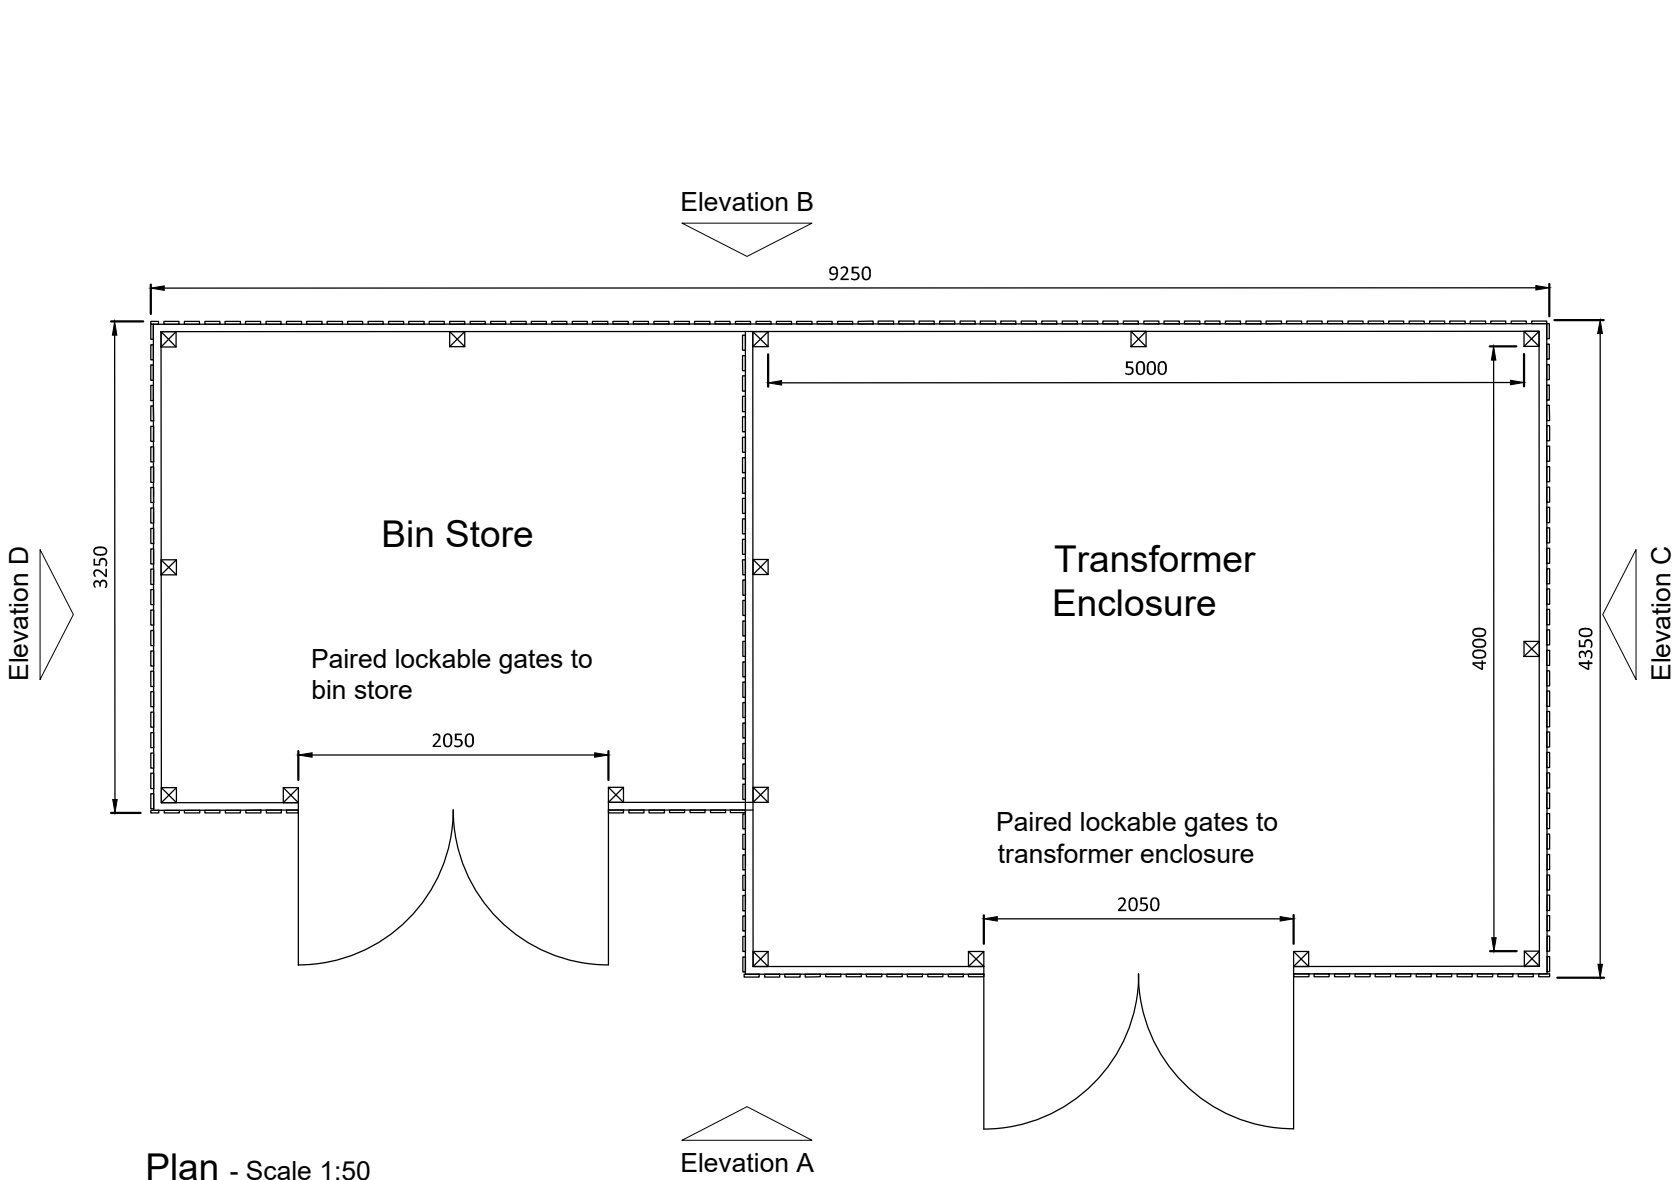


Plan - Scale 1:50

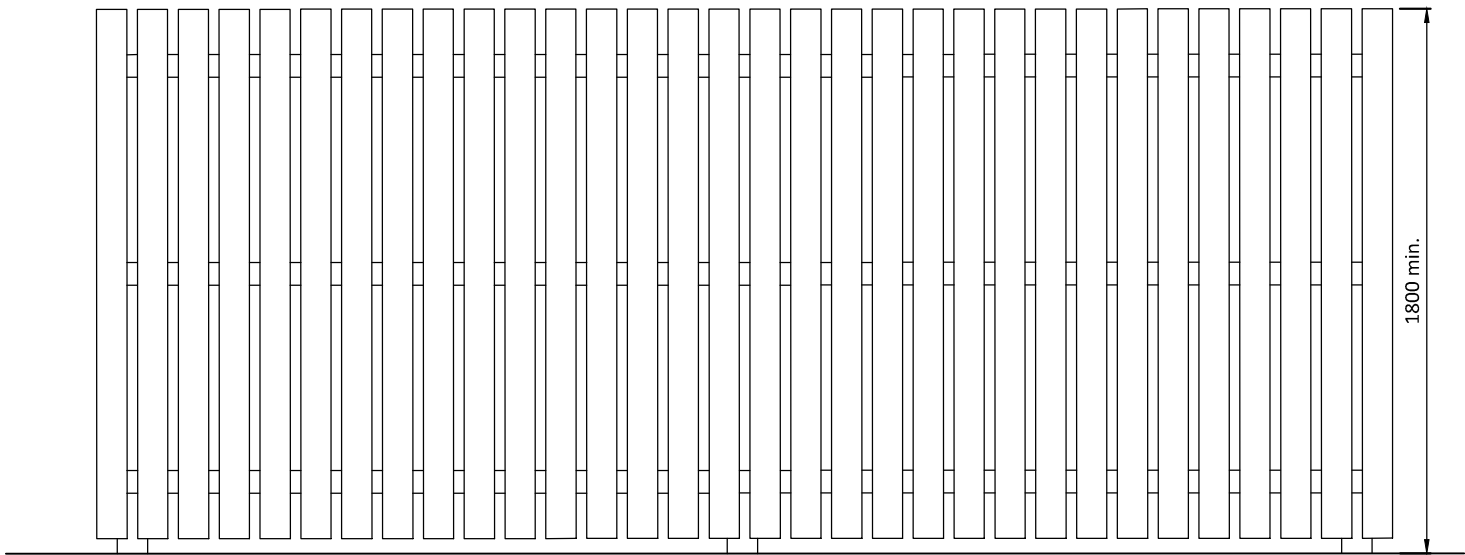

Elevation C - Scale 1:25

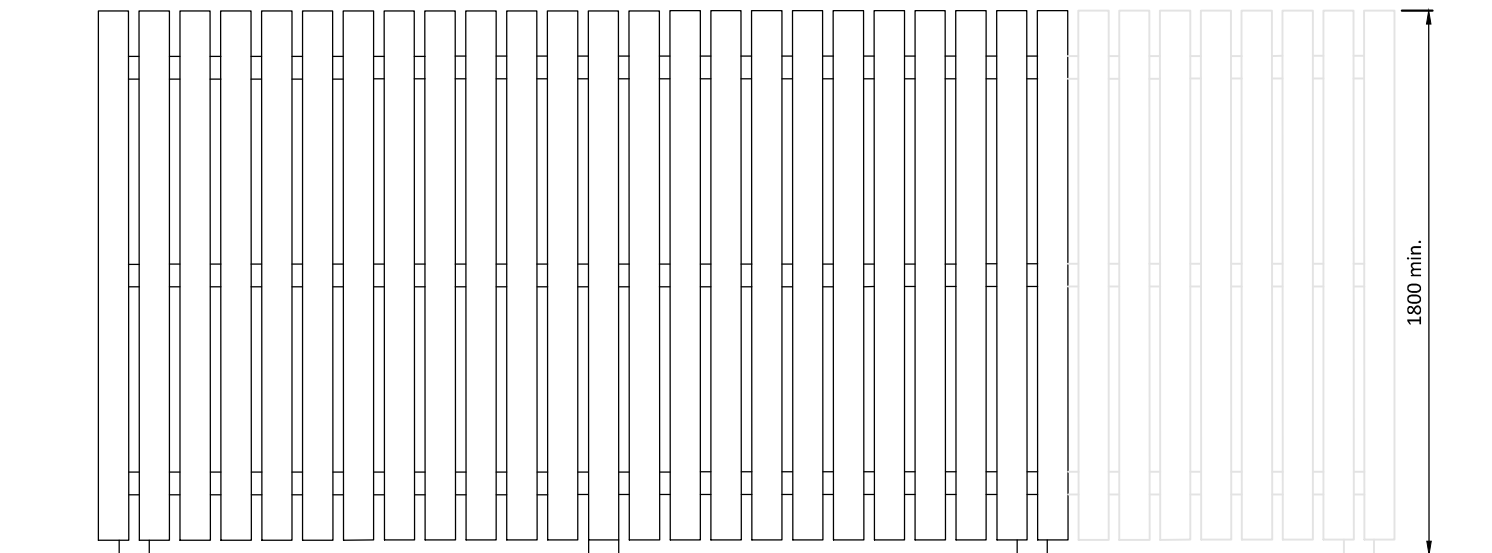

Elevation D - Scale 1:25

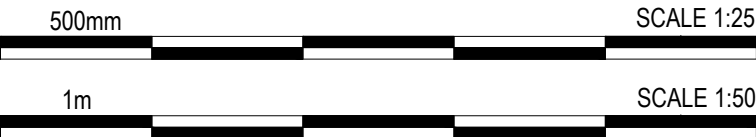

Specification:

Vertical hit and miss timber boarding.
Exact dimensions to be confirmed.

PLANNING

THIS DRAWING IS TO BE USED FOR THE STATED PURPOSE
ONLY AND SHOULD NOT BE USED FOR ANY OTHER

P01	Initial Issue	AW	LF	09.04.25
rev	amendments	by	ckd	date

Reading International Logistics Park

Typical Bin Store and Transformer Enclosure

LOD 1	LOI 1
-------	-------



RIBA PoW Stage:	4 - Technical Design
Document Suitability:	S2
Drawn / Checked:	AW / LF
Date:	09.04.2025
Scale:	Shown A2
UMC Project Number:	23545
Document Reference:	Drawing no: 0251
23545 - UMC - SI01 - SI - DR - A	Revision: P01