


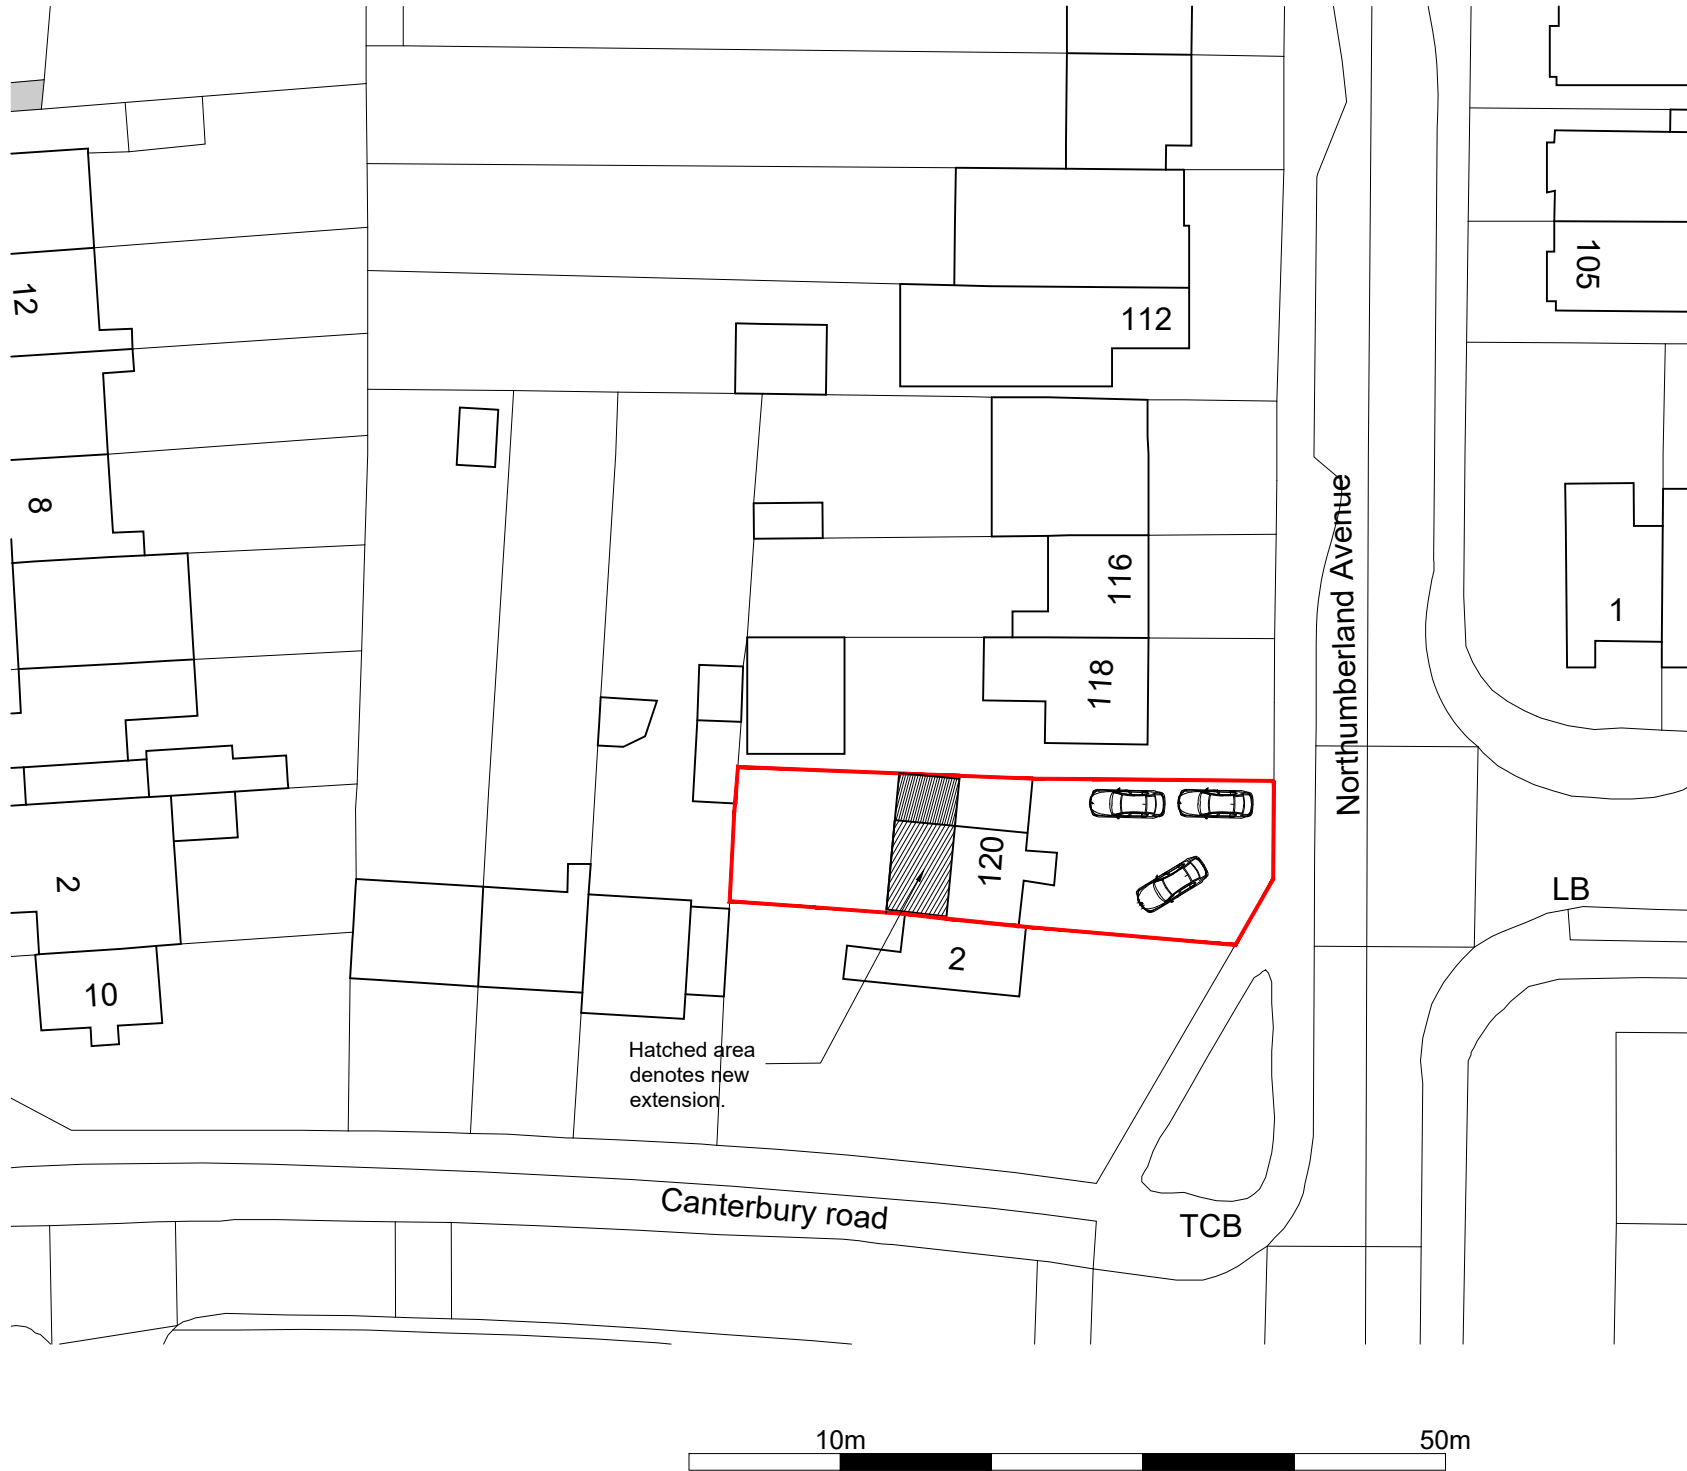


BLOCK PLAN
SCALE 1 : 500


NOTES

© SK Design consultants - THIS DRAWING AND DESIGN REMAINS THE COPYRIGHT AND INTELLECTUAL PROPERTY OF SK CONSULTANTS AND SHALL NOT BE COPIED IN ANY FORMAT WITHOUT APPROVAL.

THIS DRAWING IS TO BE READ IN CONJUNCTION WITH ALL OTHER DRAWINGS AND DOCUMENTS PROVIDED. THE CONTRACTOR MUST CHECK ALL DIMENSIONS ON SITE BEFORE PLACING ORDERS FOR MATERIALS OR SHOP FABRICATIONS OR COMMENCING WORKS ON SITE. ANY DISCREPANCIES SHOULD BE NOTIFIED BEFORE PROCEEDING.

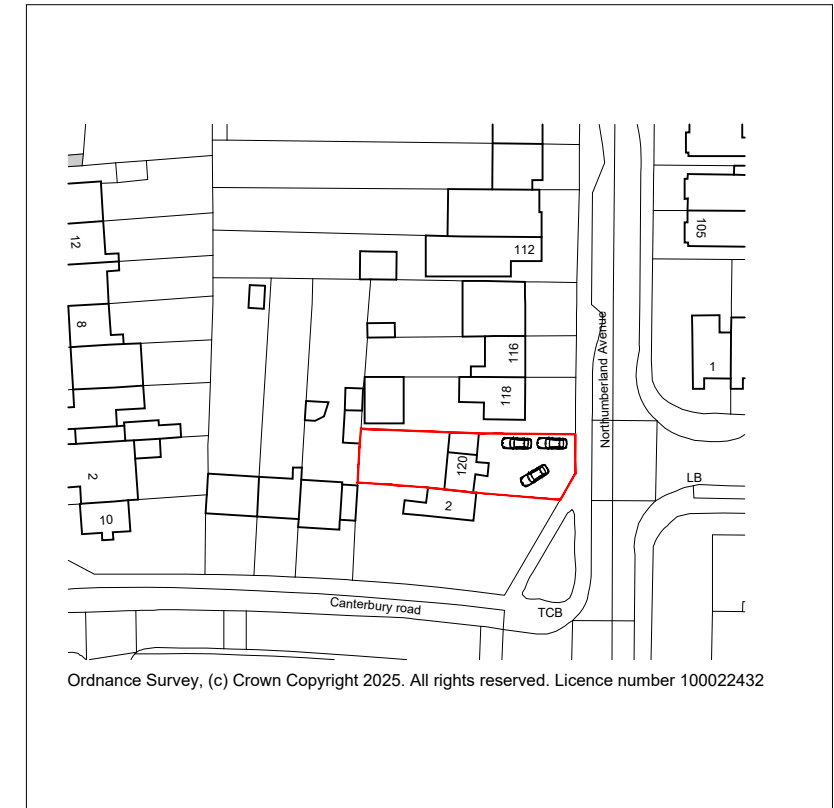

LOCATION PLAN
SCALE 1 : 1250

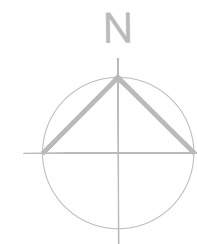

Client:
Mr Daljit singh

Project:
Two storey rear & a part side ground floor extensions.

Location:
120 Northumberland Avenue, READING, RG2 7PP

Drawing Title:
LOCATION & BLOCK PLAN

Date: JUN 2025	Sheet Size: A3	Drawn: SK
--------------------------	--------------------------	---------------------

Drawing No: P1649-01	Revision: .
--------------------------------	-----------------------

SK Design Consultants
22 Netley close
Caversham
Reading RG4 6SR
Tel : 07821111602