




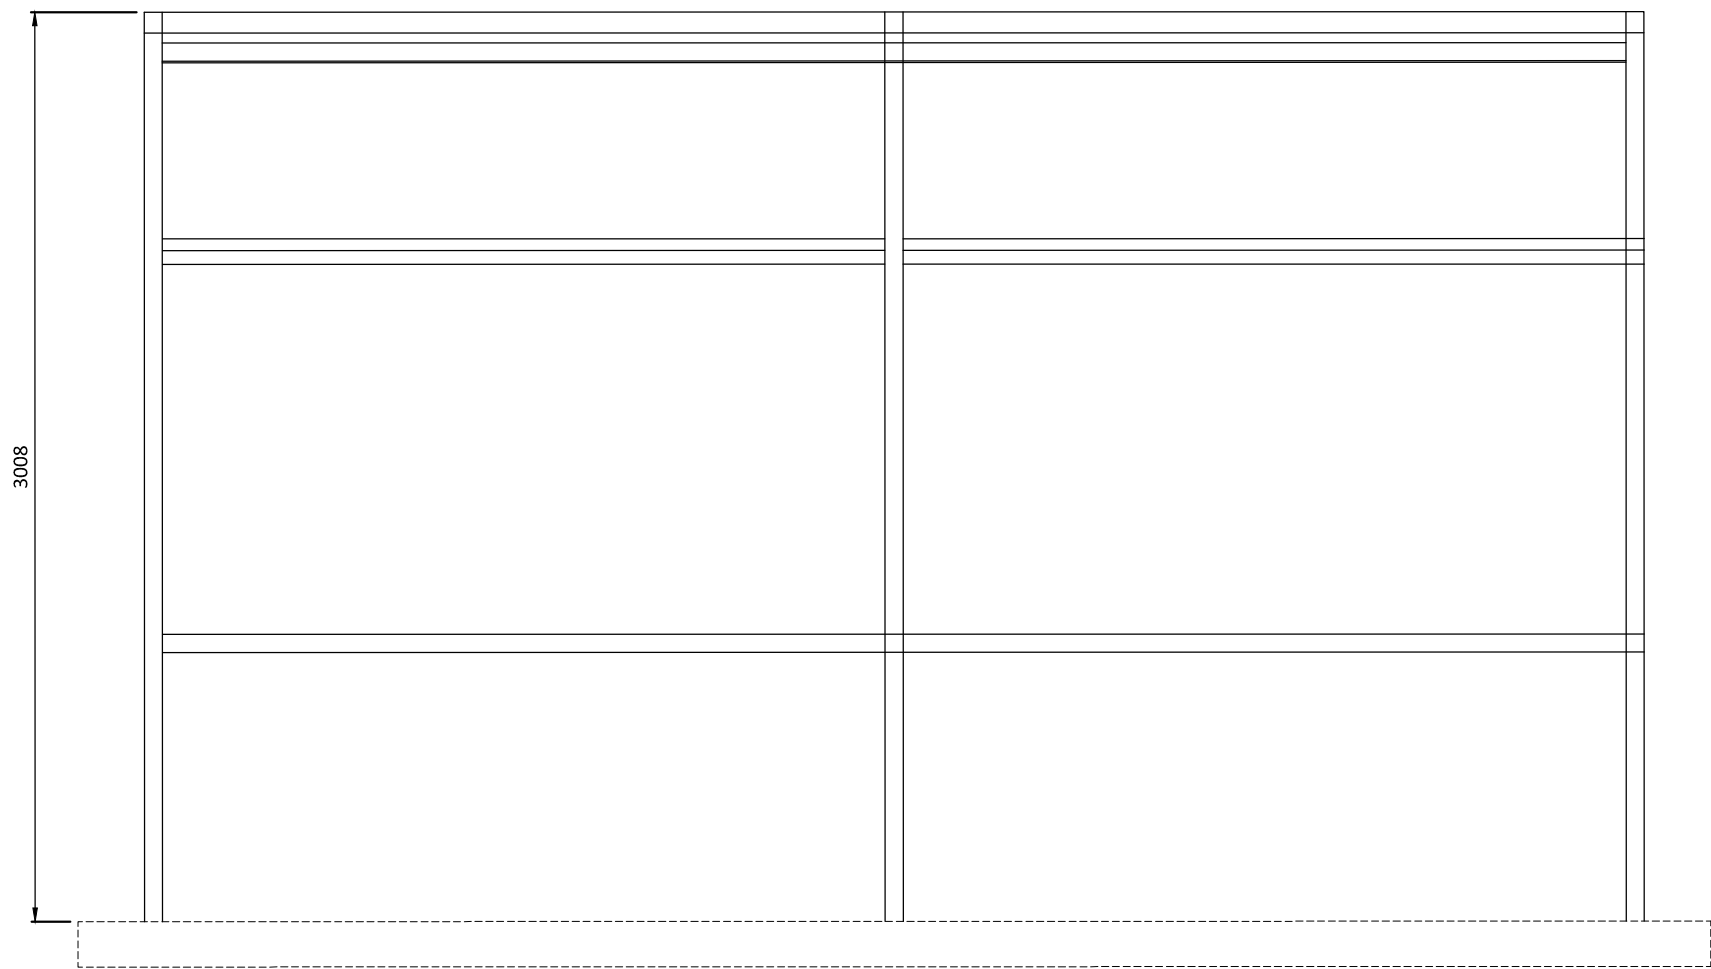

Elevation - Scale 1:25

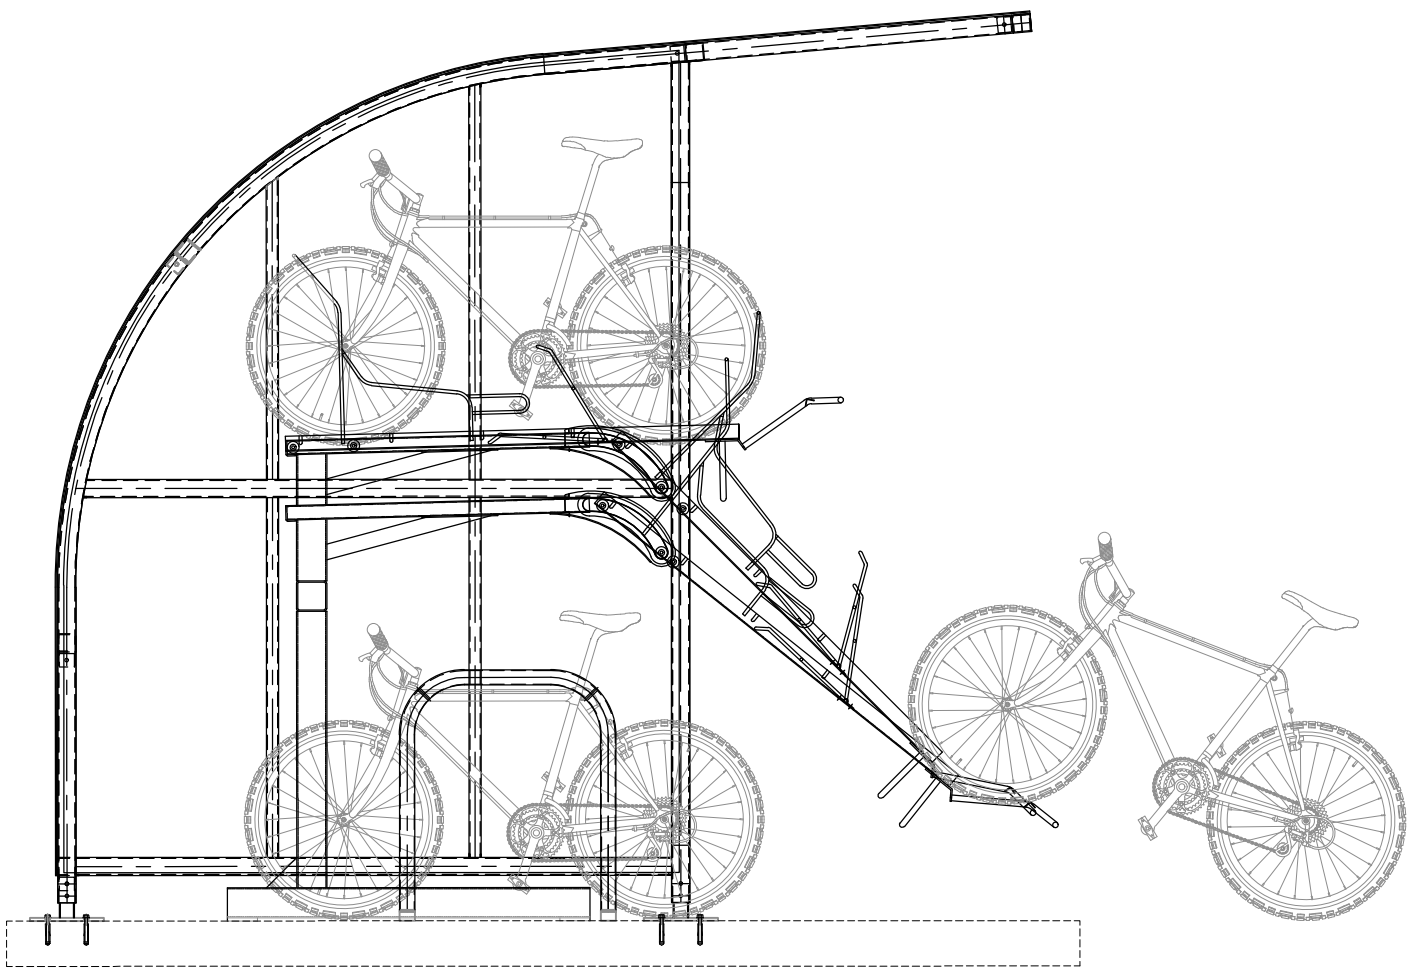

Side Elevation - Scale 1:25

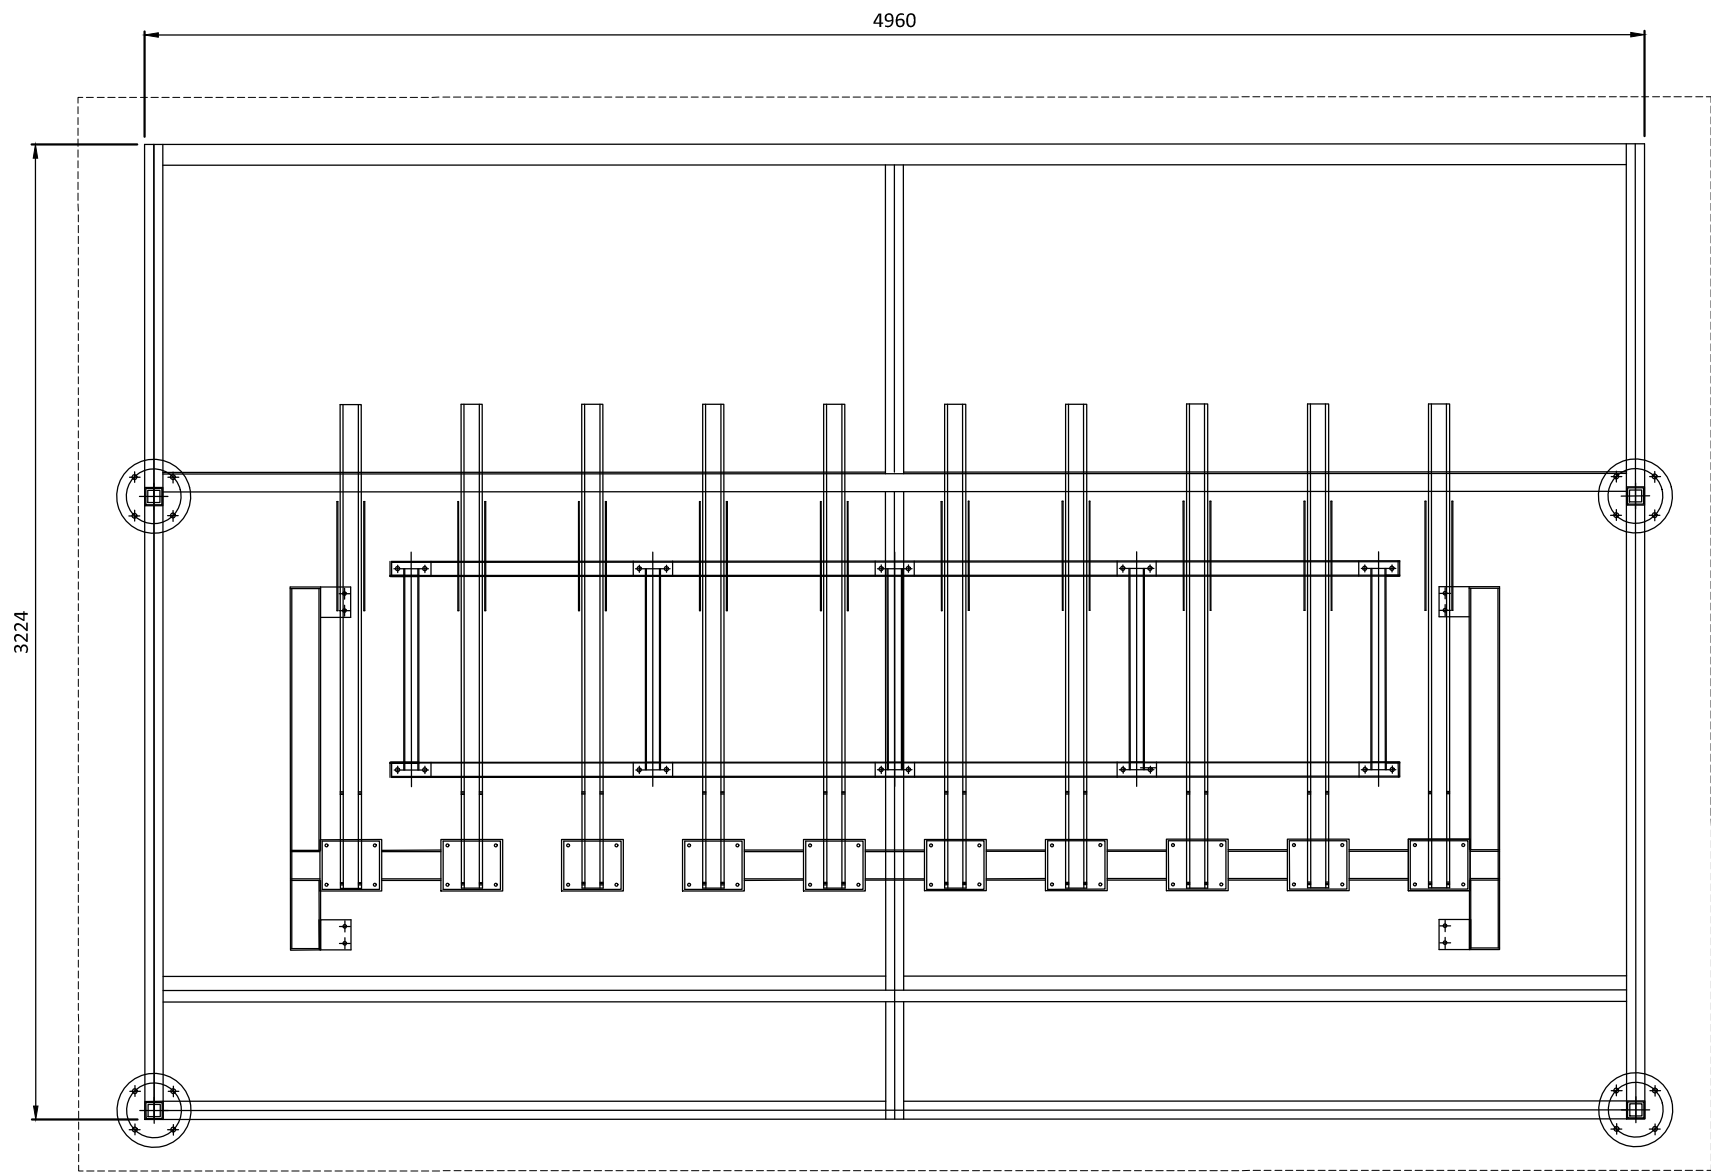

Plan (15 No. Cycles) - Scale 1:25

Specification:

Frame of shelter to be formed from heavy duty SHS with clear polycarbonate glazing to roof and side elevations. Shelter to be fitted with Sheffield cycle stands and proprietary double stack rack system bolted down to concrete base.



Double Stacked Typical Image

Colour: Anthracite (RAL 7016)

P01	Initial Issue	AW	LF	09.04.25
rev	amendments	by	ckd	date

Reading International Logistics Park

Typical Cycle Shelter

LOD 1	LOI 1
-------	-------



RIBA PoW Stage:	4 - Technical Design
Document Suitability:	S2
Drawn / Checked:	AW / LF
Date:	09.04.2025
Scale:	1:25 A2
UMC Project Number:	23545
Document Reference:	Drawing no: 0250
	Revision: P01

PLANNING

THIS DRAWING IS TO BE USED FOR THE STATED PURPOSE ONLY AND SHOULD NOT BE USED FOR ANY OTHER