






FRONT (NORTH) ELEVATION
Scale 1:50 at A1

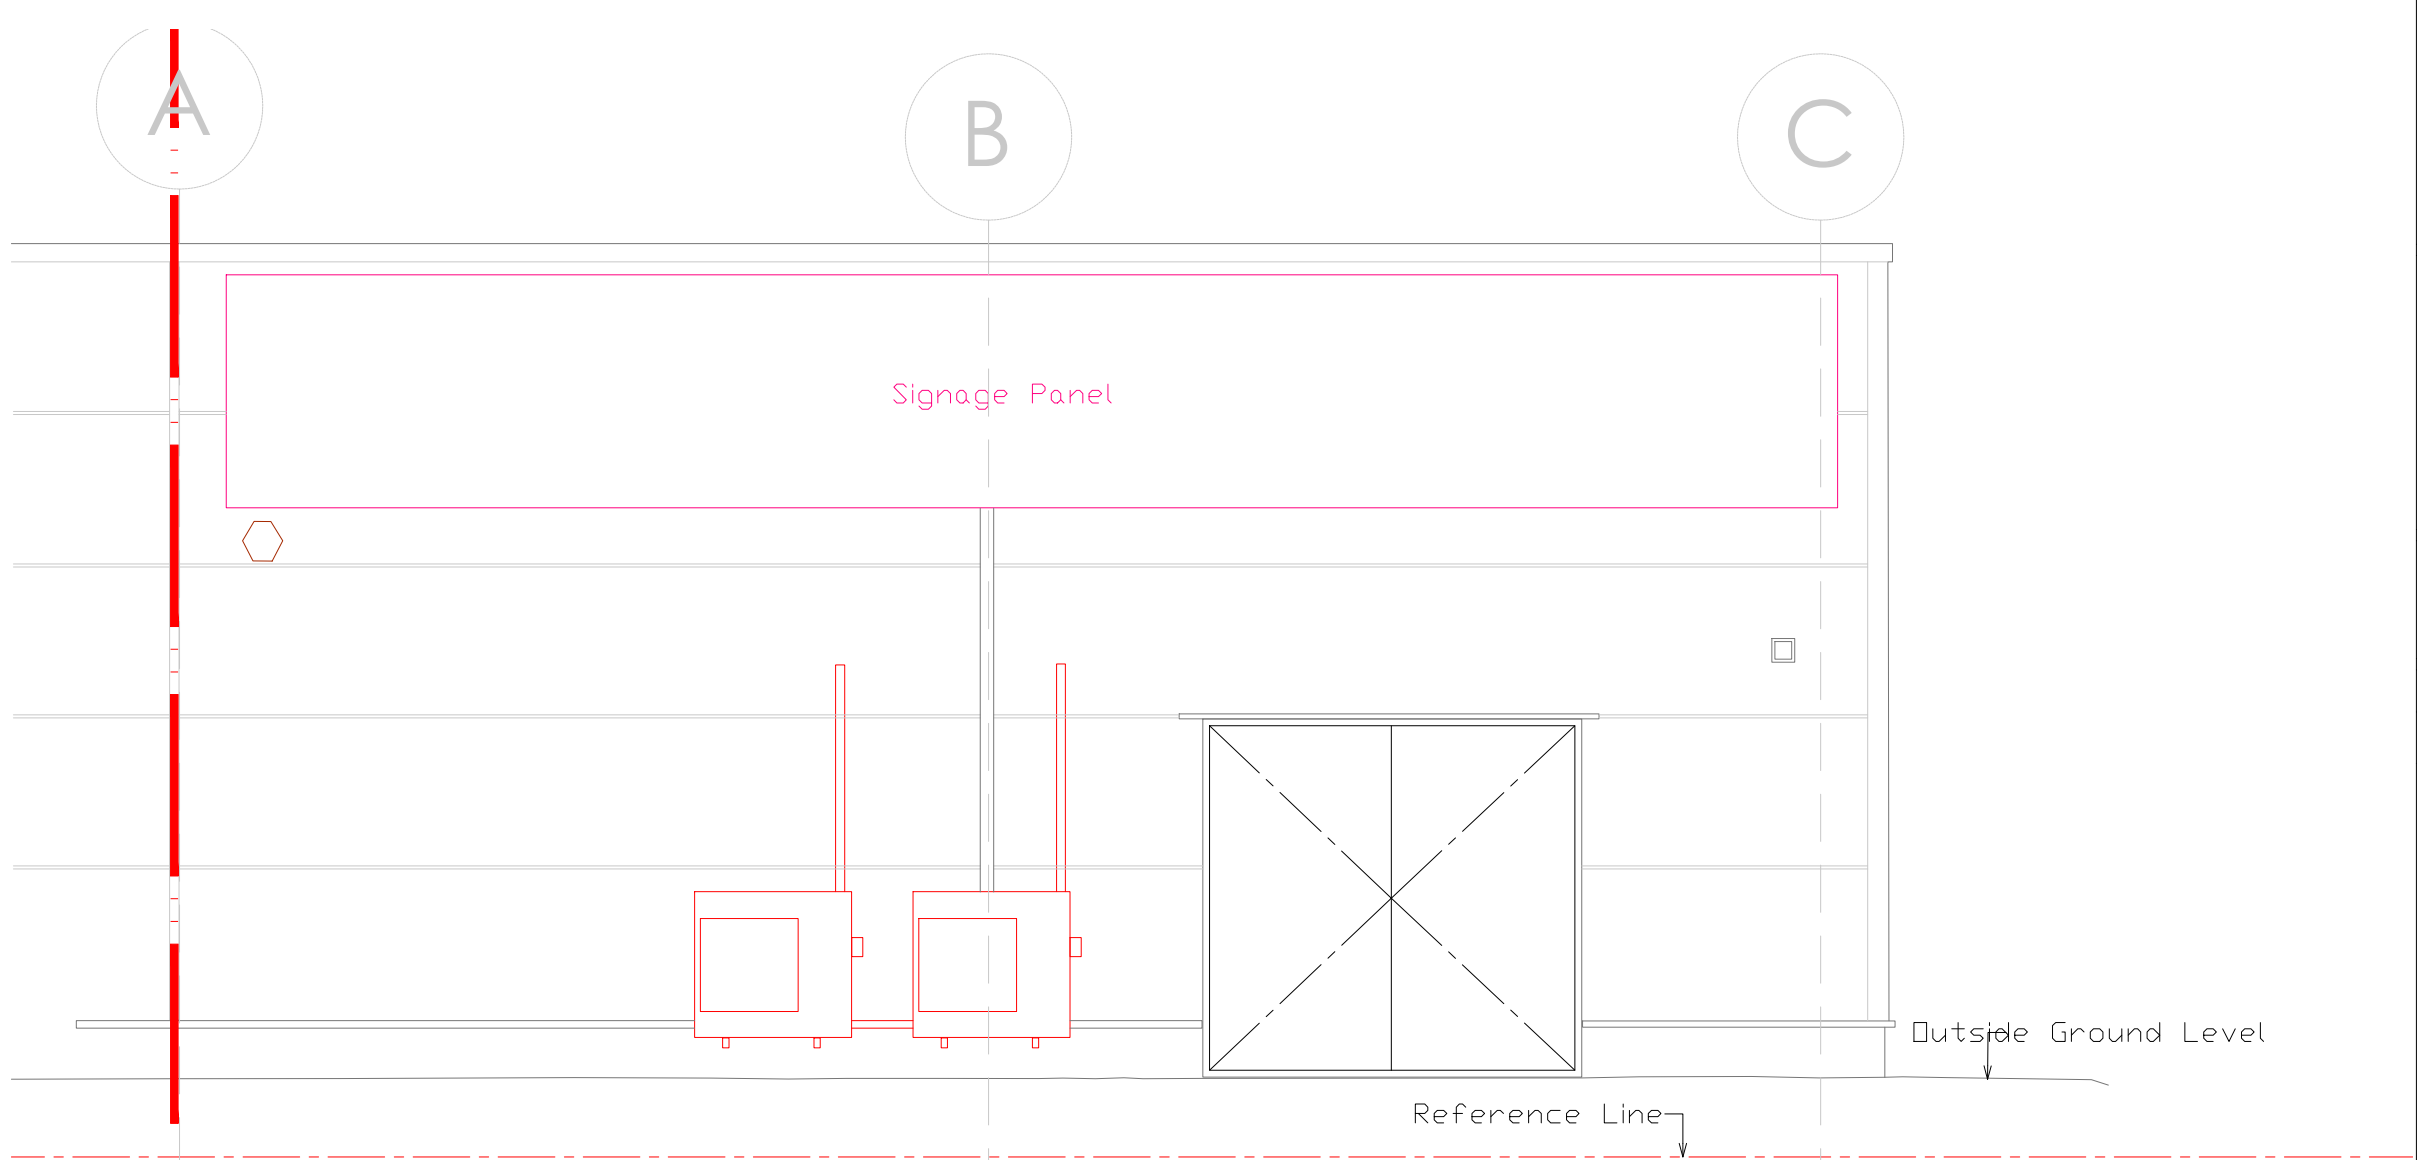

REAR (SOUTH) ELEVATION
Scale 1:50 at A1

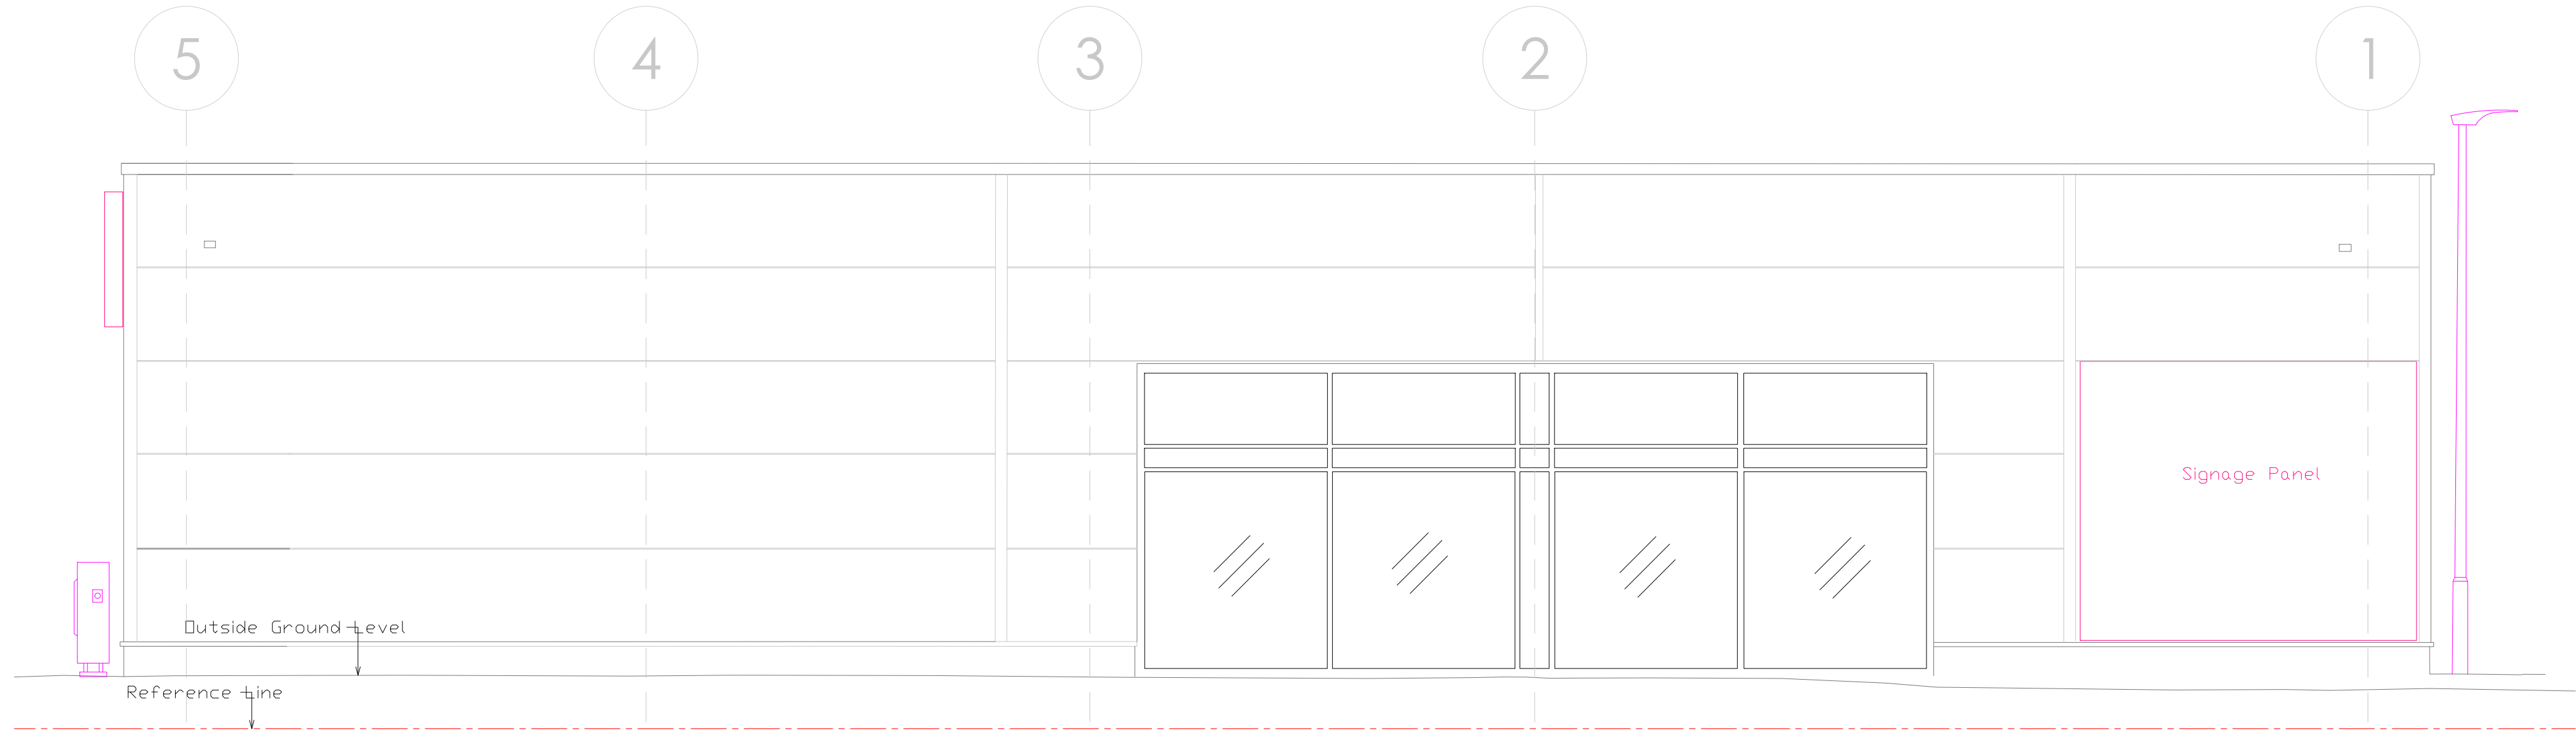

SIDE (EAST) ELEVATION
Scale 1:50 at A1

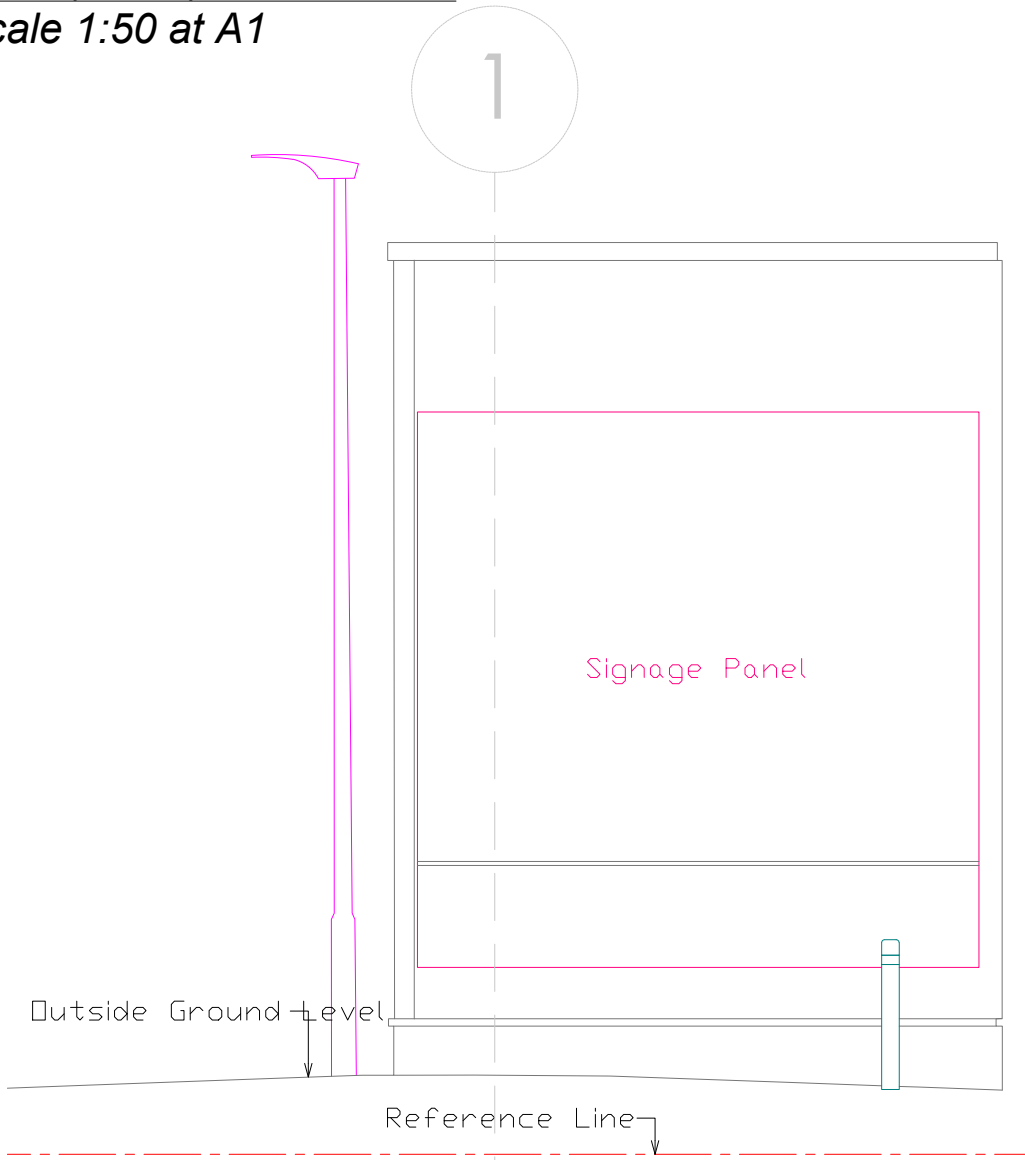

SIDE (WEST) ELEVATION
Scale 1:50 at A1

studio
ingenium

1 Gemini court • 42A Throwley Way
Sutton • Surrey • SM1 4AF
telephone: +44 (0) 7712159151


NORTH:



Written dimensions on these drawings shall take precedence over scaled dimensions. Contractors shall verify and be responsible for all dimensions and conditions on the project and this office must be notified of any variations from the dimensions and conditions shown by these drawings prior to commencement of any work. All contractors are deemed to have made themselves aware of site conditions prior to entering into any contract. Shopfitting details must be submitted to this office for approval before proceeding with fabrication. This drawing is the property of Studio Ingenium Ltd. Copyright is reserved by them and the drawing is issued on condition that it is not copied, reproduced, retained or disclosed to any unauthorised person, either wholly or in part without the consent in writing of Studio Ingenium Ltd.



KEY PLAN - 1:2500 @ A1

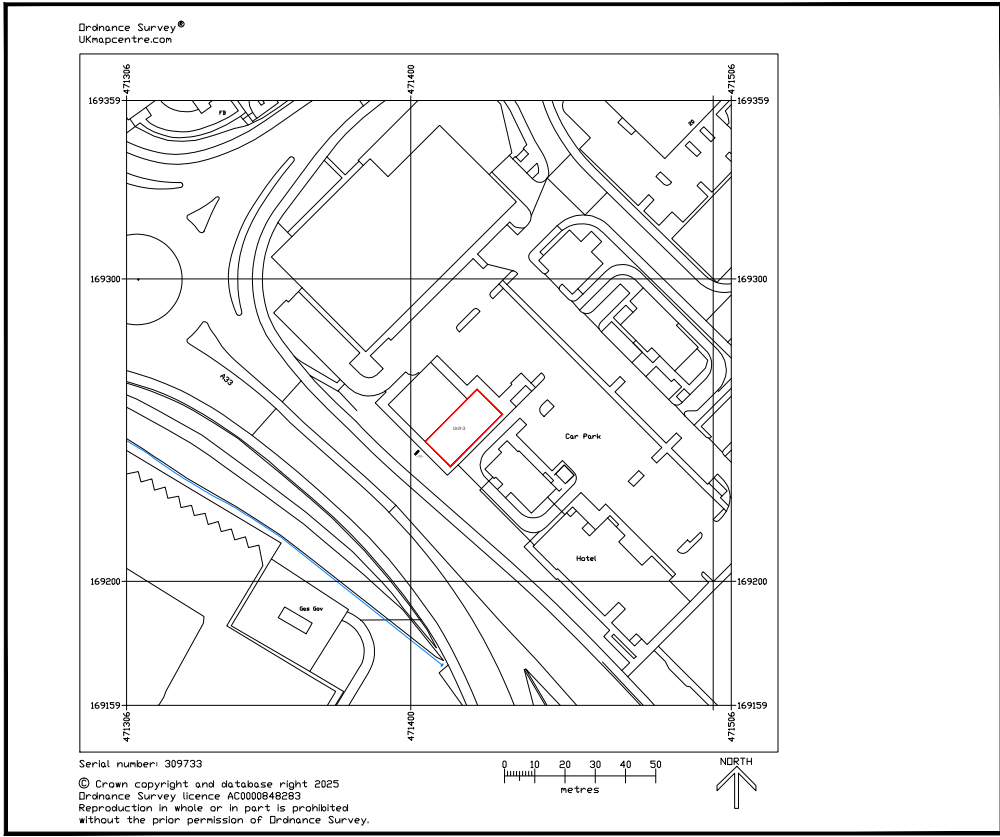

NOTES

ALL DIMENSIONS TO BE CONFIRMED
AT STRIP OUT SURVEY

SIZE AND LOCATION OF STRUCTURAL
COLUMNS AND BEAMS TBC ON SITE
INSPECTION.

rev	date	description	drawn	checked
-----	------	-------------	-------	---------

PROJECT

READING GATEWAY

Address: UNIT 3
PROCTOR END, READING
RG2 0GG

CLIENT

POPEYES
FAMOUS LOUISIANA CHICKEN

27 Old Gloucester Street London, WC1N 3AX

Drawing title : **UNIT ELEVATIONS
AS EXISTING**

scale	job number	date	revision
1:50 @ A1	2025013	MAY 2025	

Drawing status

FOR PLANNING

Drawing number

A003

ALL DRAWINGS HAVE BEEN PREPARED FROM A DIGITAL SURVEY OR EXISTING DRAWINGS PROVIDED BY OTHERS. ACCURACY CANNOT BE ASSUMED. IT IS THE CONTRACTORS RESPONSIBILITY TO CARRY OUT SITE DIMENSION CHECKS AND PRODUCE DRAWINGS. DETAILS WILL BE SUBJECT TO APPROVAL AND SITE STRIP OUT. ALL M&E SERVICES TO BE CONFIRMED