




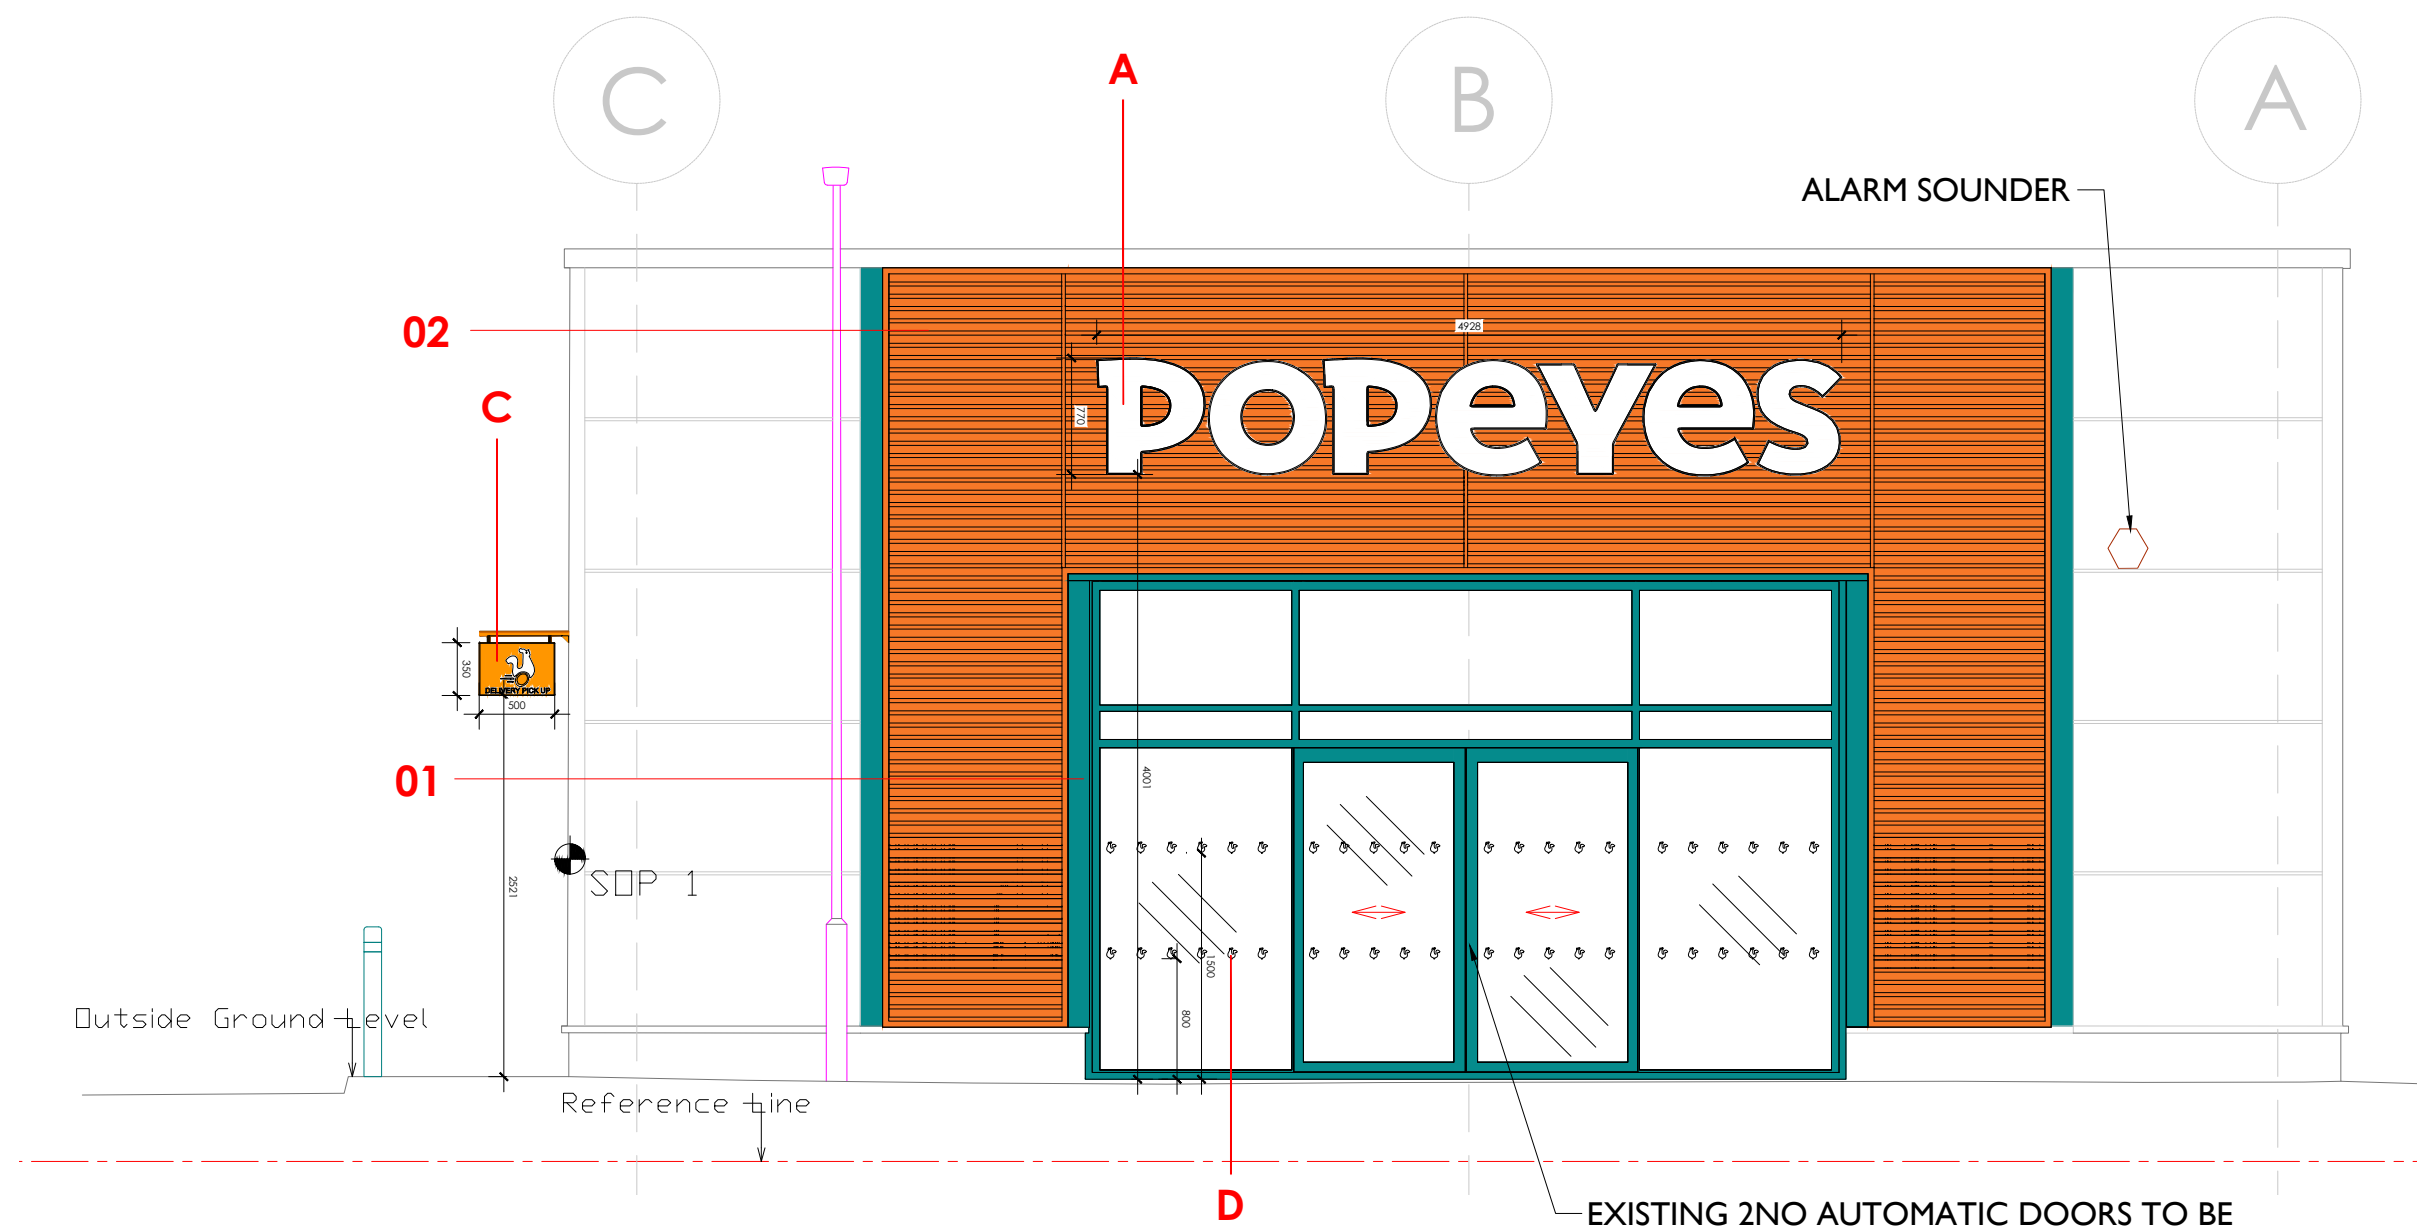

FRONT (NORTH) ELEVATION  
Scale 1:50 at A1

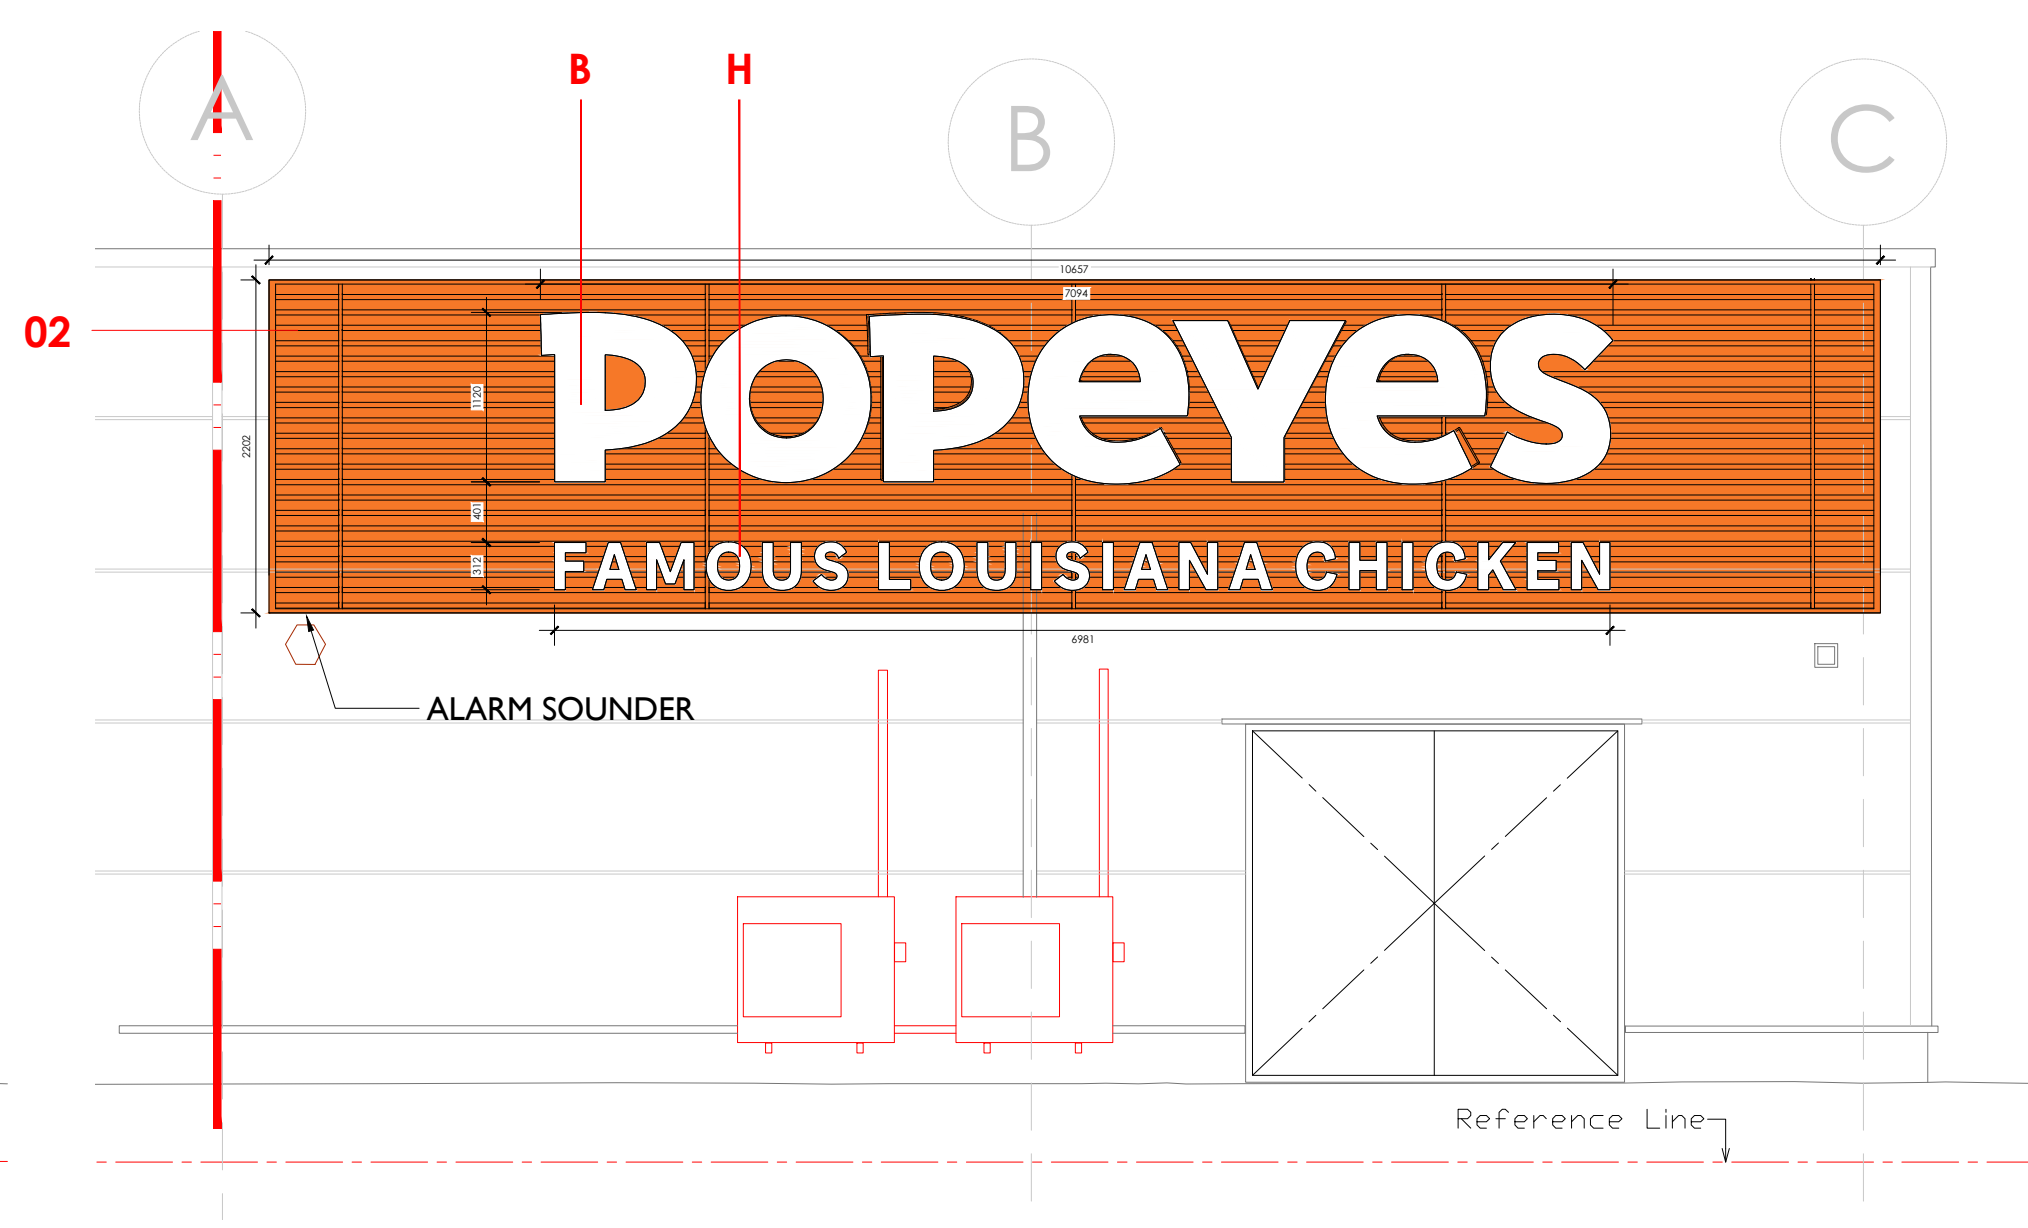


REAR (SOUTH) ELEVATION  
Scale 1:50 at A1

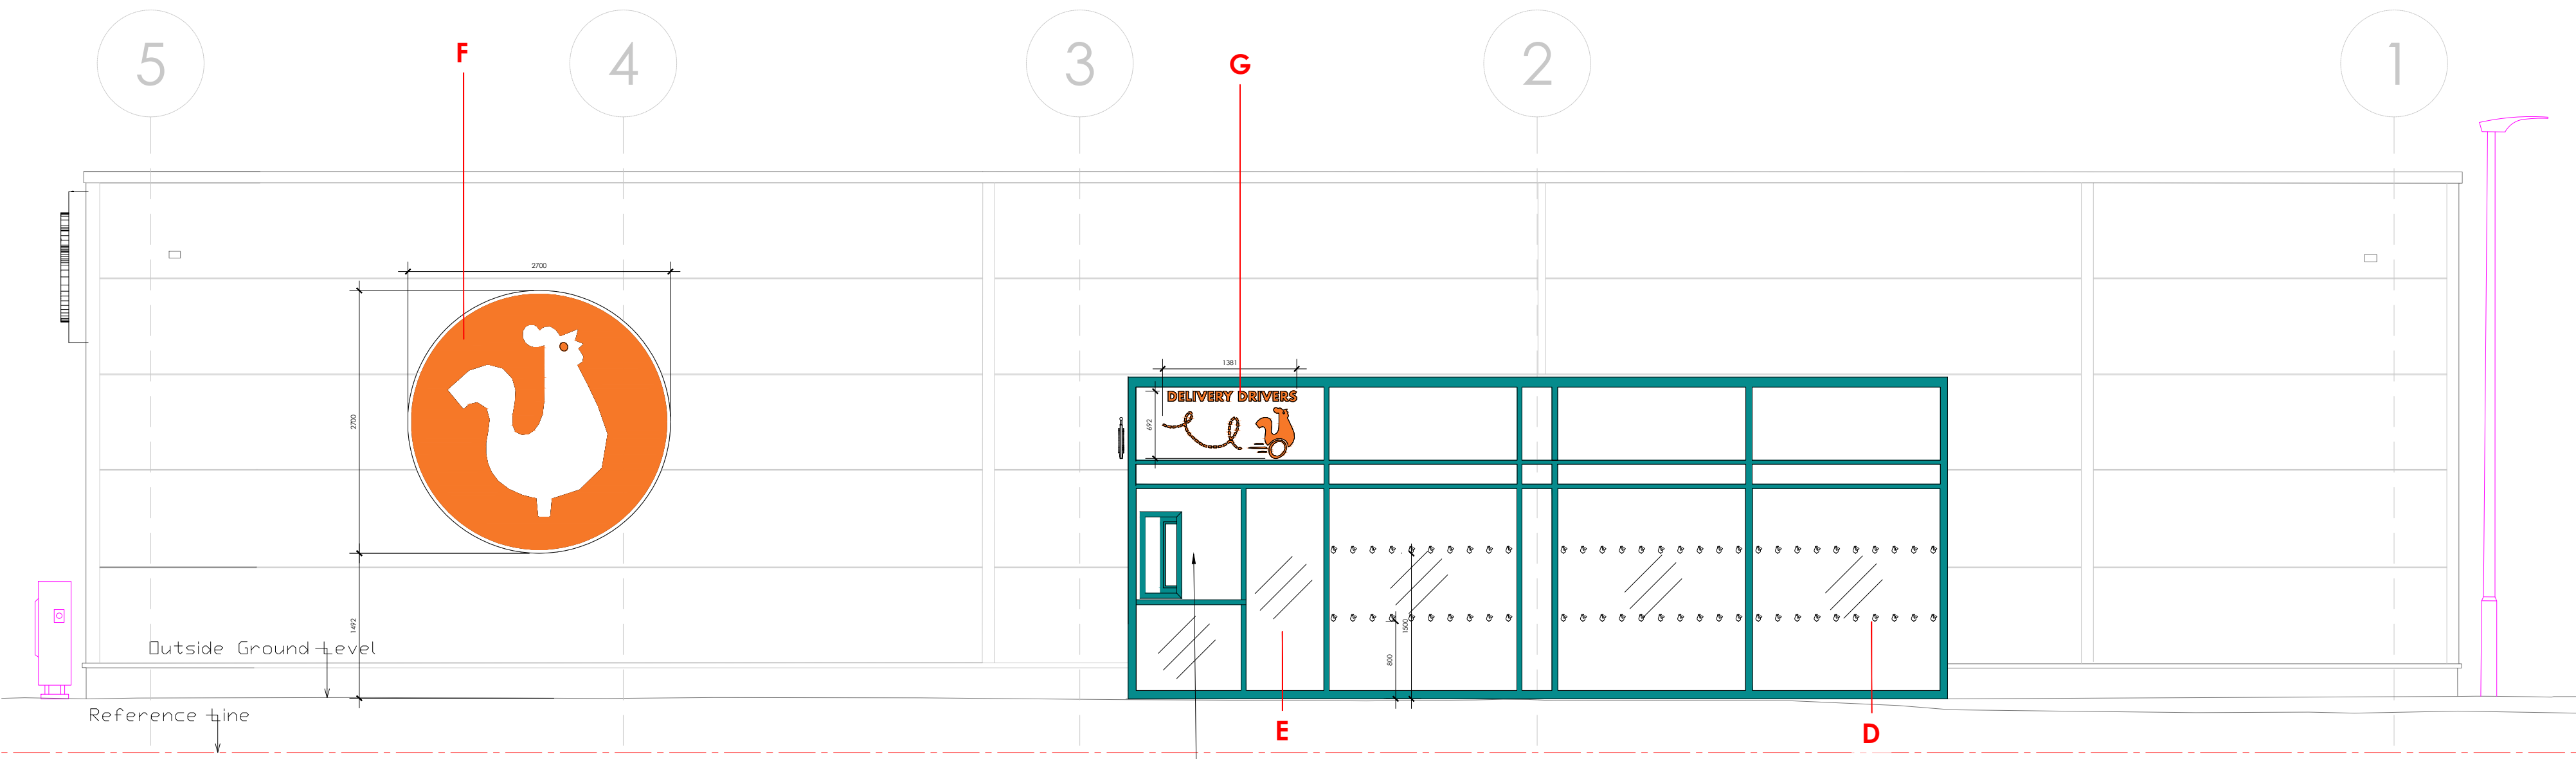

SIDE (EAST) ELEVATION  
Scale 1:50 at A1

| FACADE MATERIALS SCHEDULE |               |   |
|---------------------------|---------------|---|
| ITEM                      | EXAMPLE (nts) | DESCRIPTION   |
| 01                        |               | EXISTING FRAMEWORK FINISH<br>EXISTING SHOPFRONT TO BE RETAINED.<br>Finish Colour: RAL 5018   |
| 02                        |               | ISOCCLAD PANELS & TIMBER BATTEN FINISH<br>Fascia panel back plate in RAL 2003, 40 X 50mm folded frame with edge lit trim LED illumination all around fascia panel. Framework with sulcado sections with 1650mm distance metal angles, all powder coated in RAL 2003. EXACT DETAILS TBC<br>Finish Colour: RAL 2003 |

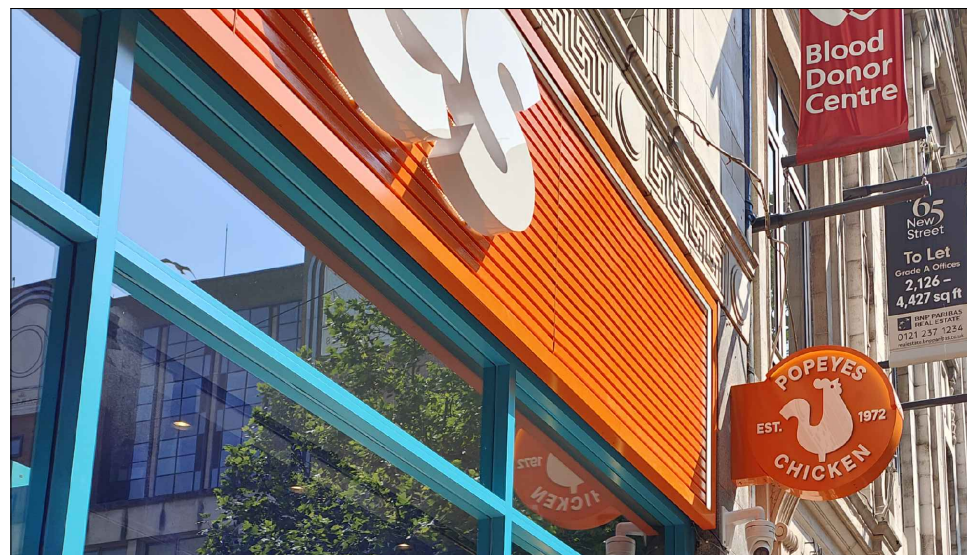

## ISOCCLAD PANELS & TIMBER BATTEN FINISH EXAMPLE

scale - NTS

POPEYES READING VISUALS - FOR APPROVAL\_REV C.PDF

READING VISUALS REV C

SCAN THE QR CODE WITH YOUR CAMERA APP

Not working with your camera app?  
Search for a free qr code reader on your app store.  
Install the app and try scanning again.

A service provided by QR Code Generator

INTERACTIVE PDF.  
CLICK ON SYMBOL OR SCAN THE QR CODE TO VIEW.



ARTIST'S IMPRESSION scale - NTS

| FACADE SIGNAGE SCHEDULE |               |   |
|-------------------------|---------------|---|
| ITEM                    | EXAMPLE (nts) | DESCRIPTION   |
| A                       |               | 'POPEYES' LOGO<br>INTERNALLY illuminated signage - 250 candele per sqm<br>Size: 4928mm x 770mm x 80mm<br>Detail: Finish flex wording logo extruded aluminium sign comp system finished RAL 9016. Flex face substrate is to be decorated with face applied 3M self adhesive films. Built up rim and return letters 80mm depth with 3mm opal acrylic faces. Front face of letters finished in RAL9016, returns in RAL 2003. Transformer positioned remotely behind letters inside building. Letters fixed to new fascia panel finished RAL 2003.<br>Colour: RAL 9016 & RAL 2003   |
| B                       |               | 'POPEYES' LOGO<br>INTERNALLY illuminated signage - 250 candele per sqm<br>NOMINAL Size: 7094mm x 1120mm x 80mm<br>Detail: Finish flex wording logo extruded aluminium sign comp system finished RAL 9016. Flex face substrate is to be decorated with face applied 3M self adhesive films. Built up rim and return letters 80mm depth with 3mm opal acrylic faces. Front face of letters finished in RAL9016, returns in RAL 2003. Transformer positioned remotely behind letters inside building. Letters fixed to new fascia panel finished RAL 2003. EXACT DIMS TBC ON SITE.<br>Colour: RAL 9016 & RAL 2003                                                                                                |
| C                       |               | 'DELIVERY DRIVERS' LOGO<br>INTERNALLY illuminated signage - 250 candele per sqm<br>NOMINAL Size: 350mm x 500mm<br>Detail: TBC<br>Colour: RAL 9016 & RAL 2003   |
| D                       |               | 'FAMOUS LOUISIANA CHICKEN' LOGO<br>INTERNALLY illuminated signage - 250 candele per sqm<br>Size: 6981mm x 312mm x 80mm<br>Detail: Finish flex wording logo extruded aluminium sign comp system finished RAL 9016 illumination provided banks of LED. Flex face substrate is to be decorated with face applied 3M self adhesive films. Built up rimless de-scaled satin stainless steel letters with 80mm returns powder coated white with foamex back trays and 5mm acrylic letter faces. Front face of letters finished in RAL9016, returns in RAL 2003. Transformer positioned remotely behind letters inside building. Letters fixed to new fascia panel finished RAL 2003.<br>Colour: RAL 9016 & RAL 2003 |
| E                       |               | 'BRAND SEAL'<br>Non-illuminated signage<br>Size: Nominal size Ø 2700 mm<br>Detail: Non-illuminated signage<br>Colour: RAL 2003 & RAL 9016   |
| F                       |               | 'BRAND SEAL'<br>Non-illuminated signage<br>Size: Nominal size Ø 2700 mm<br>Detail: Non-illuminated signage<br>Colour: RAL 2003 & RAL 9016   |
| G                       |               | 'DELIVERY DRIVERS'<br>Non-illuminated signage<br>Size: 692mm x 1381mm<br>Detail: digitally printed 3M heat applied wall vinyl applied directly back to existing glazing<br>Colour: RAL 2003   |
| H                       |               | 'FAMOUS LOUISIANA CHICKEN' LOGO<br>Internally illuminated signage - 250 candele per sqm<br>Size: 6981mm x 312mm x 80mm<br>Detail: Finish flex wording logo extruded aluminium sign comp system finished RAL 9016 illumination provided banks of LED. Flex face substrate is to be decorated with face applied 3M self adhesive films. Built up rimless de-scaled satin stainless steel letters with 80mm returns powder coated white with foamex back trays and 5mm acrylic letter faces. Front face of letters finished in RAL9016, returns in RAL 2003. Transformer positioned remotely behind letters inside building. Letters fixed to new fascia panel finished RAL 2003.<br>Colour: RAL 9016 & RAL 2003 |

SIGNAGE DETAILS scale - NTS


studio ingenium

I Gemini court • 42A Throwley Way  
Sutton • Surrey • SM1 4AF  
telephone: +44 (0) 7712159151

NORTH:

Written dimensions on these drawings shall take precedence over scaled dimensions. Contractors shall verify and be responsible for all dimensions and conditions on the project and this office must be notified of any variations from the dimensions and conditions shown by these drawings prior to commencement of any work. All contractors are deemed to have made themselves aware of site conditions prior to entering into any contract. Shopfitting details must be submitted to this office for approval before proceeding with fabrication. This drawing is the property of Studio Ingenium Ltd. Copyright is reserved by them and the drawing is issued on condition that it is not copied, reproduced, retained or disclosed to any unauthorised person, either wholly or in part without the consent in writing of Studio Ingenium Ltd.

1:50  
1m 0 1m 2m 3m 4m 5m

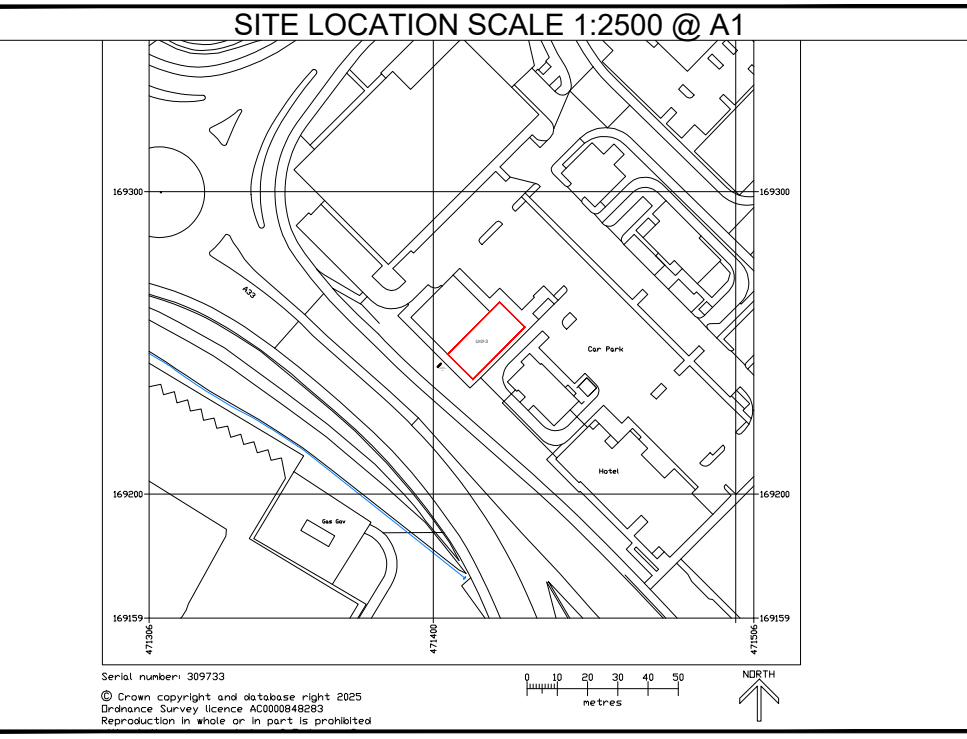

NOTES

ALL DRAWINGS HAVE BEEN PREPARED FROM A DIGITAL SURVEY OR EXISTING DRAWINGS PROVIDED BY OTHERS.  
ACCURACY CANNOT BE ASSUMED.  
IT IS THE CONTRACTORS RESPONSIBILITY TO CARRY OUT SITE DIMENSION CHECKS AND PRODUCE DRAWINGS.  
DETAILS WILL BE SUBJECT TO APPROVAL AND SITE STRIP OUT.  
ALL M&E SERVICES TO BE CONFIRMED

EXISTING SHOPFRONT STRUCTURE TO BE RETAINED. WINDOW FRAMES AND DOORS TO BE SPRAY PAINTED RAL 5018

VISUALS

POPEYES READING VISUALS - FOR APPROVAL\_REV C.PDF

READING VISUALS REV C

SCAN THE QR CODE WITH YOUR CAMERA APP

Not working with your camera app?  
Search for a free qr code reader on your app store.  
Install the app and try scanning again.

A service provided by QR Code Generator

INTERACTIVE PDF.  
CLICK ON SYMBOL OR SCAN THE QR CODE TO VIEW.

|     |            |   |       |         |
|-----|------------|---|-------|---------|
| A   | 05/06/2025 | TOTEM REVISED, BANNER ADDED, REAR FENCE ADDED. EXTERNAL ELEVATIONS REVISED FOLLOWING CLIENT FEEDBACK | JC    | CB      |
| rev | date       | description                                                                                          | drawn | checked |

PROJECT

READING GATEWAY

Address: UNIT 3  
PROCTOR END, READING  
RG2 0GG

CLIENT

FAMOUS LOUISIANA CHICKEN  
67 The Broadway, London, W5 5JN

Drawing title : EXTERNAL ELEVATIONS AS PROPOSED

|                    |                       |                    |               |
|--------------------|-----------------------|--------------------|---------------|
| scale<br>1:50 @ A1 | job number<br>2025010 | date<br>APRIL 2025 | revision<br>A |
|--------------------|-----------------------|--------------------|---------------|

Drawing status

FOR CONSTRUCTION

Drawing number

A210