

Responsibility is not accepted for errors made by others in scaling from this drawing. All construction information should be taken from figured dimensions only.

0mm 50mm 100mm

A1 Original Sheet Size

NOTES:

RESIDUAL RISK HAZARDS:
Stride Treglown Limited has undertaken an architectural design risk assessment for the elements of work shown on this drawing in accordance with Construction Design Management Regulations 2007. Refer to the Health & Safety risk assessment for further details.

- Window cleaning: A permit to work must be obtained from Building Management prior to work commencing.
- All external windows above ground level are cleaned with the use of tucker poles. Maintenance routes have been provided around all accommodation blocks to allow MEWP access to all external walls allowing alternative window cleaning methods to be adopted. Relevant H&S statements are to be submitted by specialists to UoR prior to works starting.

For all other maintenance works scaffolding or hydraulic platforms should be used with appropriate guarding and toe boards. In all cases a work zone with warning notices should be marked off prior to work commencing.

Stenton Legend:

- Plastered exterior: col. 31116 (tinted white)
- Plastered exterior: col. 37105 (kitchens/cores)
- Plastered exterior: col. 36442 (top storey)
- Plastered exterior: col. 36441 (infill panel)
- Plastered exterior: col. 31102 (infill panel)
- Plastered exterior: col. 31110 (infill panel)
- Gebrik exterior: Amsterdam SR90-23 (Y111 Mortar)
- Gebrik plinth: SR12-03 Slate Brindle (Y14 Mortar)
- Roofing
- Insulated metal panel

22.07.2010	K	SW	MSO	FINAL ISSUE
15.03.2010	J	SW	SPW	Window Type 16 added to replace doors to RTP bedroom.
07.12.2009	I	KGR	SW	Added lightning conductor tape and cameras in proximity of level 2. added note identifying colour to internal render walls to deck.
17.11.2009	H	KGR	SW	Legend altered for ECL email 09-09-2009
10.09.2009	G	SPW	SW	Wardens flat amendment
29.07.2009	F	SPW	SW	EXTERIOR CLADDING CHANGE TO GEBRIK. OPENING WINDOW ADDED
29.06.2009	E	SPW	SW	WINDOWS AND ENTRY AMENDMENT
03.04.2009	D	SPW	MO	CONSTRUCTION ISSUE
06.03.2009	C	SPW	MO	CONTRACT ISSUE
date	rev	name	chk	note

MORGAN Ashurst

**University of Reading**
Facilities Management Directorate,
Whiteknights, PO Box 235, Reading, RG6 6BW
Tel. 0118 378 8958 Fax. 0118 975 3499

Job Number	Building No.	Code	Drawing No.	REV.
0760298	W153	CB	XXX	RA

 **Stride Treglown**

Architecture Town Planning Interior Design Building Surveying Landscape Design Graphic Design
3 Cosser Street, London, SE1 7BU
T 020 7401 0700 F 020 7401 0701 www.stridetreglown.co.uk


PROJECT
University of Reading: Whiteknights Campus
Halls & Catering Redevelopment
Student Accommodation
New Halls - Phase 1

DRAWING TITLE

Flattened Elevations 19 & 20

DATE	SCALE	DRAWN BY	CHECKED BY
Feb 2009	As indicated	MO	SJW
DRAWING NUMBER	REVISION NO.		
30872	AL(41)2060 K		

U:\30872\Drawings\Revit\30872_SW local.rvt 26/07/2010 16:57:38

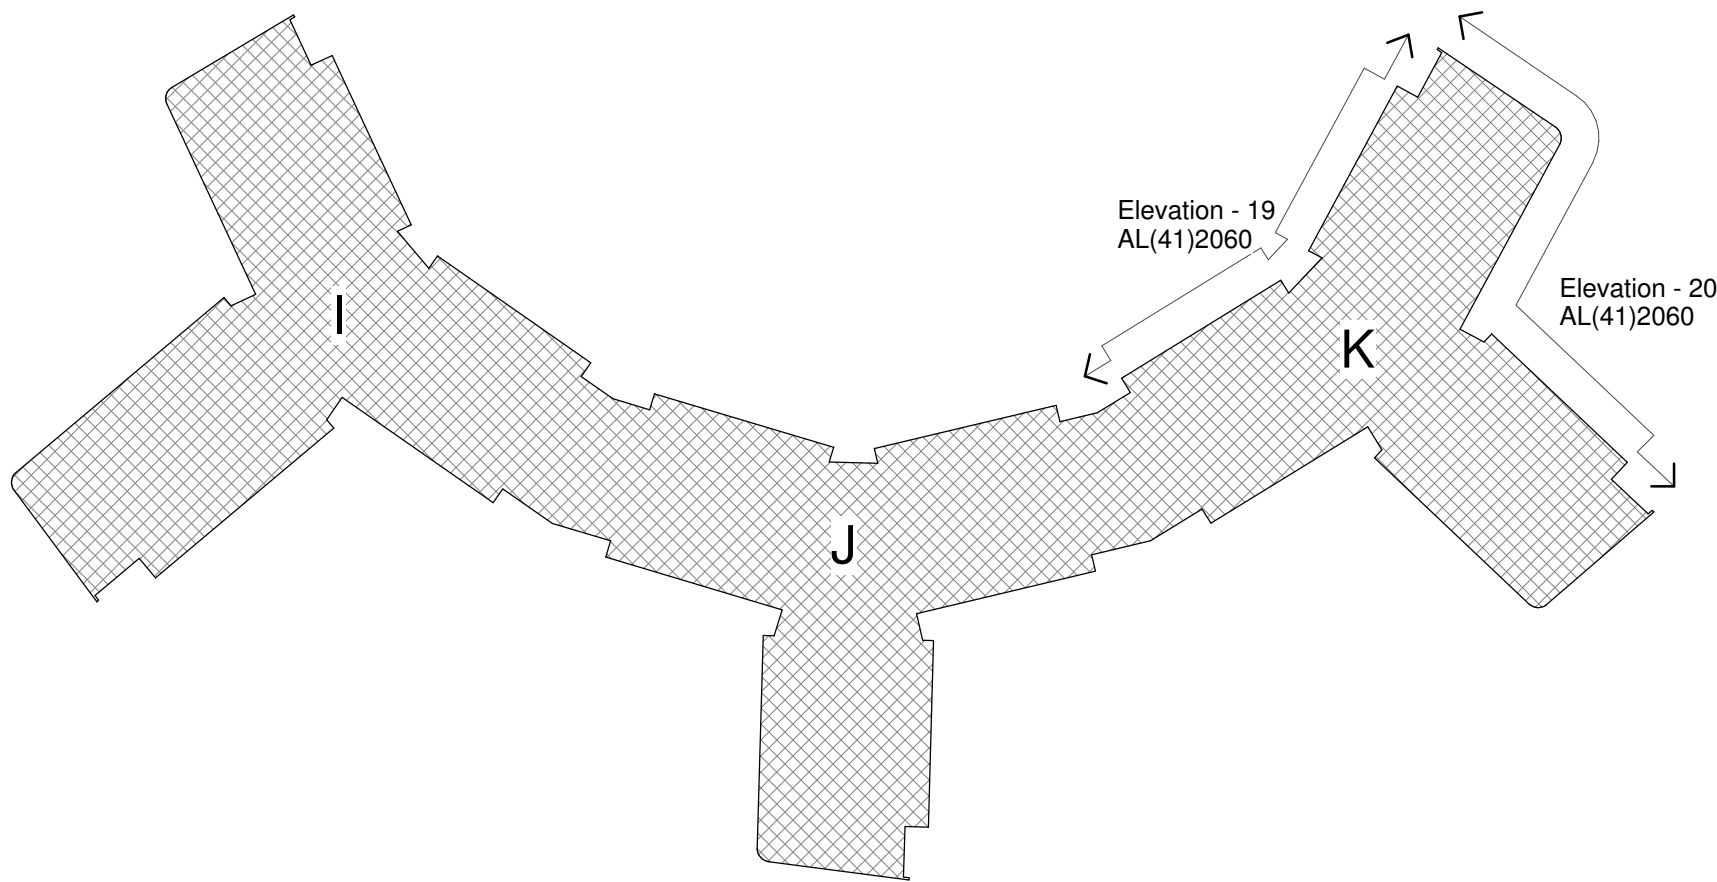

Flattened Elevation Location Tag: 19 & 20