




Flattened Elevation: 17
Scale 1:100



Flattened Elevation: 18
Scale 1:100

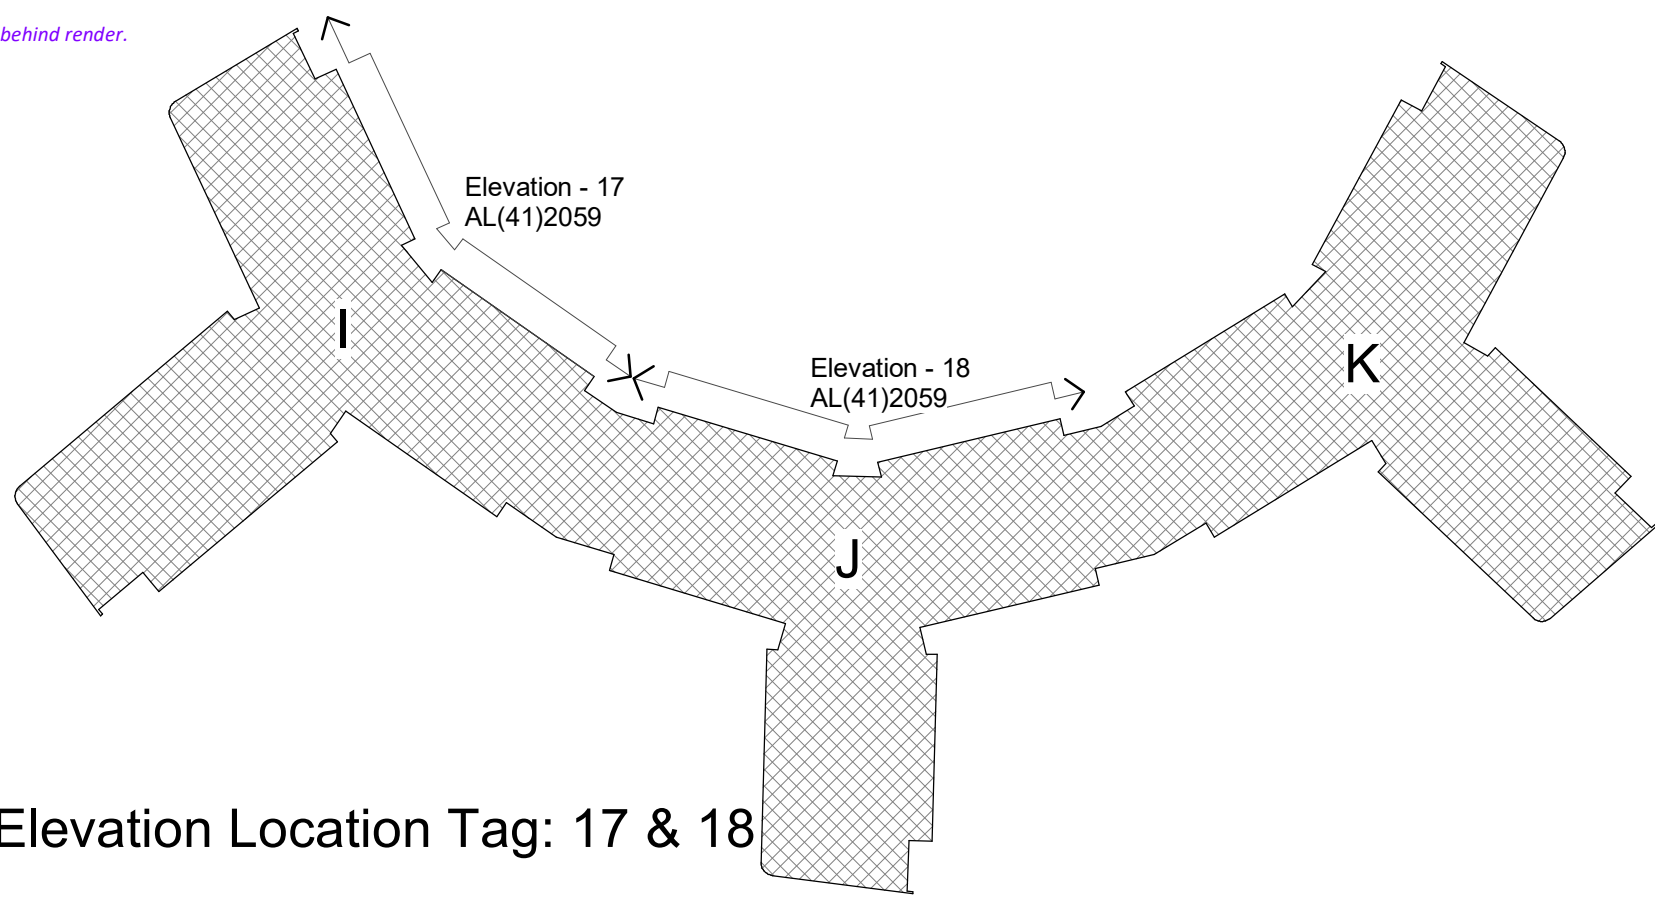

Flattened Elevation Location Tag: 17 & 18

Responsibility is not accepted for errors made by others in scaling from this drawing. All construction information should be taken from figured dimensions only.



A1 Original Sheet Size

NOTES:

RESIDUAL RISK HAZARDS:
Stride Treglow Limited has undertaken an architectural design risk assessment for the elements of work shown on this drawing in accordance with Construction Design Management Regulations 2007. Refer to the Health & Safety risk assessment for further details.
- Window cleaning: A permit to work must be obtained from Building Management prior to work commencing.
- All external windows above ground level are cleaned with the use of tucker poles. Maintenance routes have been provided around all accommodation blocks to allow MEWP access to all external walls allowing alternative window cleaning methods to be adopted. Relevant H&S statements are to be submitted by specialists to UoR prior to works starting.
- For all other maintenance works scaffolding or hydraulic platforms should be used with appropriate guarding and toe boards. In all cases a work zone with warning notices should be marked off prior to work commencing.

- Stenton Legend:**
- Plastered exterior: col. 31116 (tinted white) = Aliva K C44
 - Plastered exterior: col. 37105 (kitchens/cores) = Aliva K B41
 - Plastered exterior: col. 36442 (top storey) = Aliva K D52
 - Plastered exterior: col. 36441 (infill panel) = Aliva K D51
 - Plastered exterior: col. 31102 (infill panel) = Aliva K E45
 - Plastered exterior: col. 31110 (infill panel) = Aliva K D50
 - Gebrik exterior: Amsterdam SR90-23 (Y111 Mortar)
 - Gebrik plinth: SR12-03 Slate Brindle (Y14 Mortar)
 - Roofing
 - Insulated metal panel

16.06.2025	L	DH	SIW	Render re-cladding
30.05.2025	K	DH	SIW	Render re-cladding
22.07.2010	J	SIW	MDSD	FINAL ISSUE
09.02.2010	I	SIW	SPW	CCTV camera repositioned to Core J entry
07.12.2009	H	KGR	SIW	Added lightning conductor tape and camera in proximity of level 2. Changed colour to level 1 core 2
17.11.2009	G	KGR	SIW	Legend altered for ECL email 09-09-2009
29.07.2009	F	SPW	SIW	EXTERIOR CLADDING CHANGE TO GEBRIK
29.06.2009	E	SPW	SIW	WINDOWS AND ENTRY AMENDMENT
date	rev	name	chk	note

MORGAN SINDALL

University of Reading
Facilities Management Directorate,
Whiteknights, PO Box 235, Reading, RG6 6BW
Tel. 0118 378 8958 Fax. 0118 975 3499

Job Number	Building No.	Code	Drawing No.	REV.
0760298	W998	CB	XXX	RA

CONSULTANT
STRIDE TREGLOWN
www.stride-treglow.com © Stride Treglow Limited 2025

CLIENT
**Morgan Sindall: 6 Stoney Croft Rise,
Chandlers Ford, Southampton, SO53 3LD**

PROJECT
**University of Reading: Whiteknights Campus
Halls & Catering Redevelopment
Student Accommodation
New Halls - Phase 1**

DRAWING TITLE

Flattened Elevations 17 & 18

DATE	SCALE	DRAWN BY	CHECKED BY
May 2025	As indicated	DH	SIW
DRAWING NUMBER			REVISION NO.
30872	AL(41)2059		L

D:\Revit Local\w157061_30872_Project_2011_Central_stephenwilson@stride-treglow.com.rvt 17/06/2025 09:49:54