

Responsibility is not accepted for errors made by others in scaling from this drawing. All construction information should be taken from figured dimensions only.

0mm 50mm 100mm

A1 Original Sheet Size

NOTES:

RESIDUAL RISK HAZARDS:  
Stride Treglown Limited has undertaken an architectural design risk assessment for the elements of work shown on this drawing in accordance with Construction Design Management Regulations 2007. Refer to the Health & Safety risk assessment for further details.

- Window cleaning: A permit to work must be obtained from Building Management prior to work commencing.
- All external windows above ground level are cleaned with the use of tucker poles. Maintenance routes have been provided around all accommodation blocks to allow MEWP access to all external walls allowing alternative window cleaning methods to be adopted. Relevant H&S statements are to be submitted by specialists to UoR prior to works starting.

For all other maintenance works scaffolding or hydraulic platforms should be used with appropriate guarding and toe boards. In all cases a work zone with warning notices should be marked off prior to work commencing.

- Mackinder Legend:
- Plastered exterior: col. 36217 (tinted white)
  - Plastered exterior: col. 37105 (kitchens/cores)
  - Plastered exterior: col. 32235 (top storey)
  - Plastered exterior: col. 32441 (infill panel)
  - Plastered exterior: col. 32310 (infill panel)
  - Plastered exterior: col. 32233 (infill panel)
  - Gebrik exterior: Dark red sandfaced CE20-61 (Y2 Mortar)
  - Gebrik plinth: SR12-03 Slate Brindle (Y2 Mortar)
  - Roofing
  - Insulated metal panel

|            |     |      |      |                                                                    |
|------------|-----|------|------|--------------------------------------------------------------------|
| 22.07.2010 | J   | SJW  | MDSO | FINAL ISSUE                                                        |
| 21.06.2010 | I   | SJW  | MDSO | Bat & bird boxes added following meeting 16.06.2010.               |
| 07.12.2009 | H   | KGR  | SJW  | Added lightning conductor tape and cameras in proximity of level 2 |
| 17.11.2009 | G   | KGR  | SJW  | Legend altered for ECL email 09.09.2009                            |
| 29.07.2009 | F   | SPW  | SJW  | EXTERIOR CLADDING CHANGE TO GEBRIK WINDOWS AND ENTRY AMENDMENT     |
| 29.06.2009 | E   | SPW  | SJW  |                                                                    |
| 03.04.2009 | D   | SPW  | MO   | CONSTRUCTION ISSUE - WINDOWS MOVED PER B&W REQUEST                 |
| 06.03.2009 | C   | SPW  | MO   | CONTRACT ISSUE                                                     |
| 23.02.2009 | B   | MO   | SJW  | WINDOW TAGS ADDED                                                  |
| 06.02.2009 | A   | MO   | SJW  | CONTRACT ISSUE                                                     |
| date       | rev | name | chk  | note                                                               |



Facilities Management Directorate,  
Whiteknights, PO Box 235, Reading, RG6 6BW  
Tel. 0118 378 8958 Fax. 0118 975 3499

|            |              |      |             |      |
|------------|--------------|------|-------------|------|
| Job Number | Building No. | Code | Drawing No. | REV. |
| 0760298    | W147         | CB   | XXX         | RA   |

 Stride Treglown


Architecture Town Planning Interior Design Building Surveying Landscape Design Graphic Design  
3 Cosser Street, London, SE1 7BU  
T 020 7401 0700 F 020 7401 0701 www.stridetreglown.co.uk

PROJECT  
University of Reading: Whiteknights Campus  
Halls & Catering Redevelopment  
Student Accommodation  
New Halls - Phase 1


DRAWING TITLE

Flattened Elevations 7 & 8


|                |              |          |              |
|----------------|--------------|----------|--------------|
| DATE           | SCALE        | DRAWN BY | CHECKED BY   |
| Feb 2009       | As indicated | MO       | SJW          |
| DRAWING NUMBER |              |          | REVISION NO. |
| 30872          | AL(41)2054   |          | J            |

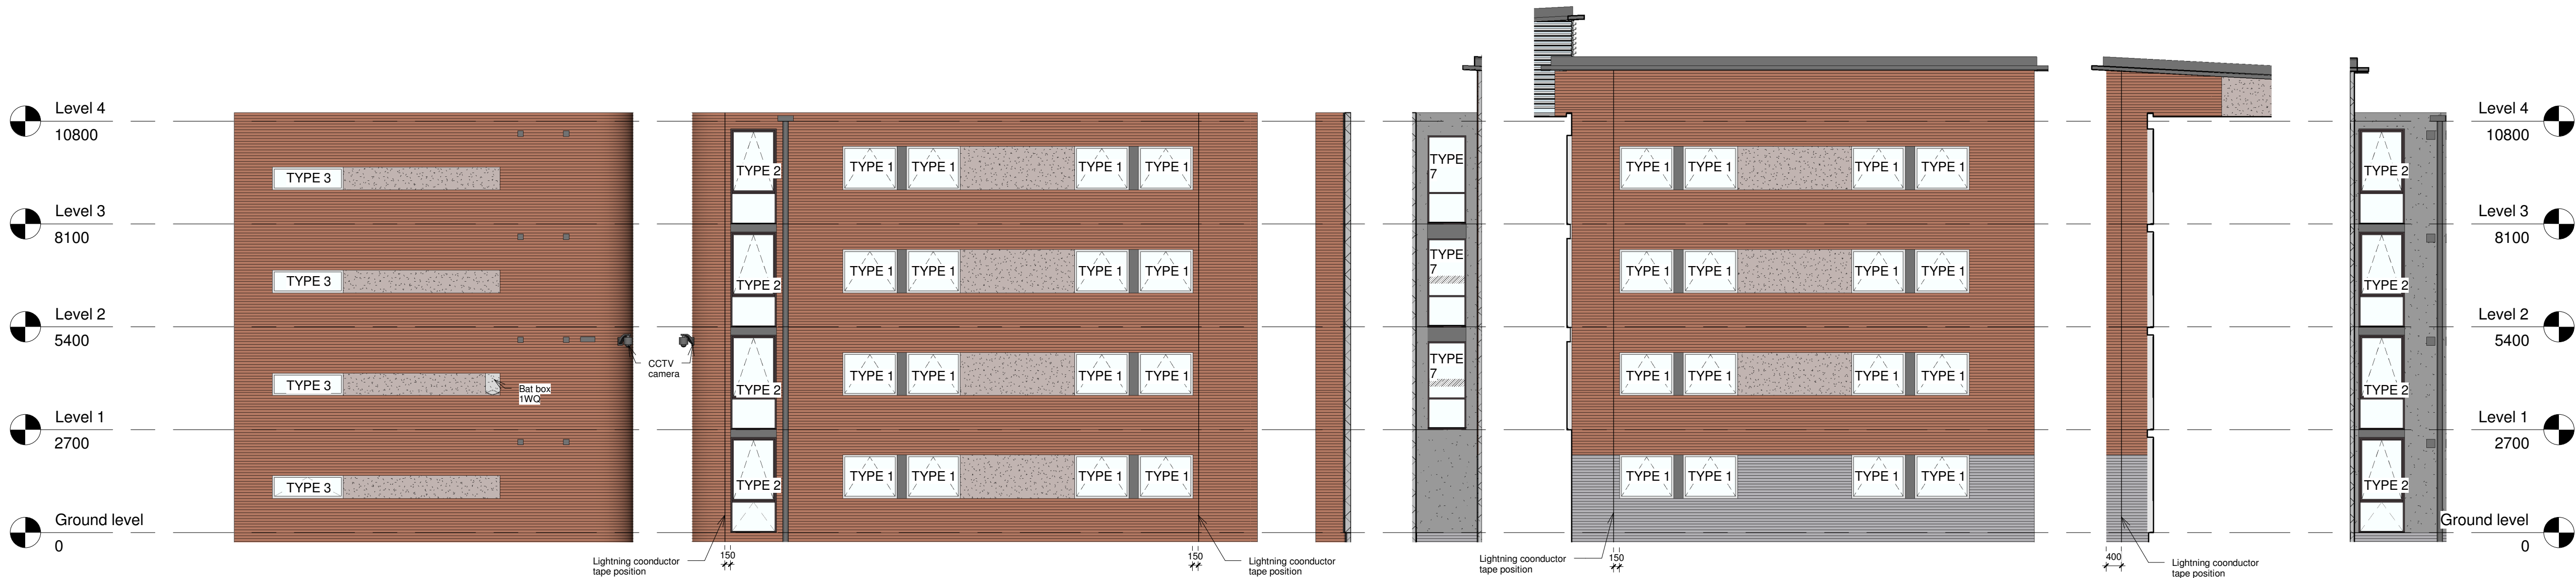

Flattened Elevation: 07  
Scale 1:100

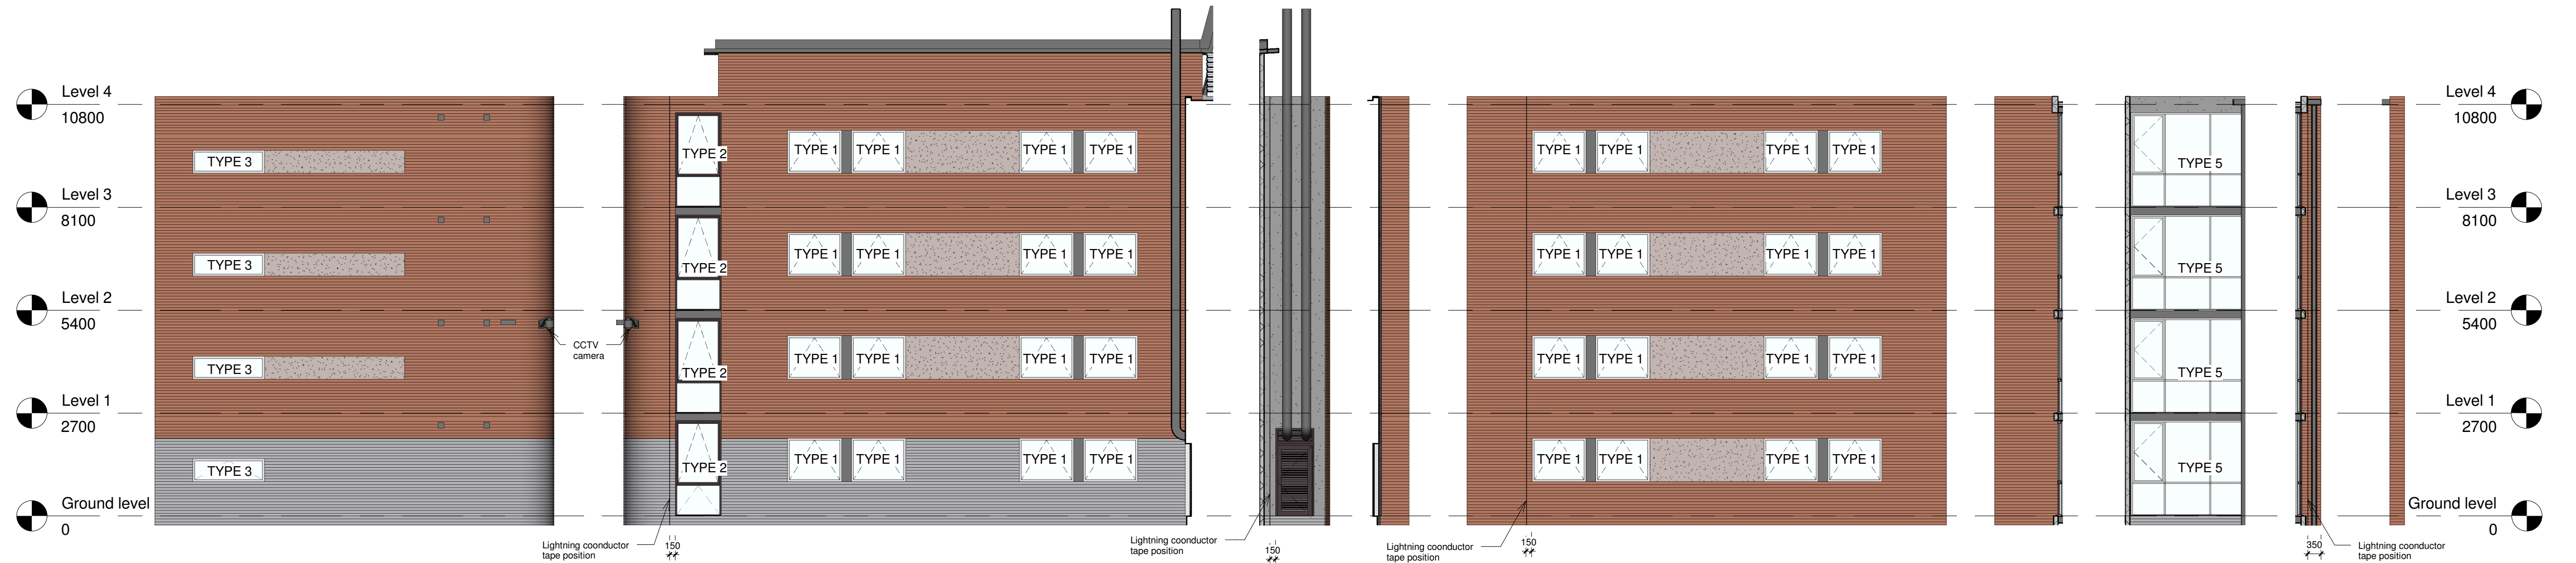

Flattened Elevation: 08  
Scale 1:100

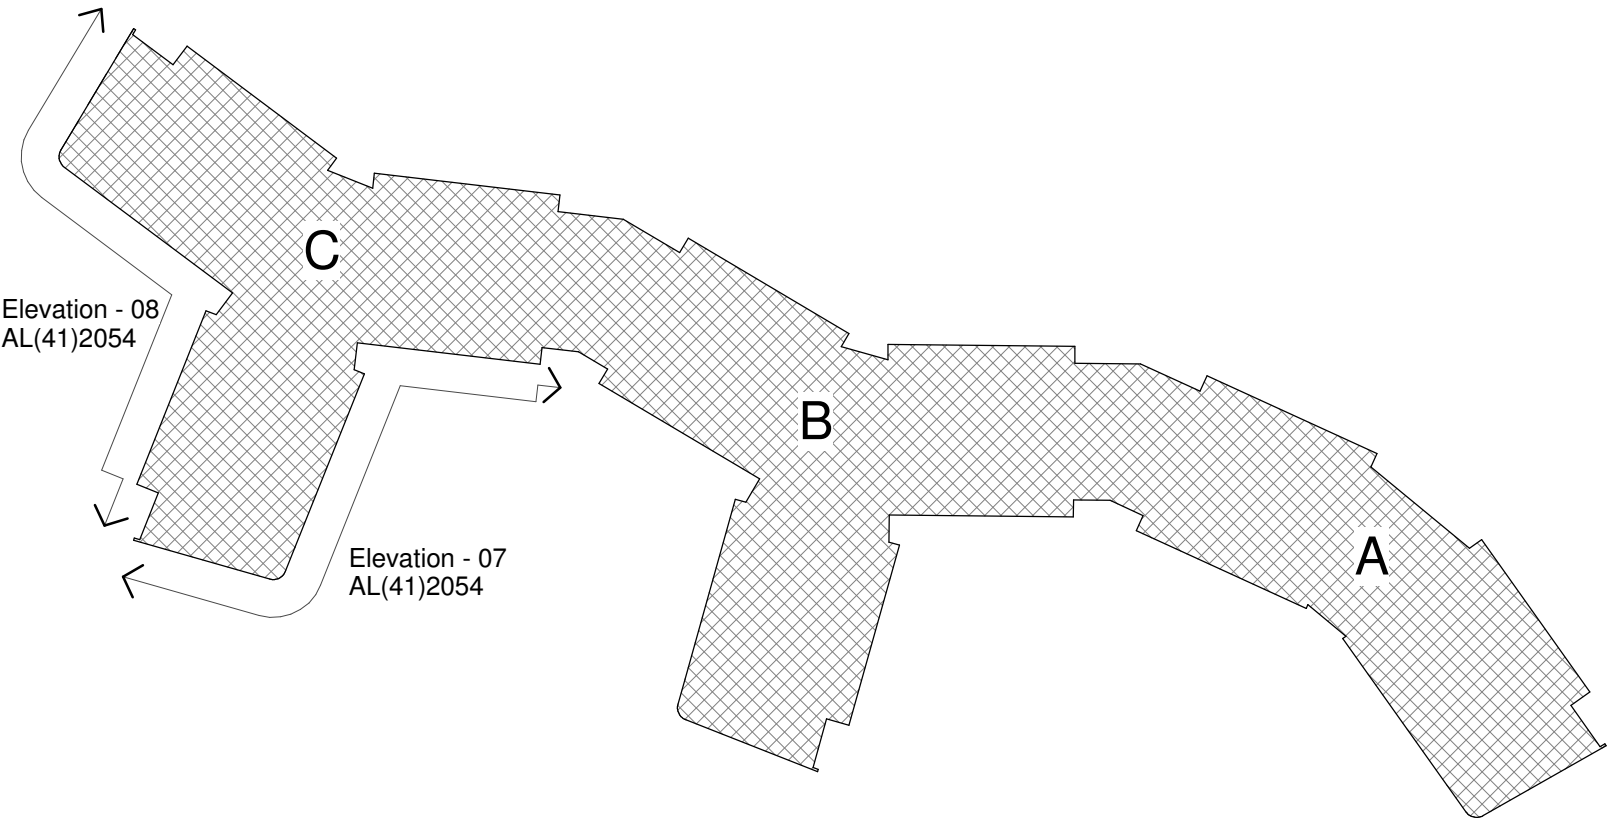

Flattened Elevation Location Tag: 7 & 8