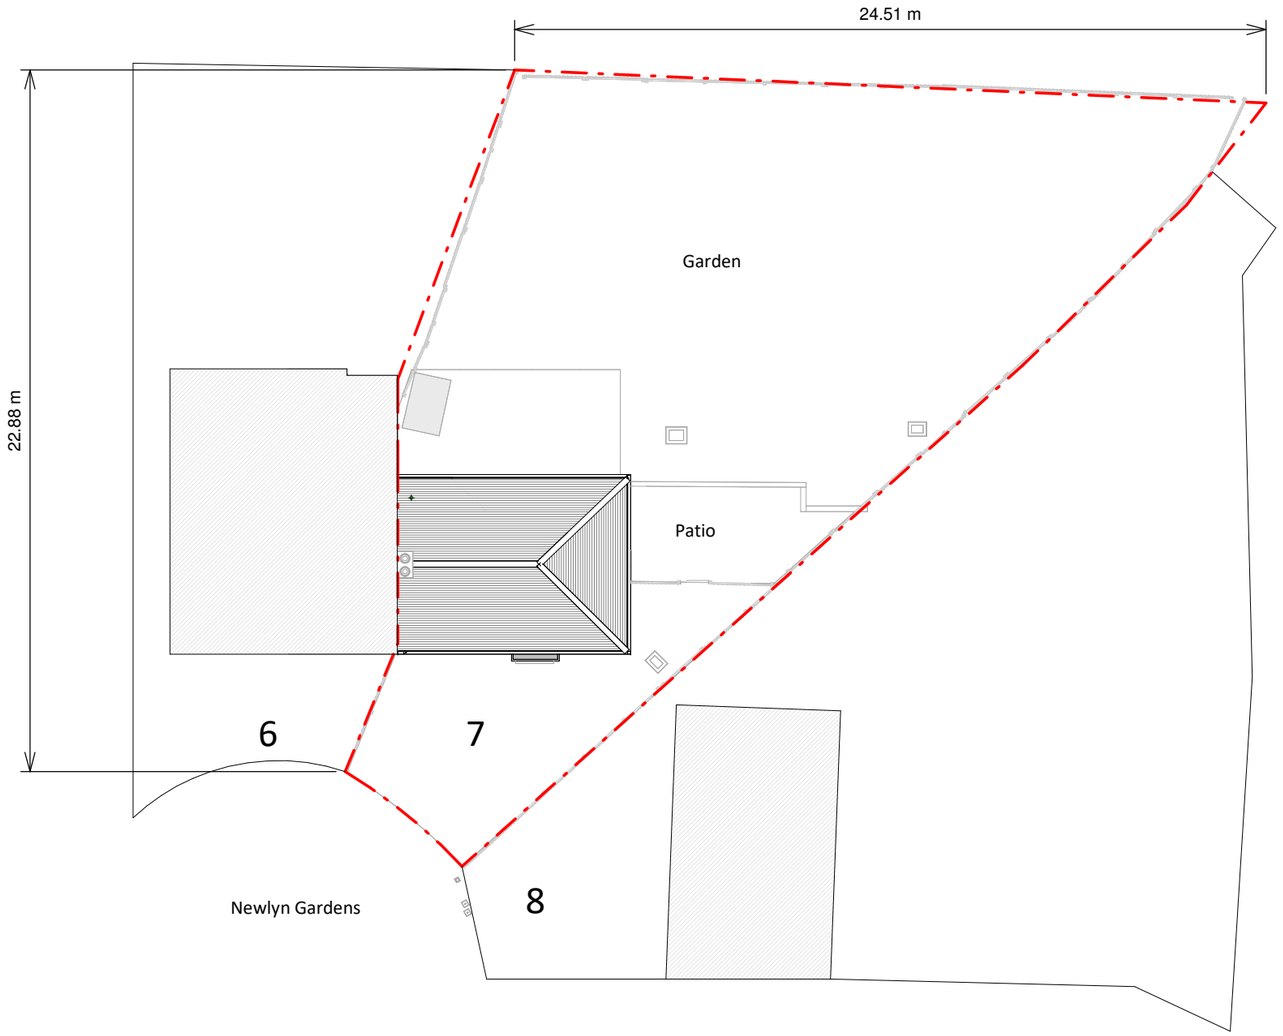

Block Plan

2 0 2 4 6 8 10
SCALE 1:200 m

Copyright in the design and this drawing is the property of RESI. Reproduction in whole or in part is forbidden without written sanction of RESI. This drawing must be read in conjunction with all other relevant documentation and drawings.

RESI accepts no liability for any expense, loss or damage of whatsoever nature and however arising from any variation which has not been referred to them and their approval obtained.

Print out to actual scale. Do not scale, except unless for Planning purposes. All dimensions to be cross-checked on-site prior to manufacture and construction. Any discrepancies to be reported to RESI immediately.

NOTES

KEY

Neighbouring context
Boundary line

N

Revision

Rev	Notes	Date
A	Planning Issue	23/06/2025

RESI Grow your home

Job Title
Proposed ground and first floor rear extension, internal alterations and all associated works at 7 Newlyn Gardens, RG2 8BD

Drawing Status
Planning Drawings

Client
Karlie Fenty

Drawing Title
Existing Block Plan

Scale
1 : 200 @ A3

Drawn
AR

Date
June 2025

Checked
TI

Drawing No.
B294392-1000

REV
A

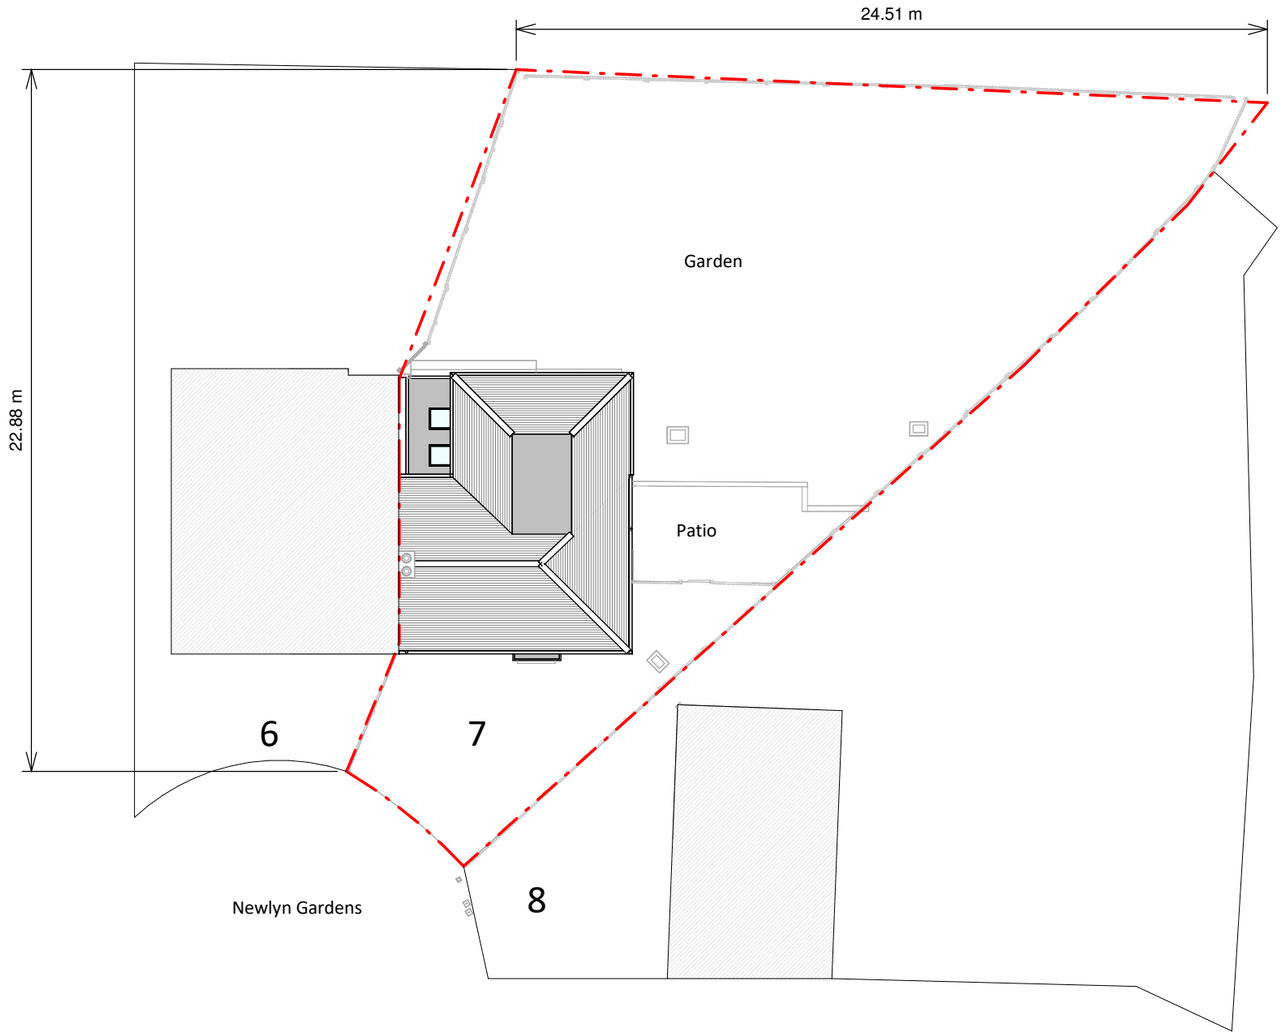

Block Plan

2 0 2 4 6 8 10
SCALE 1:200 m

Copyright in the design and this drawing is the property of RESI. Reproduction in whole or in part is forbidden without written sanction of RESI. This drawing must be read in conjunction with all other relevant documentation and drawings.

RESI accepts no liability for any expense, loss or damage of whatsoever nature and however arising from any variation which has not been referred to them and their approval obtained.

Print out to actual scale. Do not scale, except unless for Planning purposes. All dimensions to be cross-checked on-site prior to manufacture and construction. Any discrepancies to be reported to RESI immediately.

NOTES

KEY

Neighbouring context
Boundary line

Revision

Rev	Notes	Date
A	Planning Issue	23/06/2025

RESI Grow your home

Job Title
Proposed ground and first floor rear extension, internal alterations and all associated works at 7 Newlyn Gardens, RG2 8BD

Drawing Status
Planning Drawings

Client
Karlie Fenty

Drawing Title
Proposed Block Plan

Scale	Drawn
1 : 200 @ A3	AR
Date	**Checked**
June 2025	UK
Drawing No.	**REV**
B294392-3000	A