


NOTE: Report all errors and omissions to the Architect. All dimensions to be checked on site before fabrication.

Contractors must verify all dimensions on site before setting out, commencing work, or making any shop drawings.

- All dimensions must be checked on site
- All setting out to be checked on site
- All levels must be checked on site and their datum confirmed
- This drawing must be read in conjunction with the relevant specification clauses
- This drawing must not be used for land transfer purposes




Front (South) Existing AC Units
1 : 50

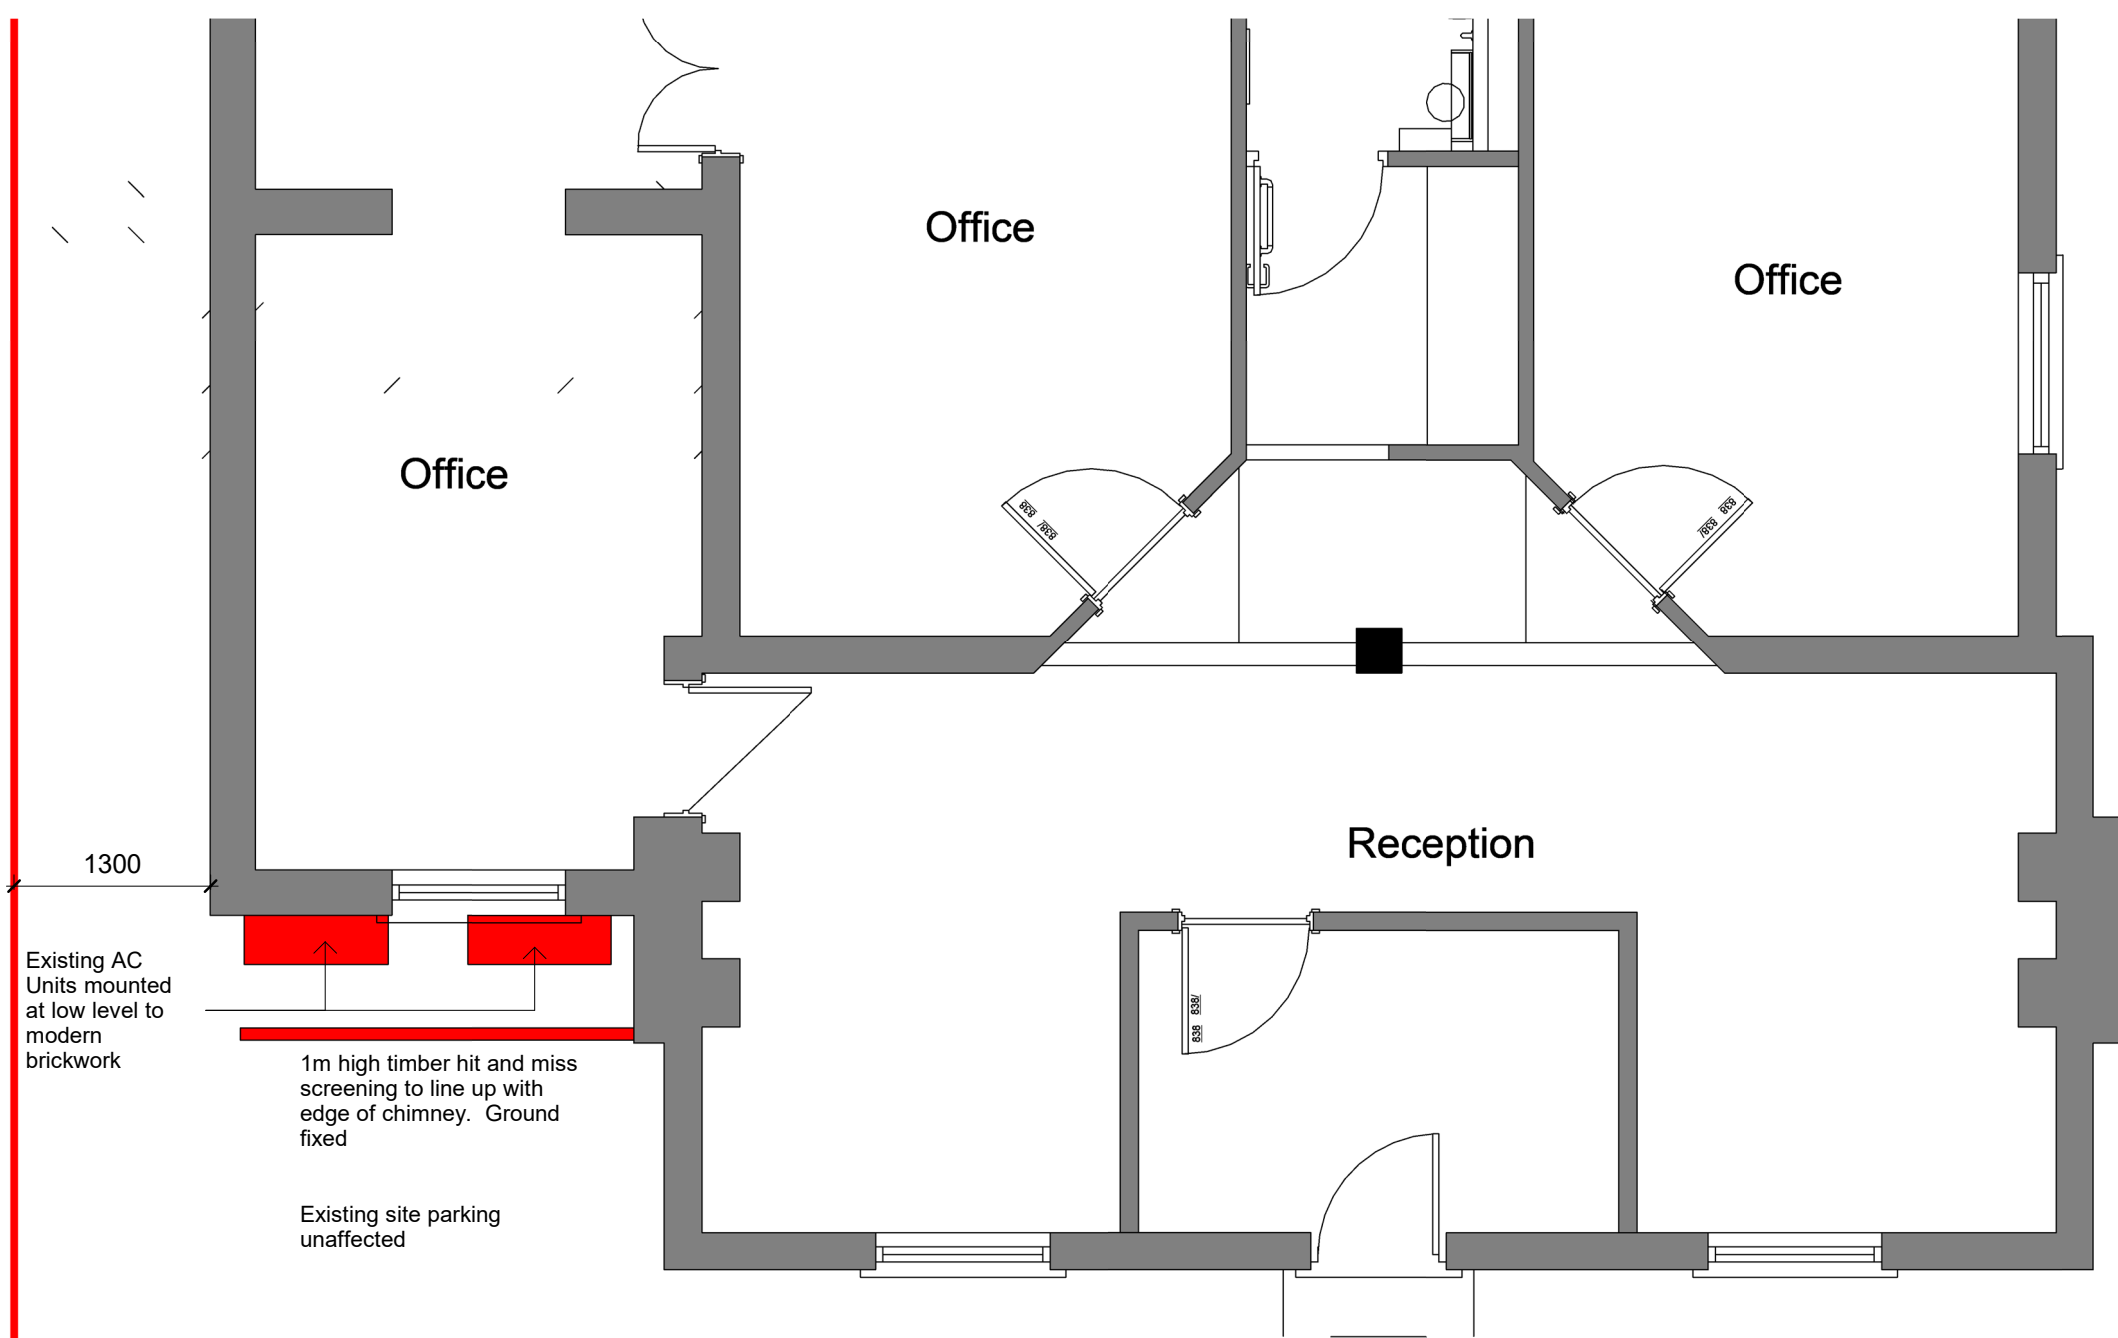

Ground Floor Plan - AC Units
1 : 50



Front (South) Proposed AC Units
1 : 50

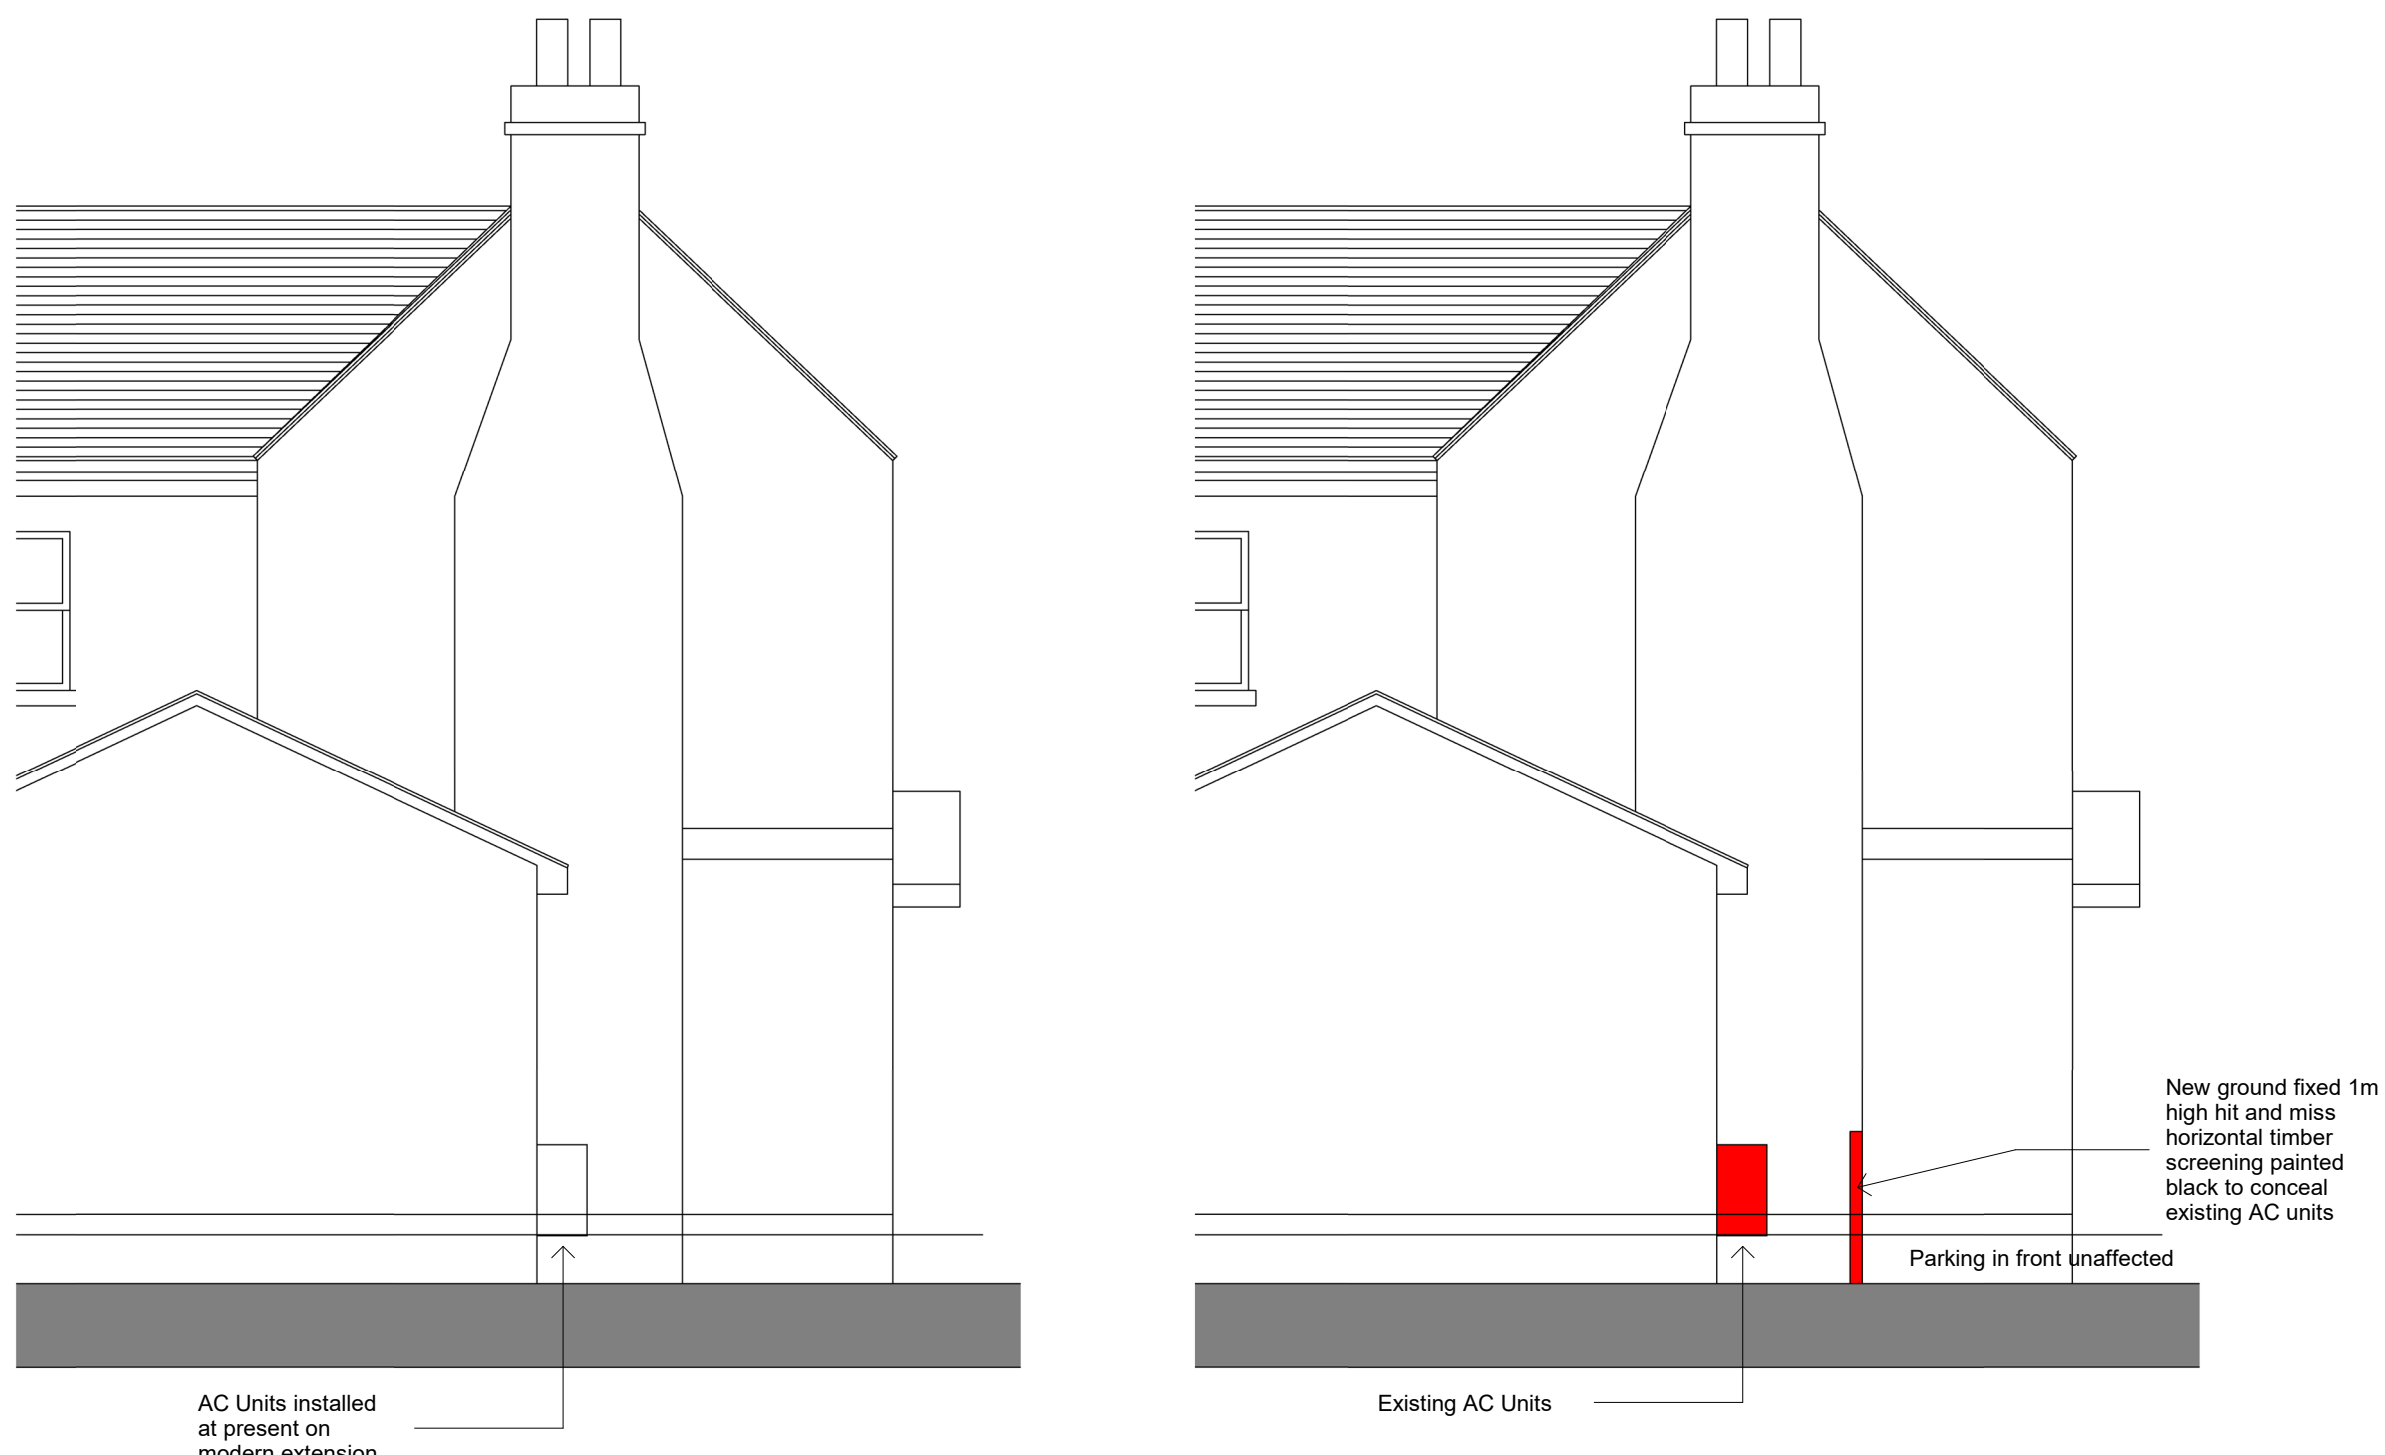

Side (West) Existing
1 : 50

Side (West) Proposed AC Units
1 : 50