


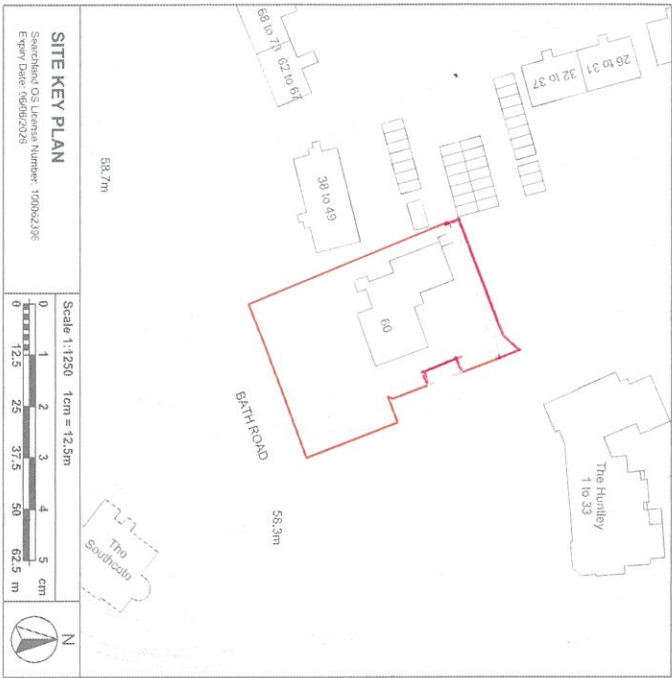

SITE KEY PLAN

Searchland OS Licence Number: 199902386
Expiry Date: 06/06/2026

Scale 1:1250 1cm = 12.5m
0 1 2 3 4 5 cm
0 12.5 25 37.5 50 62.5 m



SITE BLOCK PLAN

Searchland OS Licence Number: 100062386
Expiry Date: 06/06/2026

Scale 1:1500 1cm = 9m
0 1 2 3 4 5 cm
0 9 18 27 36 45 54 m



GAVIL GROUP
Woodcote House
Woodcote Lane
Wokingham, RG40 7ST
Tel: 01753 812777
info@gavilgroup.com

NOTES

REV	DESCRIPTION	DATE	IN
A	###/###/###	###/###/###	##

60 Bath Road, Reading, RG30 2AY

Site Block Key Plan

CLIENT: Gavil Reading Ltd	
PROJECT NUMBER: GPP-111	
DATE: 06/06/2025	DRAWN BY: CG
DRAWING SCALE: 1:1250 1:500 @ A3	
GPP-111-0002	
-	

FIGURE DIMENSIONS TO BE TAKEN THIS
DRAWING MUST NOT BE USED FROM AN
ENTER ORIGIN OR PRESENT FORM.
ALL DIMENSIONS TO BE COMPARED ON
SITE PRIOR TO COMMENCEMENT OF WORK.
ALL WORKS TO COMPLY WITH CURRENT
BUILDING REGULATIONS.
© COPYRIGHT ALL RIGHTS RESERVED