


2 storey rear extension

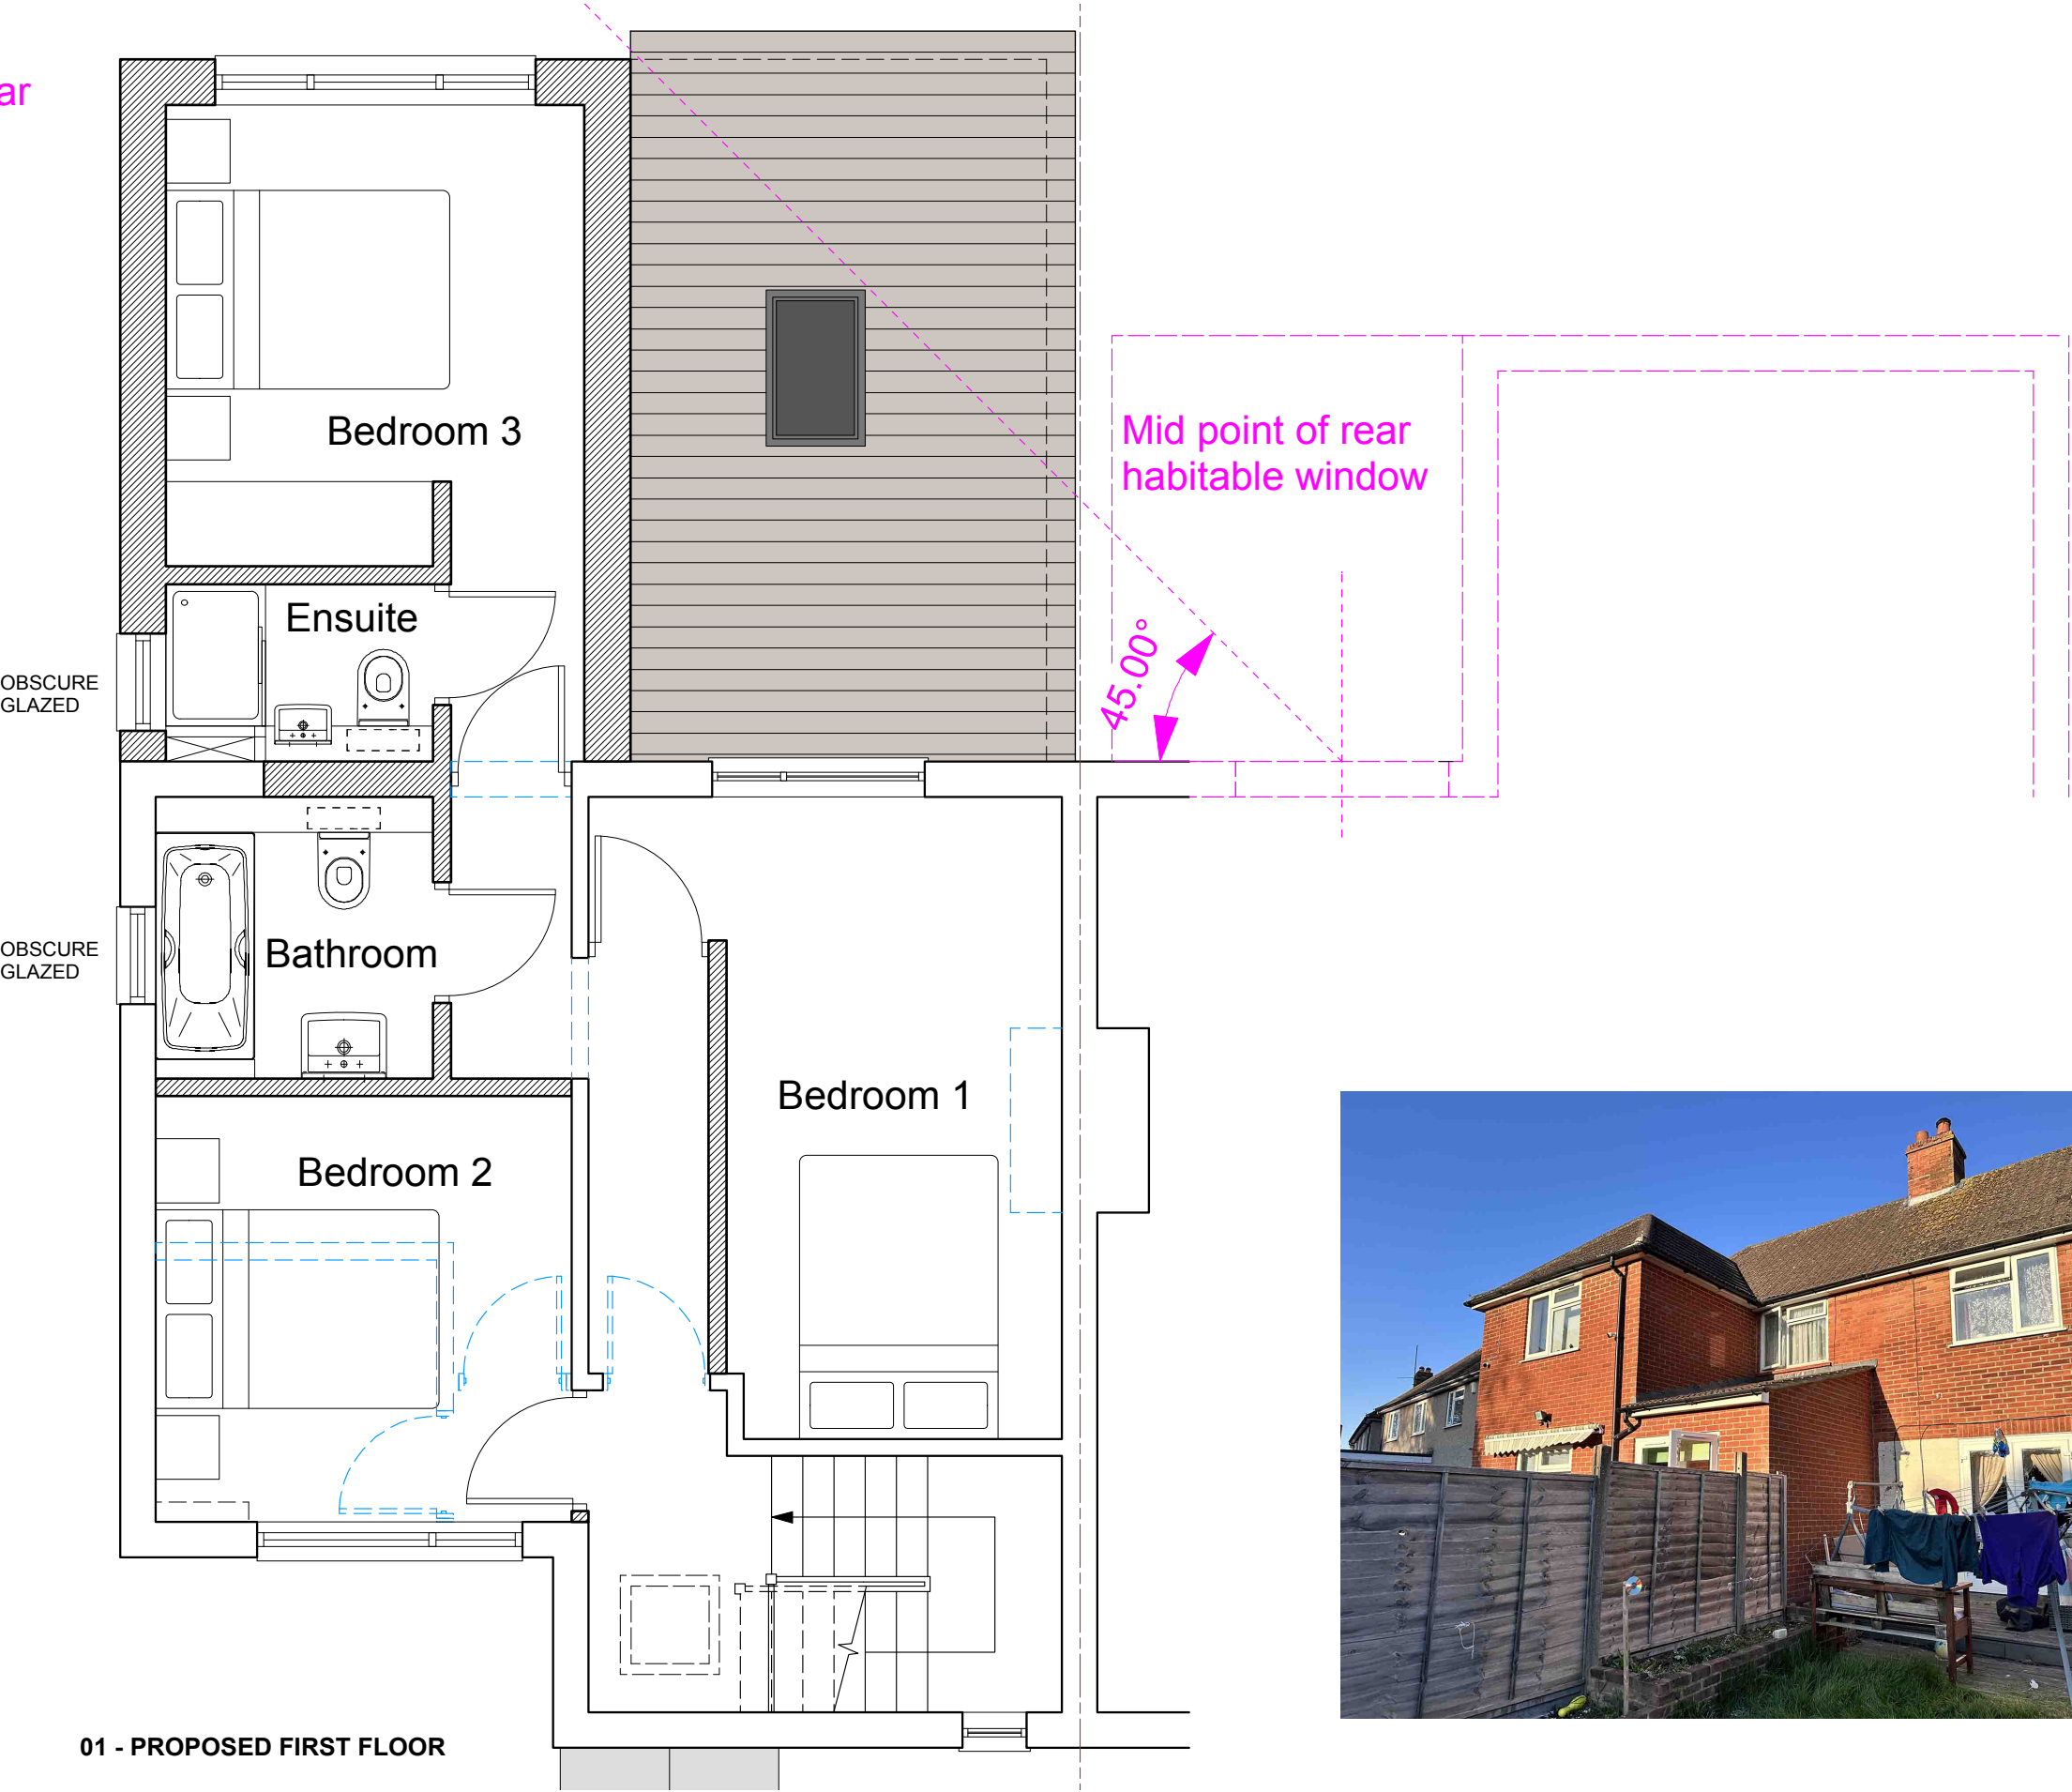

01 - PROPOSED FIRST FLOOR

