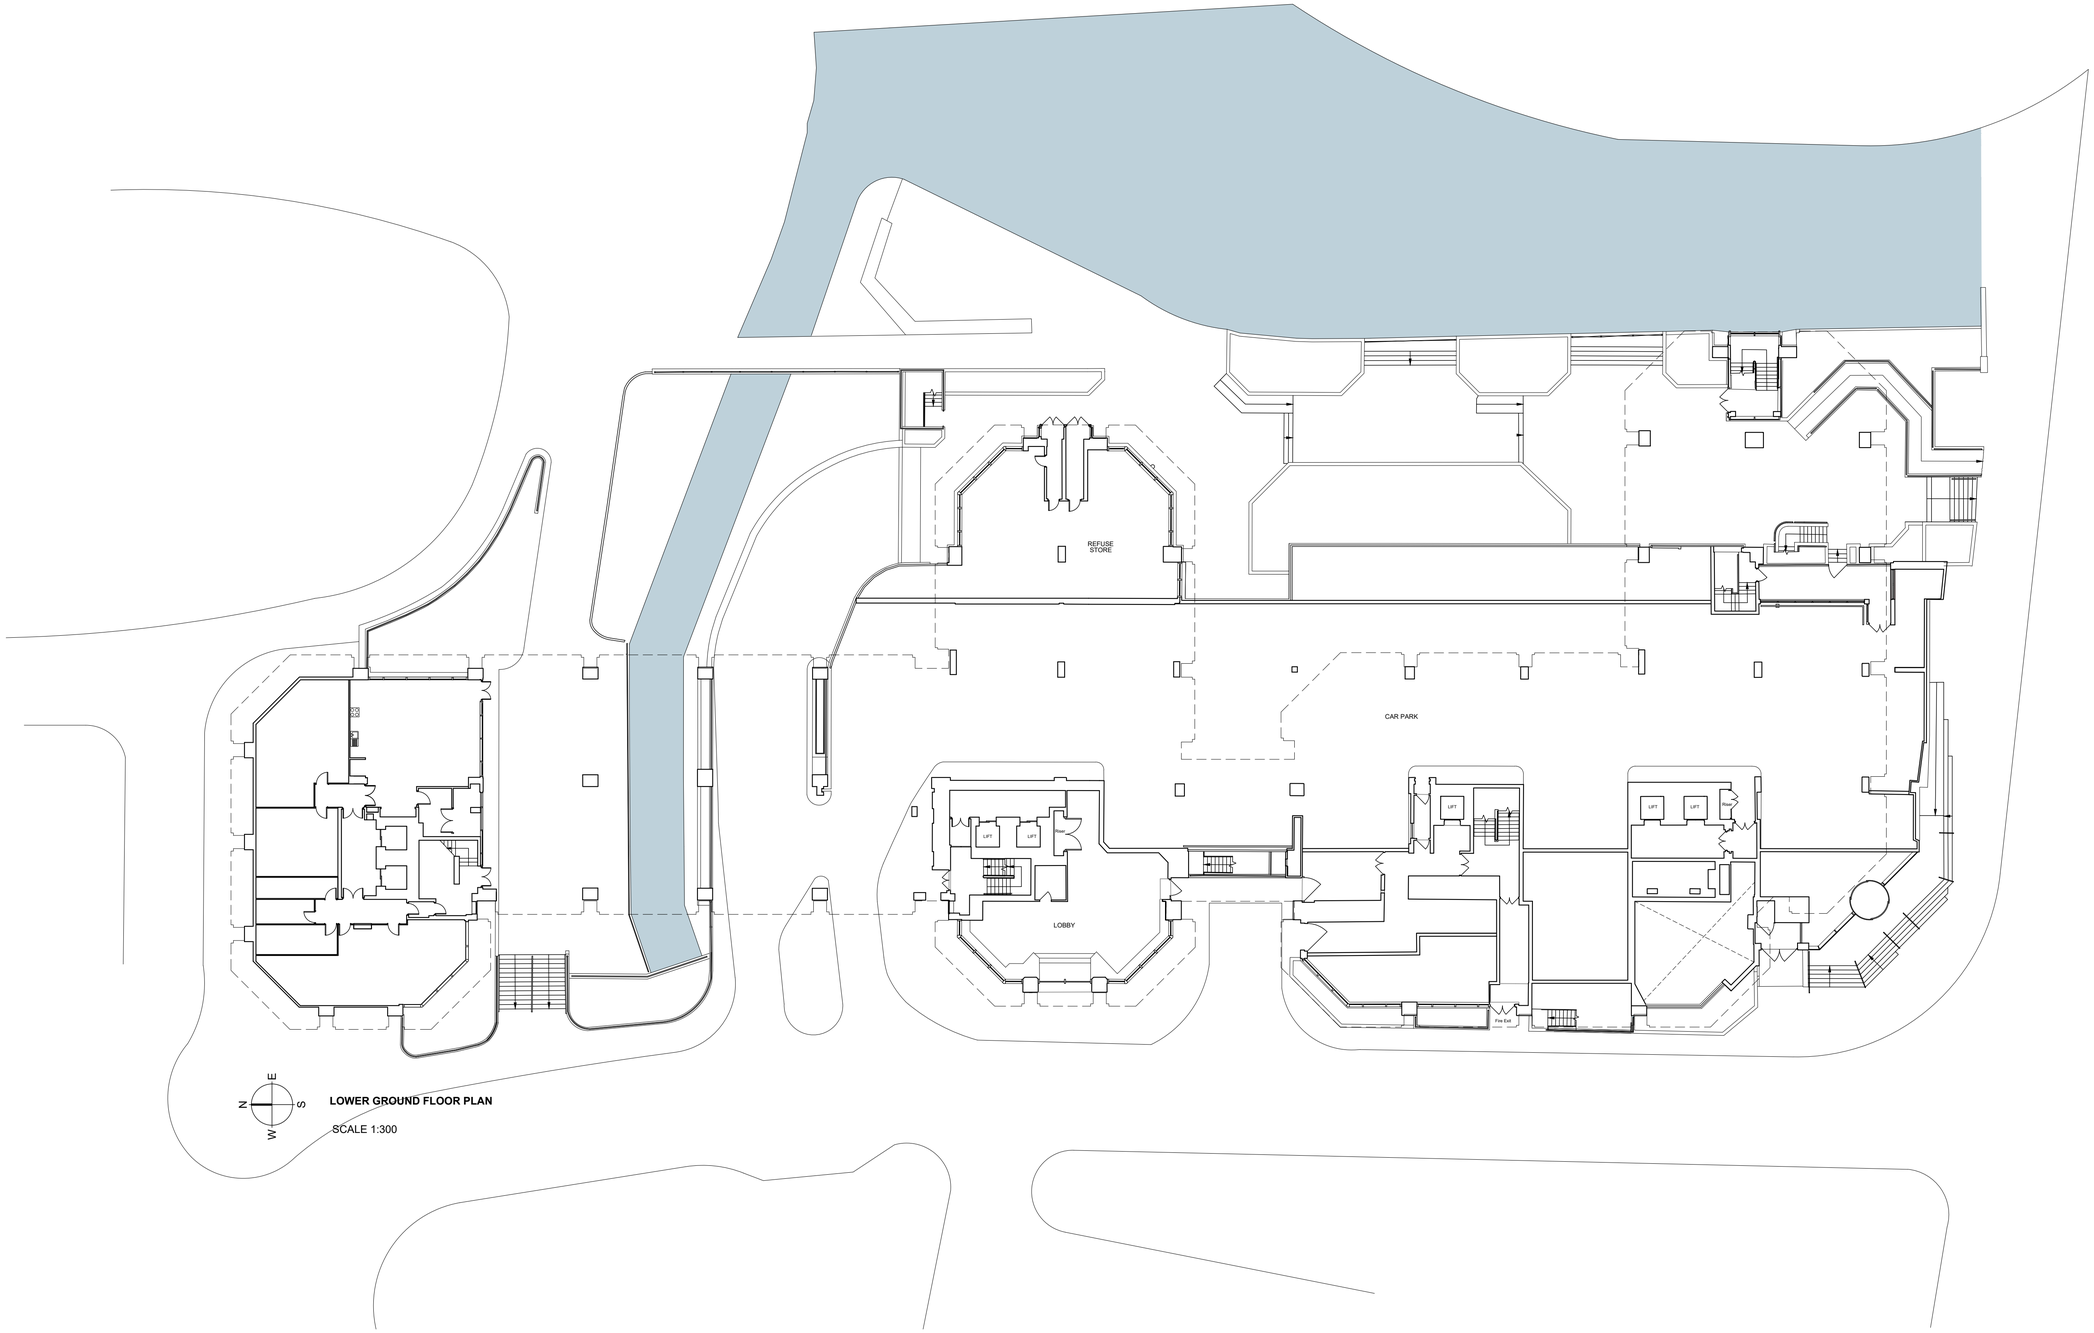

LOWER GROUND FLOOR PLAN

SCALE 1:300

NOTES

DO NOT SCALE - USE FIGURED DIMENSIONS ONLY.

ALL DIMENSIONS TO BE CHECKED ON SITE PRIOR TO CONSTRUCTION AND ANY DISCREPANCIES TO BE HIGHLIGHTED BY CONTRACTOR.

THIS DRAWING IS TO BE READ IN CONJUNCTION WITH ALL RELEVANT SPECIFICATIONS AND DRAWINGS.

ALL LEVELS ARE TO FINISHED LEVELS UNLESS OTHERWISE INDICATED.

N E S W

0 1 2 3 5 10 m 20 m

Drawing Status:	P L A N N I N G

Revision:	Description:	Date:
P.01	Issued for Information	18.06.25

P L A N N I N G

SADAarchitecture

P : 26C George Street, St Albans, AL3 4ES
E : letterbox@sada-architecture.com
W : www.sada-architecture.com
T : 01 727 860810

Project:	24-013 Abbey Gardens	
Drawing:	Existing Lower Ground Floor Plan	
Date: 24.10.2024	drawn by: YY	check: CC
Scale: 1:200@A1	drwg no.: 209	rev. no.: P.01

© Copyright: This drawing or design may not be reproduced without permission.

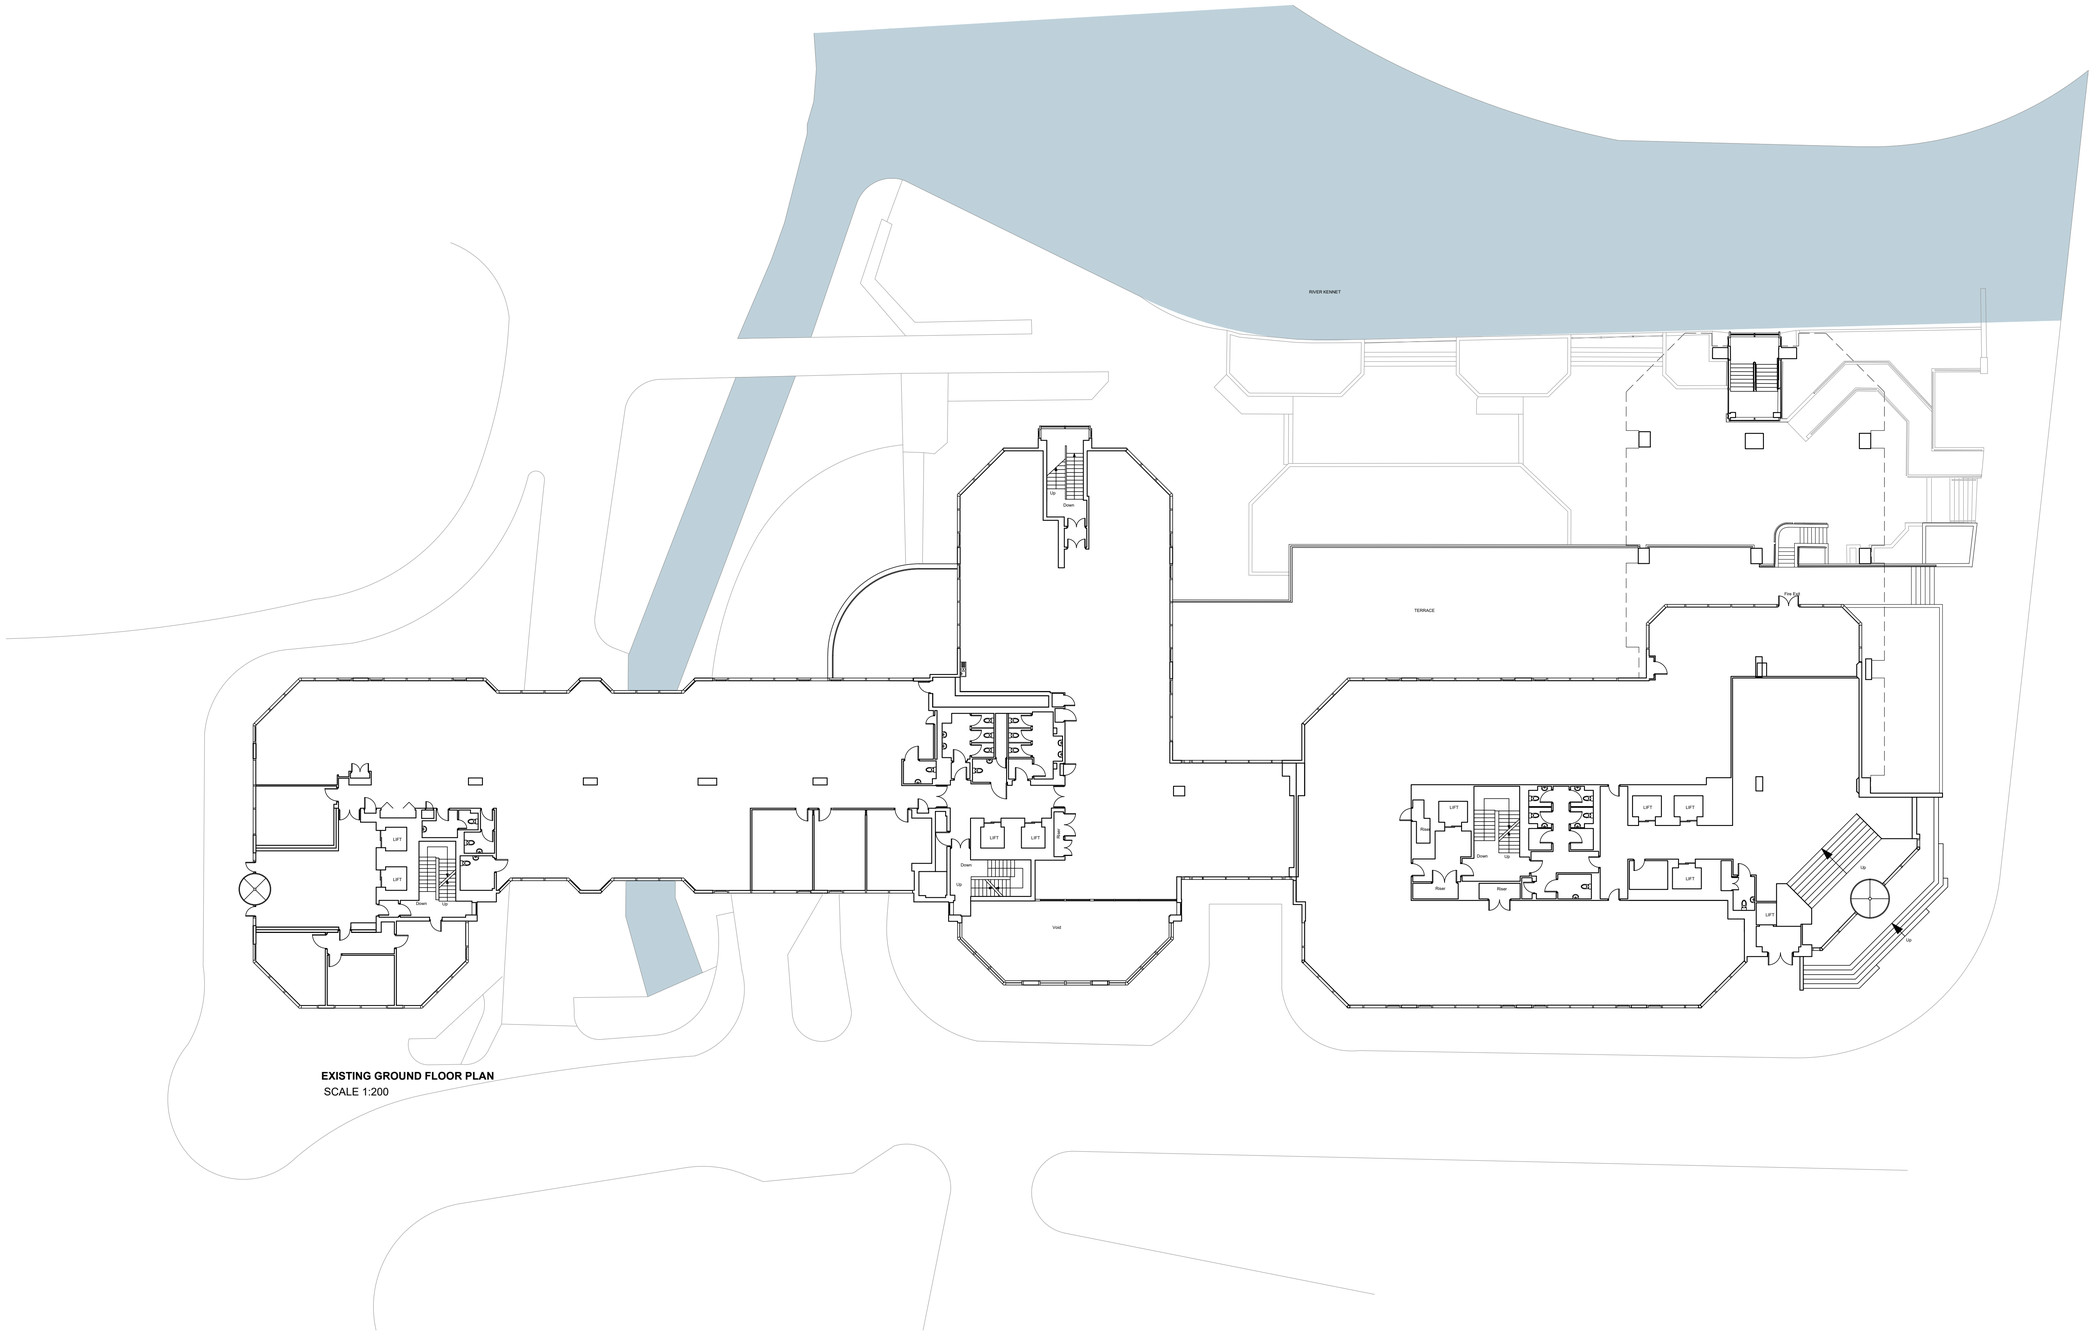

EXISTING GROUND FLOOR PLAN
SCALE 1:200

NOTES

DO NOT SCALE - USE FIGURED DIMENSIONS ONLY.

ALL DIMENSIONS TO BE CHECKED ON SITE PRIOR TO CONSTRUCTION AND ANY DISCREPANCIES TO BE HIGHLIGHTED BY CONTRACTOR.

THIS DRAWING IS TO BE READ IN CONJUNCTION WITH ALL RELEVANT SPECIFICATIONS AND DRAWINGS.

ALL LEVELS ARE TO FINISHED LEVELS UNLESS OTHERWISE INDICATED.

N E S W

0 1 2 3 5 10 m 20 m

Drawing Status: P L A N N I N G

Revision:	Description:	Date:
P.01	Issued for Information	18.06.25

P L A N N I N G

SADAarchitecture

P : 26C George Street, St Albans, AL3 4ES
E : letterbox@sada-architecture.com
W : www.sada-architecture.com
T : 01 727 860810

Project:	24-013 Abbey Gardens		
Drawing:	Existing Ground Floor Plan		
Date:	24.10.2024	drawn by: YY	check: CC
Scale:	1:200@A1	drwg no.: 210	rev. no.: P.01

© Copyright: This drawing or design may not be reproduced without permission.

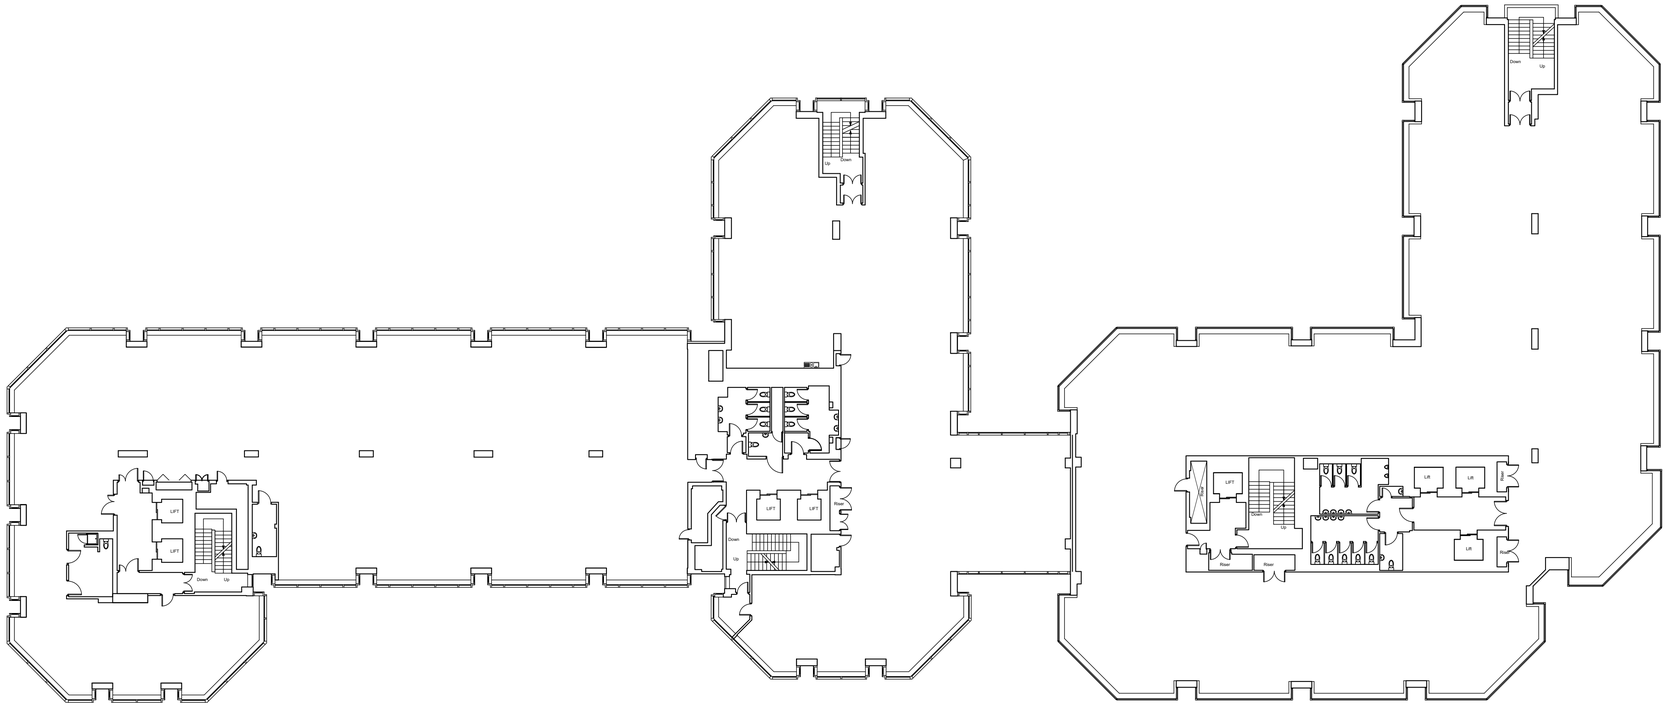

EXISTING 1ST FLOOR PLAN
SCALE 1:200

NOTES

DO NOT SCALE - USE FIGURED DIMENSIONS ONLY.

ALL DIMENSIONS TO BE CHECKED ON SITE PRIOR TO CONSTRUCTION AND ANY DISCREPANCIES TO BE HIGHLIGHTED BY CONTRACTOR.

THIS DRAWING IS TO BE READ IN CONJUNCTION WITH ALL RELEVANT SPECIFICATIONS AND DRAWINGS.

ALL LEVELS ARE TO FINISHED LEVELS UNLESS OTHERWISE INDICATED.

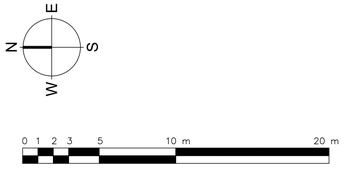

Drawing Status:	P L A N N I N G

Revision:	Description:	Date:
P.01	Issued for Information	18.06.25

P L A N N I N G

SADAarchitecture

P : 26C George Street, St Albans, AL3 4ES
E : letterbox@sada-architecture.com
W : www.sada-architecture.com
T : 01 727 860810

Project: 24-013 Abbey Gardens		
Drawing: Existing 1st Floor Plan		
Date: 24.10.2024	drawn by: YY	check: CC
Scale: 1:200@A1	drwg no.: 211	rev. no.: P.01

© Copyright: This drawing or design may not be reproduced without permission.

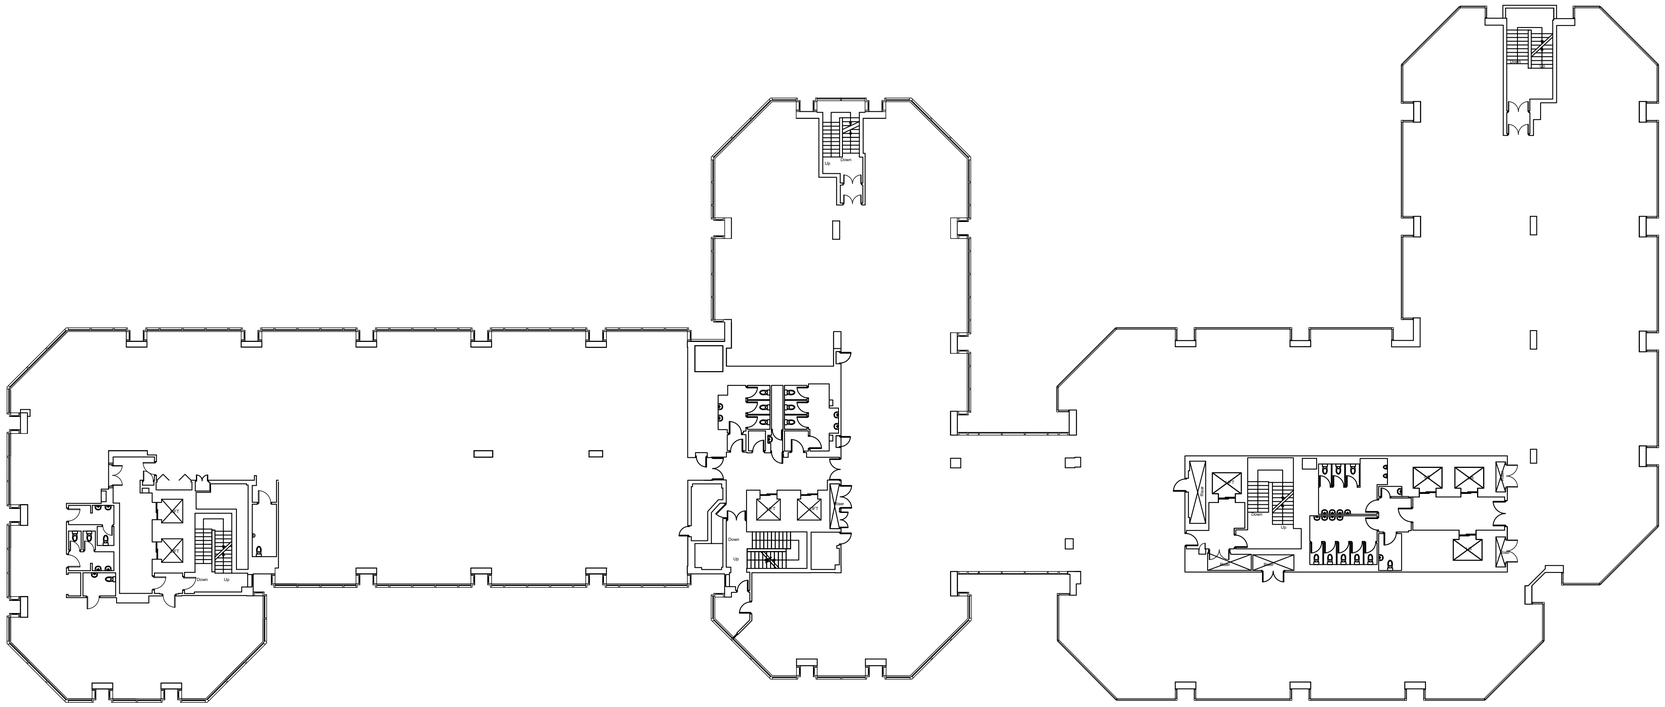

EXISTING 2ND - 4TH FLOOR PLAN

SCALE 1:200

NOTES

DO NOT SCALE - USE FIGURED DIMENSIONS ONLY.

ALL DIMENSIONS TO BE CHECKED ON SITE PRIOR TO CONSTRUCTION AND ANY DISCREPANCIES TO BE HIGHLIGHTED BY CONTRACTOR.

THIS DRAWING IS TO BE READ IN CONJUNCTION WITH ALL RELEVANT SPECIFICATIONS AND DRAWINGS.

ALL LEVELS ARE TO FINISHED LEVELS UNLESS OTHERWISE INDICATED.

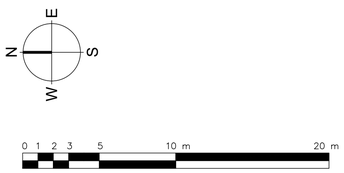

Drawing Status: P L A N N I N G

Revision:	Description:	Date:
P.01	Issued for Information	18.06.25

P L A N N I N G

SADAarchitecture

P : 26C George Street, St Albans, AL3 4ES
E : letterbox@sada-architecture.com
W : www.sada-architecture.com
T : 01 727 860810

Project: 24-013 Abbey Gardens		
Drawing: Existing 2nd - 4th Floor Plan		
Date: 24.10.2024	drawn by: YY	check: CC
Scale: 1:200@A1	drwg no.: 212	rev. no.: P.01

© Copyright: This drawing or design may not be reproduced without permission.

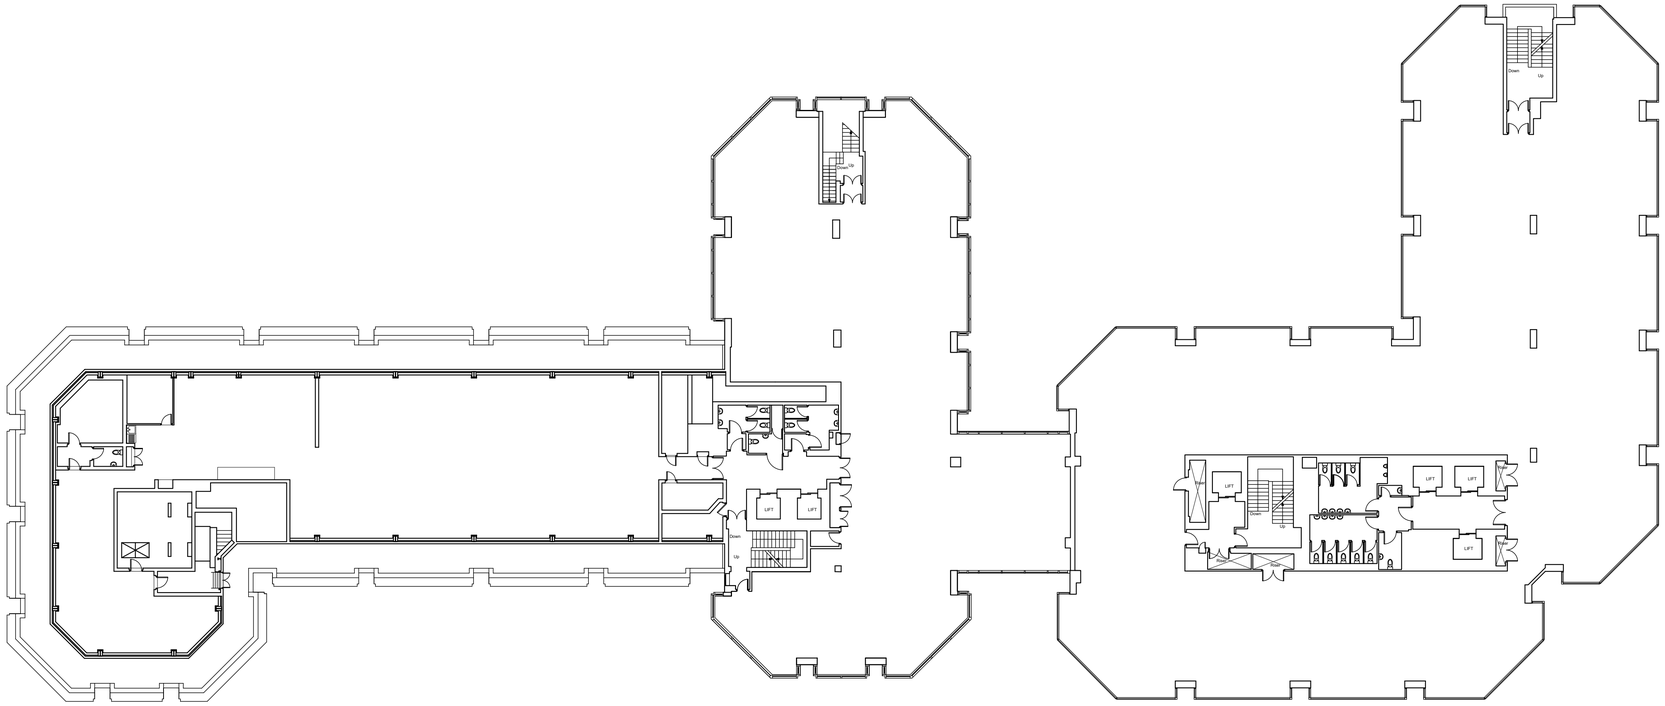

EXISTING 5TH FLOOR PLAN

SCALE 1:200

NOTES

DO NOT SCALE - USE FIGURED DIMENSIONS ONLY.

ALL DIMENSIONS TO BE CHECKED ON SITE PRIOR TO CONSTRUCTION AND ANY DISCREPANCIES TO BE HIGHLIGHTED BY CONTRACTOR.

THIS DRAWING IS TO BE READ IN CONJUNCTION WITH ALL RELEVANT SPECIFICATIONS AND DRAWINGS.

ALL LEVELS ARE TO FINISHED LEVELS UNLESS OTHERWISE INDICATED.

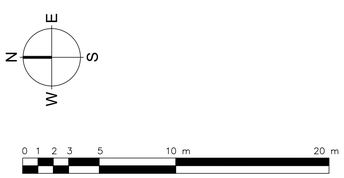

Drawing Status:	P L A N N I N G

Revision:	Description:	Date:
P.01	Issued for Information	18.06.25

P L A N N I N G

SADAarchitecture

P : 26C George Street, St Albans, AL3 4ES
E : letterbox@sada-architecture.com
W : www.sada-architecture.com
T : 01 727 860810

Project:	24-013 Abbey Gardens		
Drawing:	Existing 5th Floor Plan		
Date:	24.10.2024	drawn by: YY	check: CC
Scale:	1:200@A1	drwg no.: 215	rev. no.: P.01

© Copyright: This drawing or design may not be reproduced without permission.

EXISTING WEST ELEVATION
SCALE 1:200

EXISTING EAST ELEVATION
SCALE 1:200

NOTES

DO NOT SCALE - USE FIGURED DIMENSIONS ONLY.

ALL DIMENSIONS TO BE CHECKED ON SITE PRIOR TO CONSTRUCTION AND ANY DISCREPANCIES TO BE HIGHLIGHTED BY CONTRACTOR.

THIS DRAWING IS TO BE READ IN CONJUNCTION WITH ALL RELEVANT SPECIFICATIONS AND DRAWINGS.

ALL LEVELS ARE TO FINISHED LEVELS UNLESS OTHERWISE INDICATED.

0 1 2 3 5 10 m 20 m

Drawing Status:	P L A N N I N G

Revision:	Description:	Date:
P.01	Issued for Information	18.06.25

P L A N N I N G

SADAarchitecture

P : 26C George Street, St Albans, AL3 4ES
E : letterbox@sada-architecture.com
W : www.sada-architecture.com
T : 01 727 860810

Project: 24-013 Abbey Gardens		
Drawing: Existing East and West Elevation		
Date: 24.10.2024	drawn by: YY	check: CC
Scale: 1:200@A1	drwg no.: 500	rev. no.: P.01

© Copyright: This drawing or design may not be reproduced without permission.

EXISTING NORTH ELEVATION
SCALE 1:200

EXISTING SOUTH ELEVATION
SCALE 1:200

NOTES

DO NOT SCALE - USE FIGURED DIMENSIONS ONLY.

ALL DIMENSIONS TO BE CHECKED ON SITE PRIOR TO CONSTRUCTION AND ANY DISCREPANCIES TO BE HIGHLIGHTED BY CONTRACTOR.

THIS DRAWING IS TO BE READ IN CONJUNCTION WITH ALL RELEVANT SPECIFICATIONS AND DRAWINGS.

ALL LEVELS ARE TO FINISHED LEVELS UNLESS OTHERWISE INDICATED.

0 1 2 3 5 10 m 20 m

Drawing Status:	P L A N N I N G

Revision:	Description:	Date:
P.01	Issued for Information	18.06.25

P L A N N I N G

SADAarchitecture

P : 26C George Street, St Albans, AL3 4ES
E : letterbox@sada-architecture.com
W : www.sada-architecture.com
T : 01 727 860810

Project:	24-013 Abbey Gardens		
Drawing:	Existing North and South Elevation		
Date:	24.10.2024	drawn by: YY	check: CC
Scale:	1:200@A1	drwg no.: 501	rev. no.: P.01

© Copyright: This drawing or design may not be reproduced without permission.