


REV	COMMENTS	DATE

PHOTO IMAGE OF ORIGINAL WISHBONE GATES.

PROPOSED WROUGHT IRON GATE TO REFLECT SIMILAR DESIGN ALTHOUGH NOT EXACT.

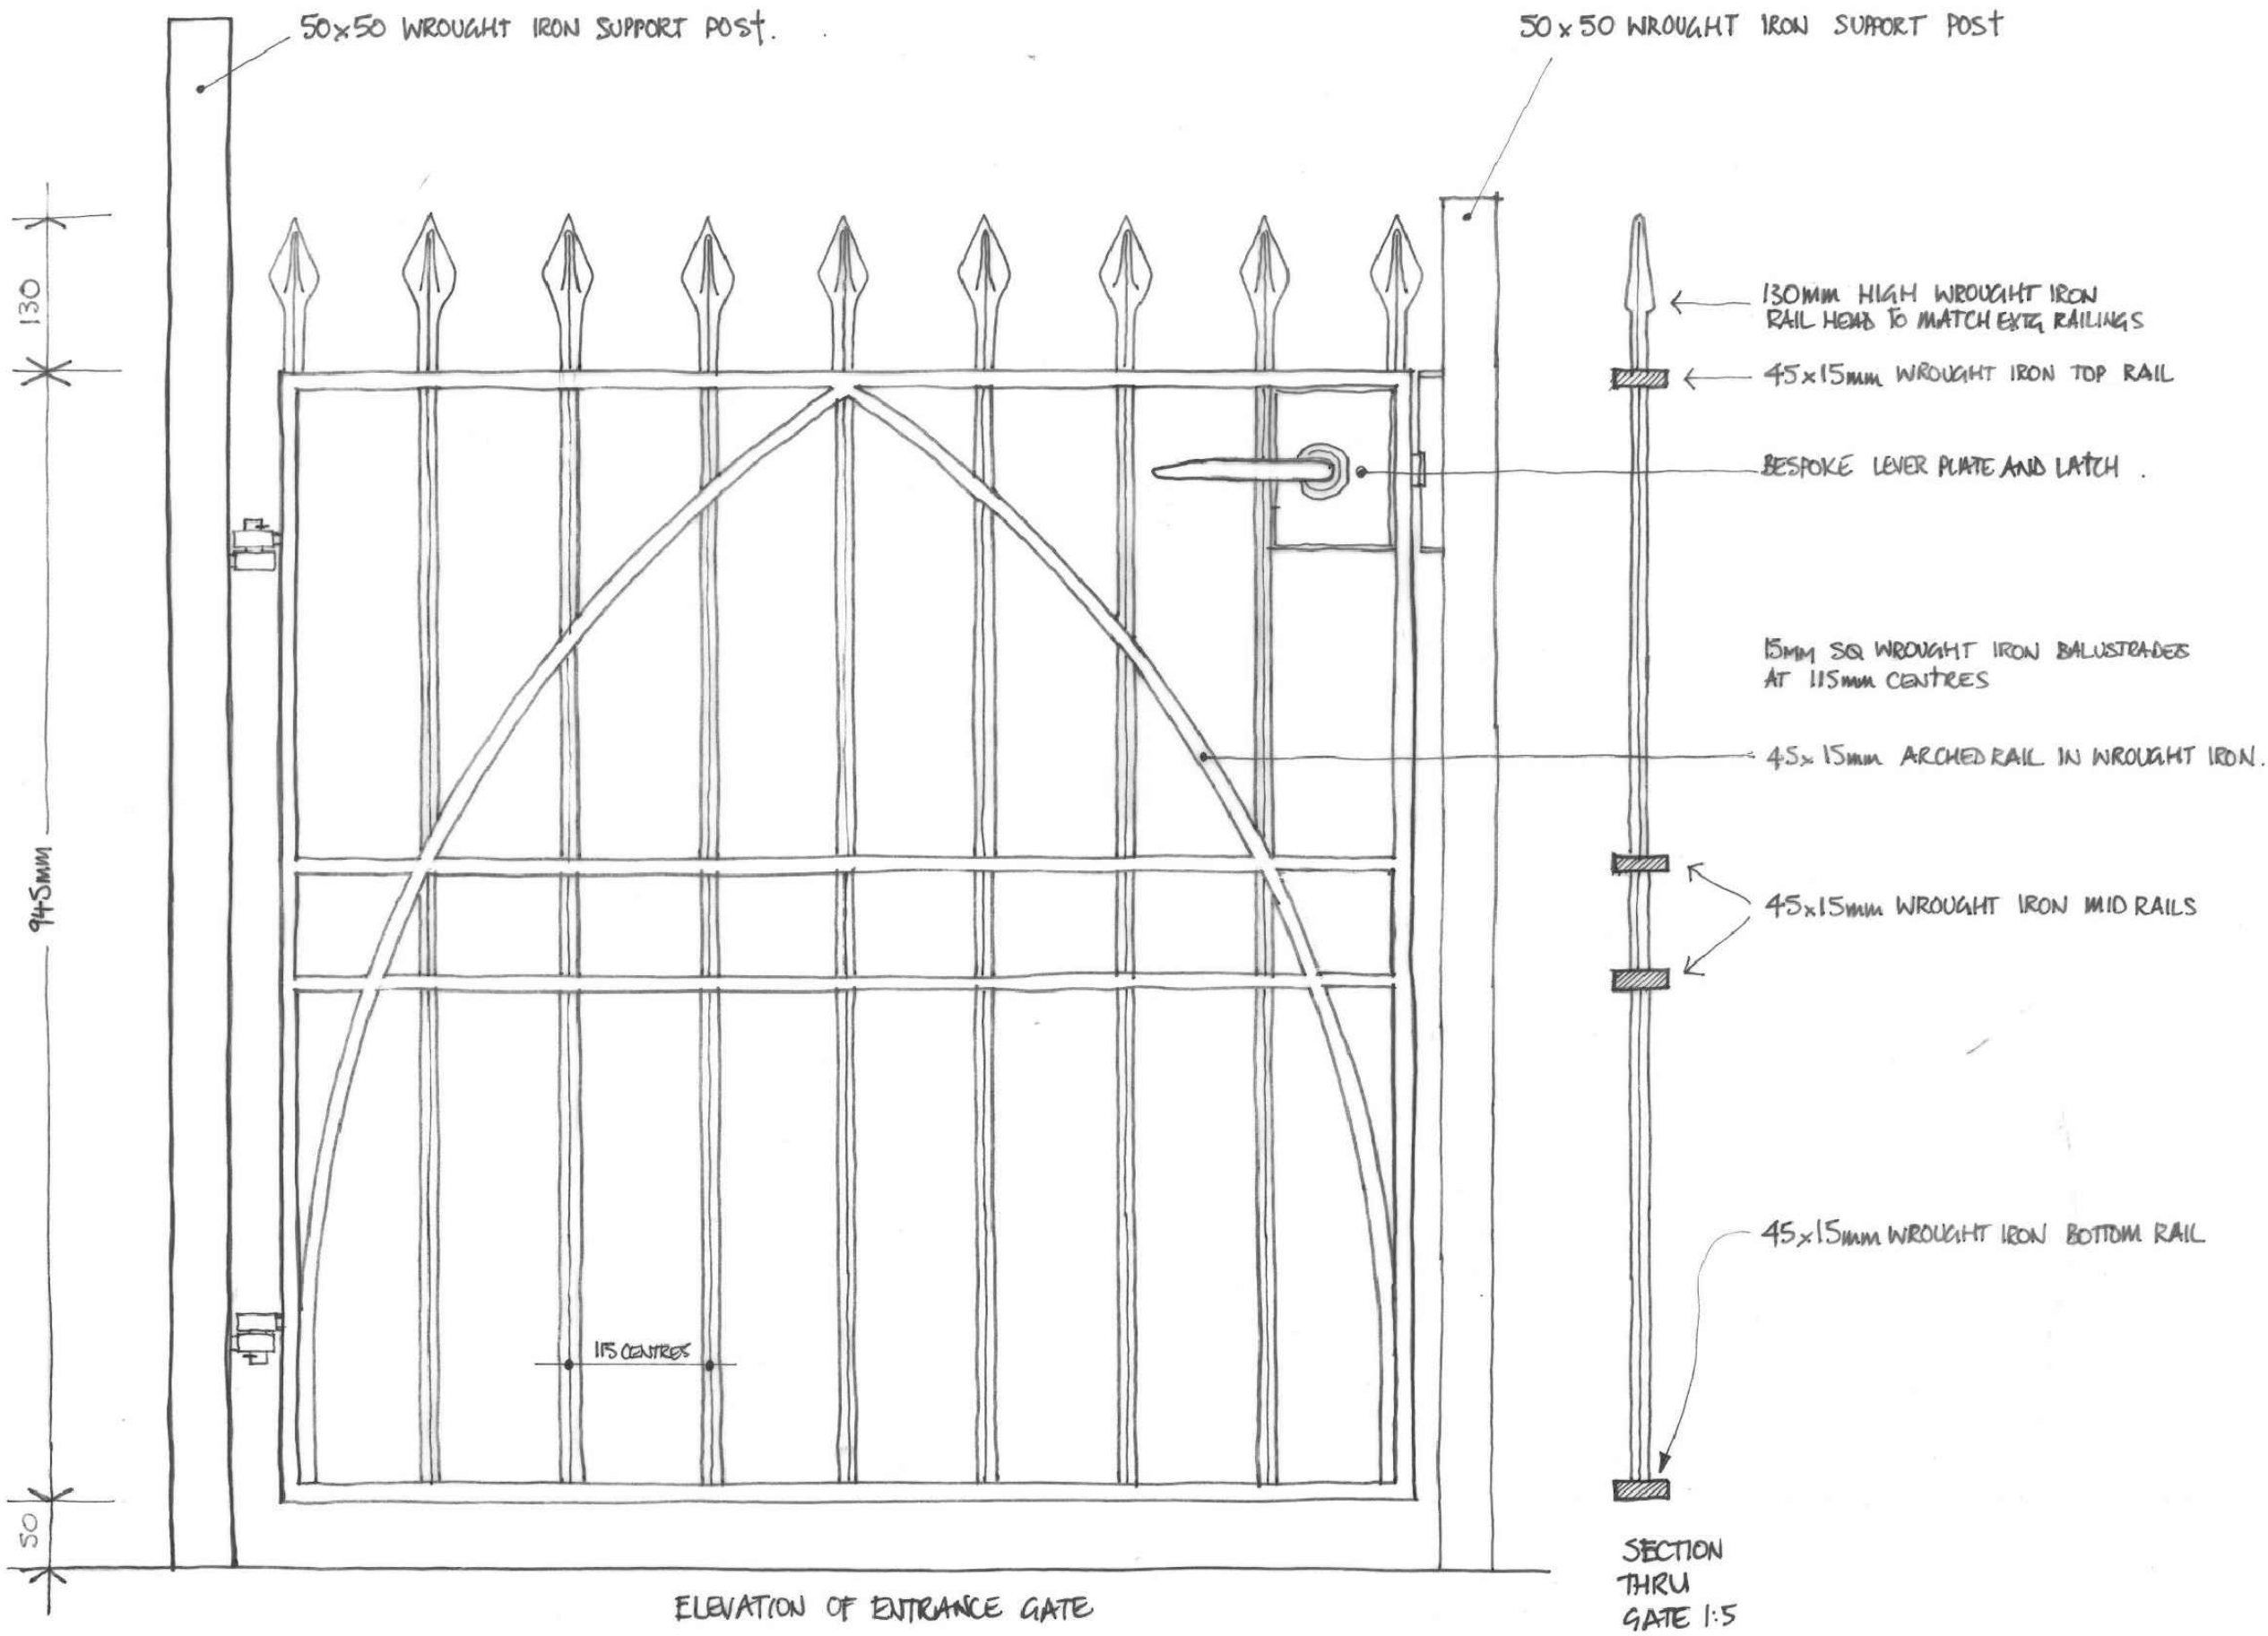

PROPOSED WROUGHT IRON GATE TO REFLECT SIMILAR DESIGN TO MATCH RAILINGS ALTHOUGH LESSER IN HEIGHT WITH INCORPORATED LEVER PLATE AND LATCH.

GATE POSITION TO BE BETWEEN POINTS 'B' AND 'C' ON DRAWING 3927-201E



SHAUN TANNER

ARCHITECTURE & PLANNING

www.stlarchitecture.co.uk

studio@stlarchitecture.co.uk

0118 989 0808

CLIENT

Mr & Mrs M. Taylor

PROJECT

Warren Lodge, 1 St Peter's Hill, Caversham, Reading, RG4 7\AX

DRAWING

PROPOSED ENTRANCE GATE DETAIL

STATUS

planning

DATE

June 2025

SCALE

1:5@ A2

DRAWN

DN

CHECKED

NO

3927/205

REV

THIS DRAWING MUST NOT BE SCALED UNLESS ISSUED FOR PLANNING PURPOSES. ALL DIMENSIONS ARE TO BE VERIFIED PRIOR TO SETTING OUT, COMMENCING WORK, OR PRODUCTION OF FABRICATION DRAWINGS. REPORT ANY DISCREPANCIES TO THE SUPERVISING OFFICER IMMEDIATELY. ©