


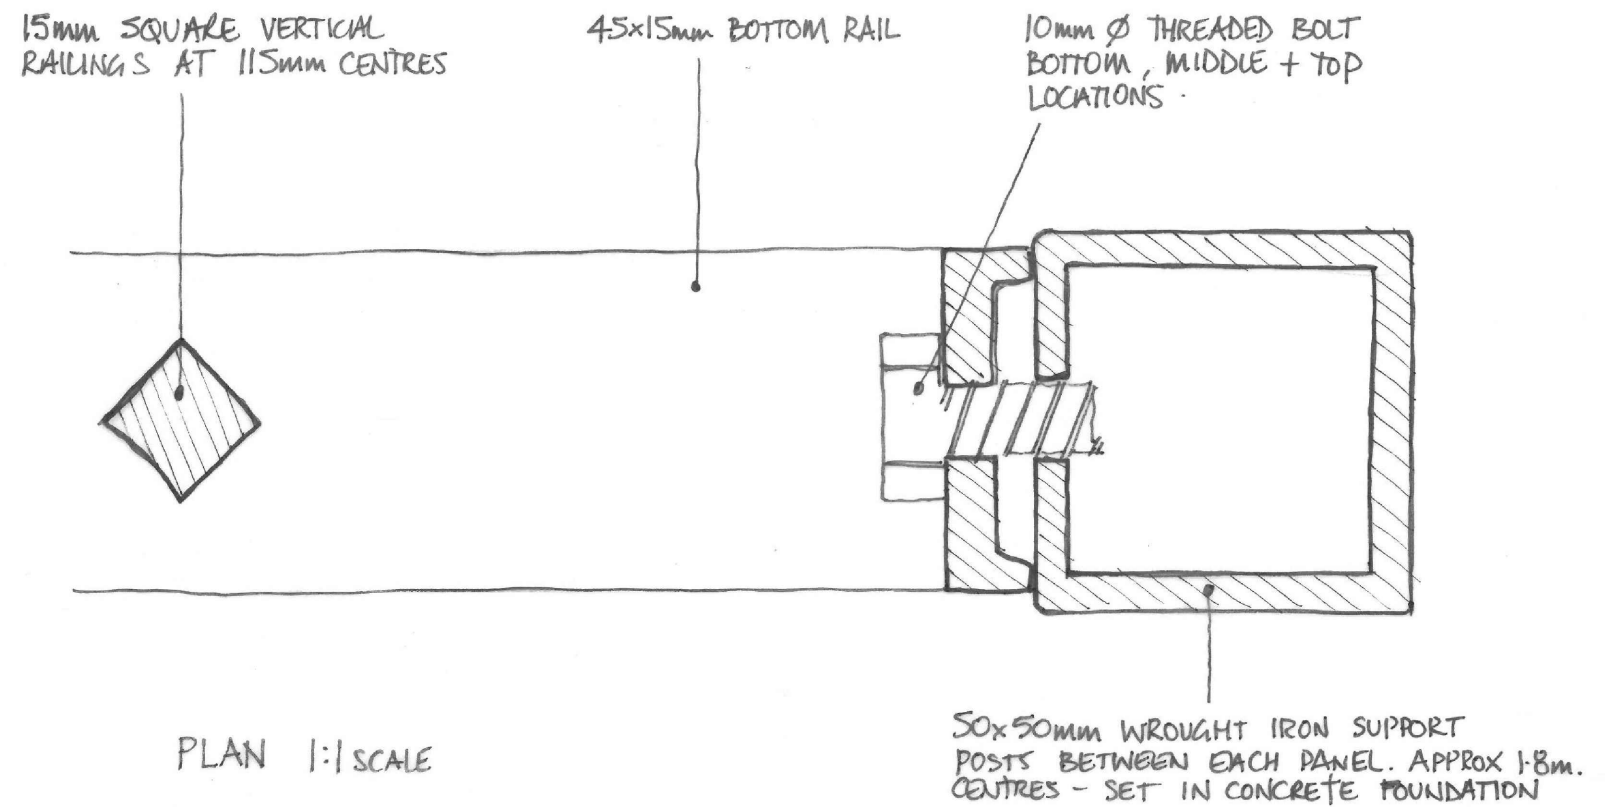


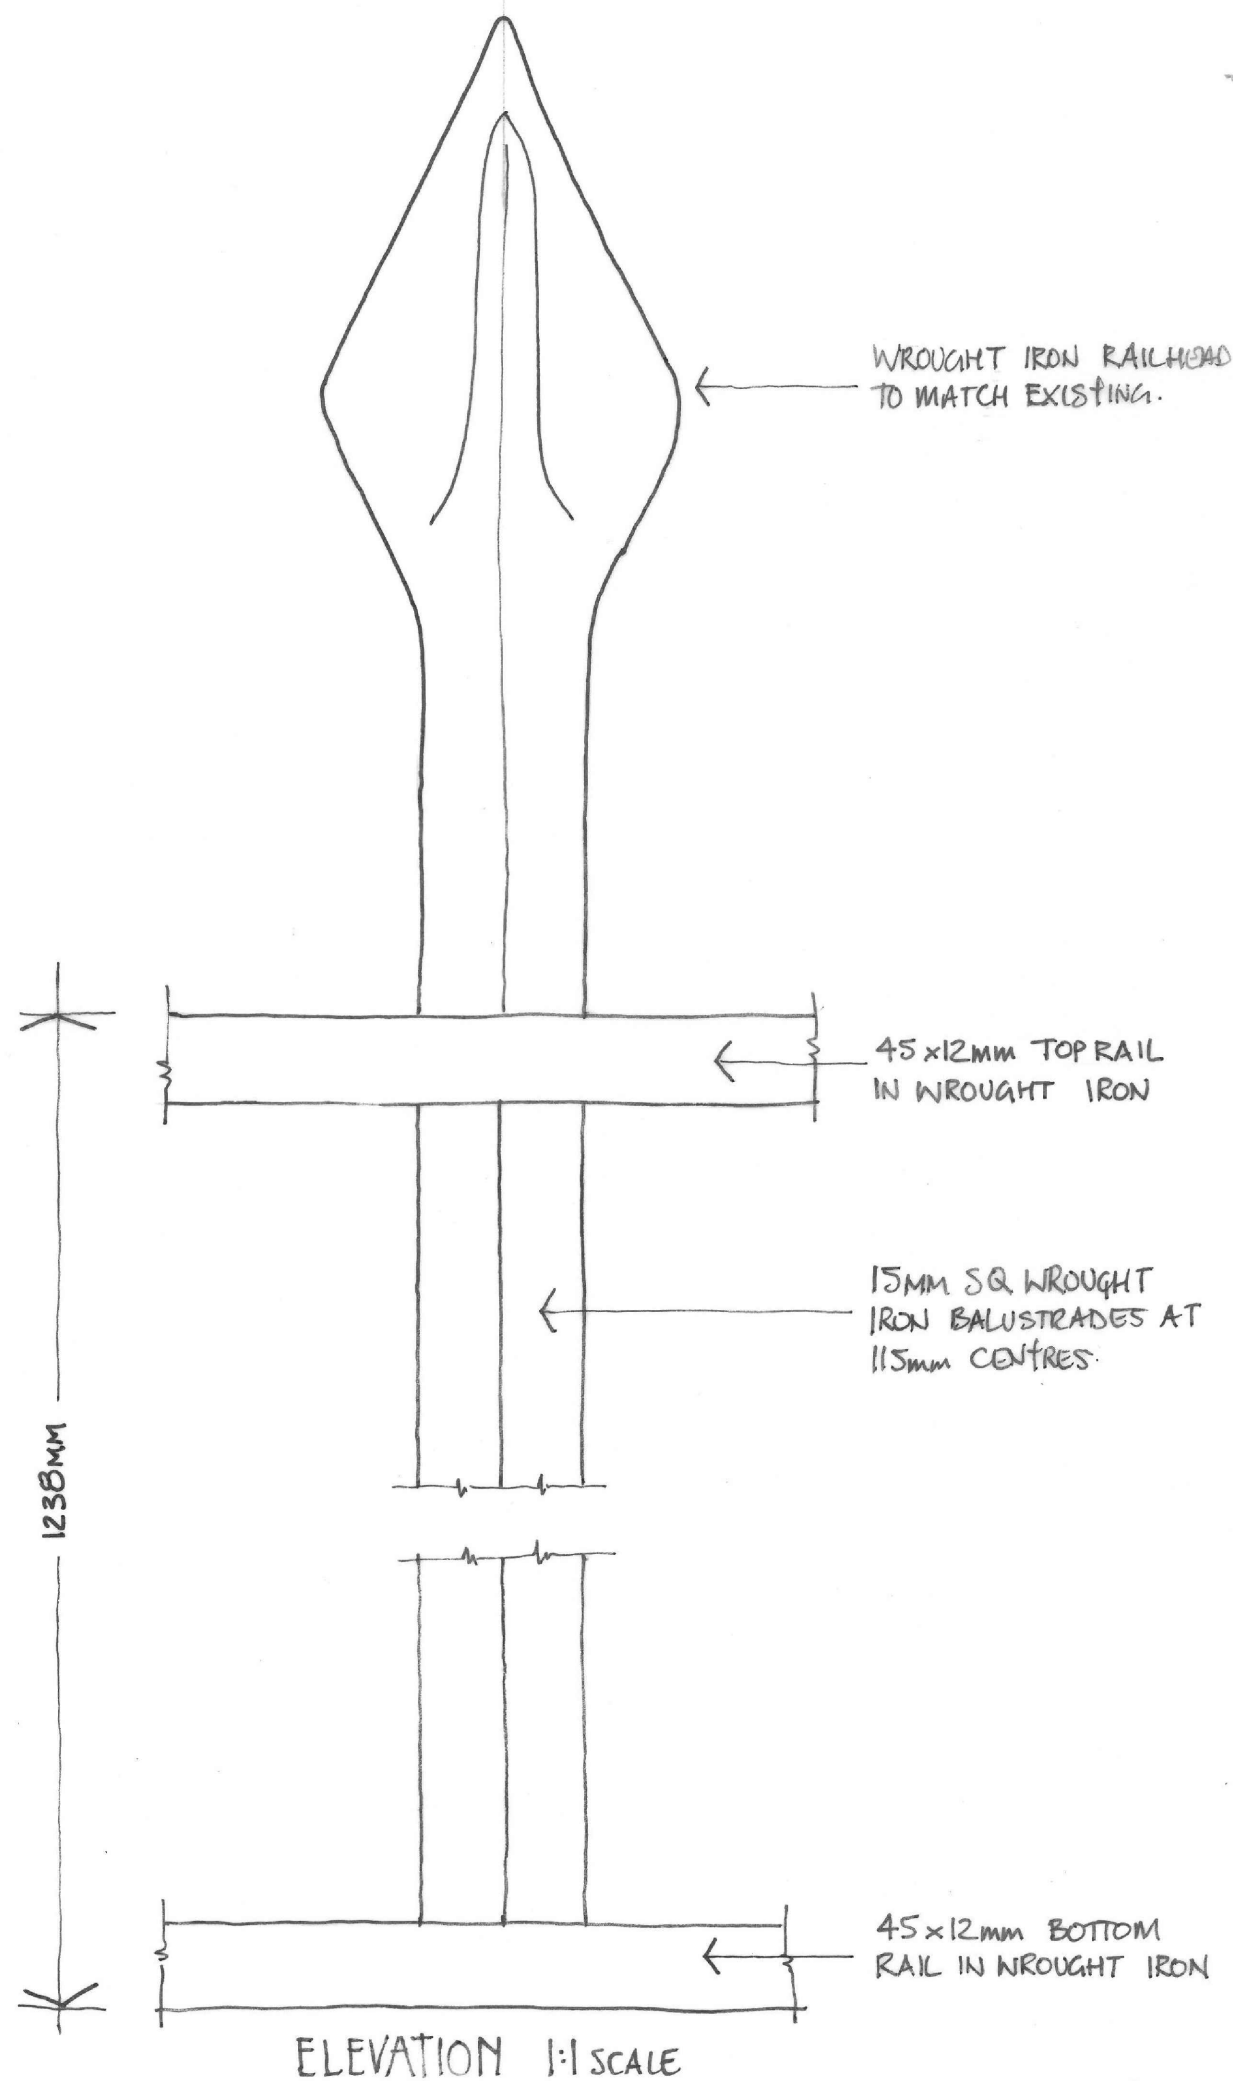

EXISTING RAIL HEADS

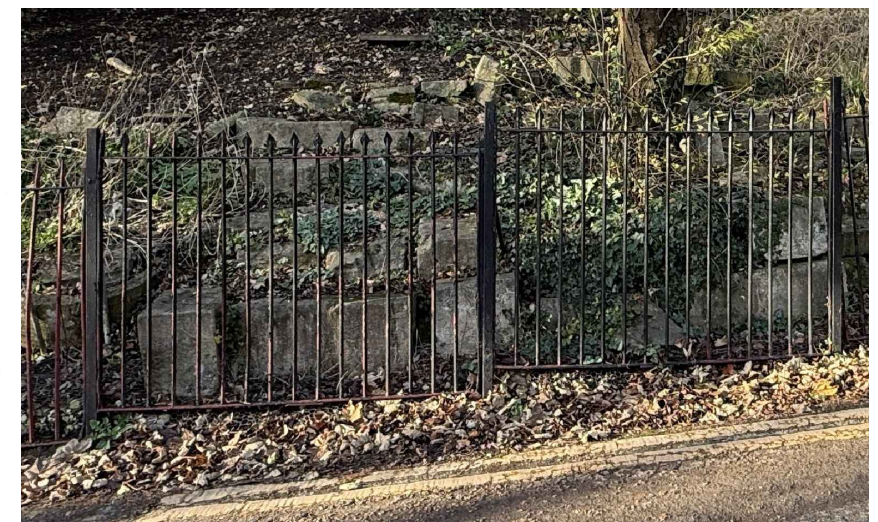

EXISTING RAILINGS TO BE REFURBISHED

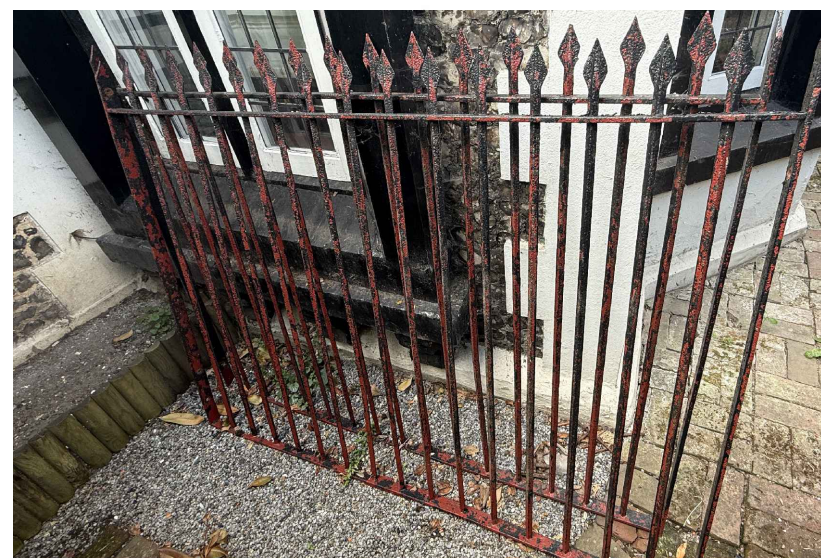

SALVAGED RAILINGS ON SITE TO BE RE-USED IN POSITIONS 'A' TO 'B' (REF:DRWG 3927/201E)

REV	COMMENTS	DATE

stl **SHAUN TANNER**
ARCHITECTURE & PLANNING

www.stlarchitecture.co.uk studio@stlarchitecture.co.uk 0118 989 0808

CLIENT Mr & Mrs M. Taylor

PROJECT Warren Lodge, 1 St Peter's Hill, Caversham, Reading, RG4 7AX

DRAWING PROPOSED IRON RAILING DETAIL

STATUS planning

SCALE 1:1@ A3 DRAWN DN CHECKED NO 3927/204 REV

DATE June 2025

THIS DRAWING MUST NOT BE SCALED UNLESS ISSUED FOR PLANNING PURPOSES. ALL DIMENSIONS ARE TO BE VERIFIED PRIOR TO SETTING OUT, COMMENCING WORK, OR PRODUCTION OF FABRICATION DRAWINGS. REPORT ANY DISCREPANCIES TO THE SUPERVISING OFFICER IMMEDIATELY. ©