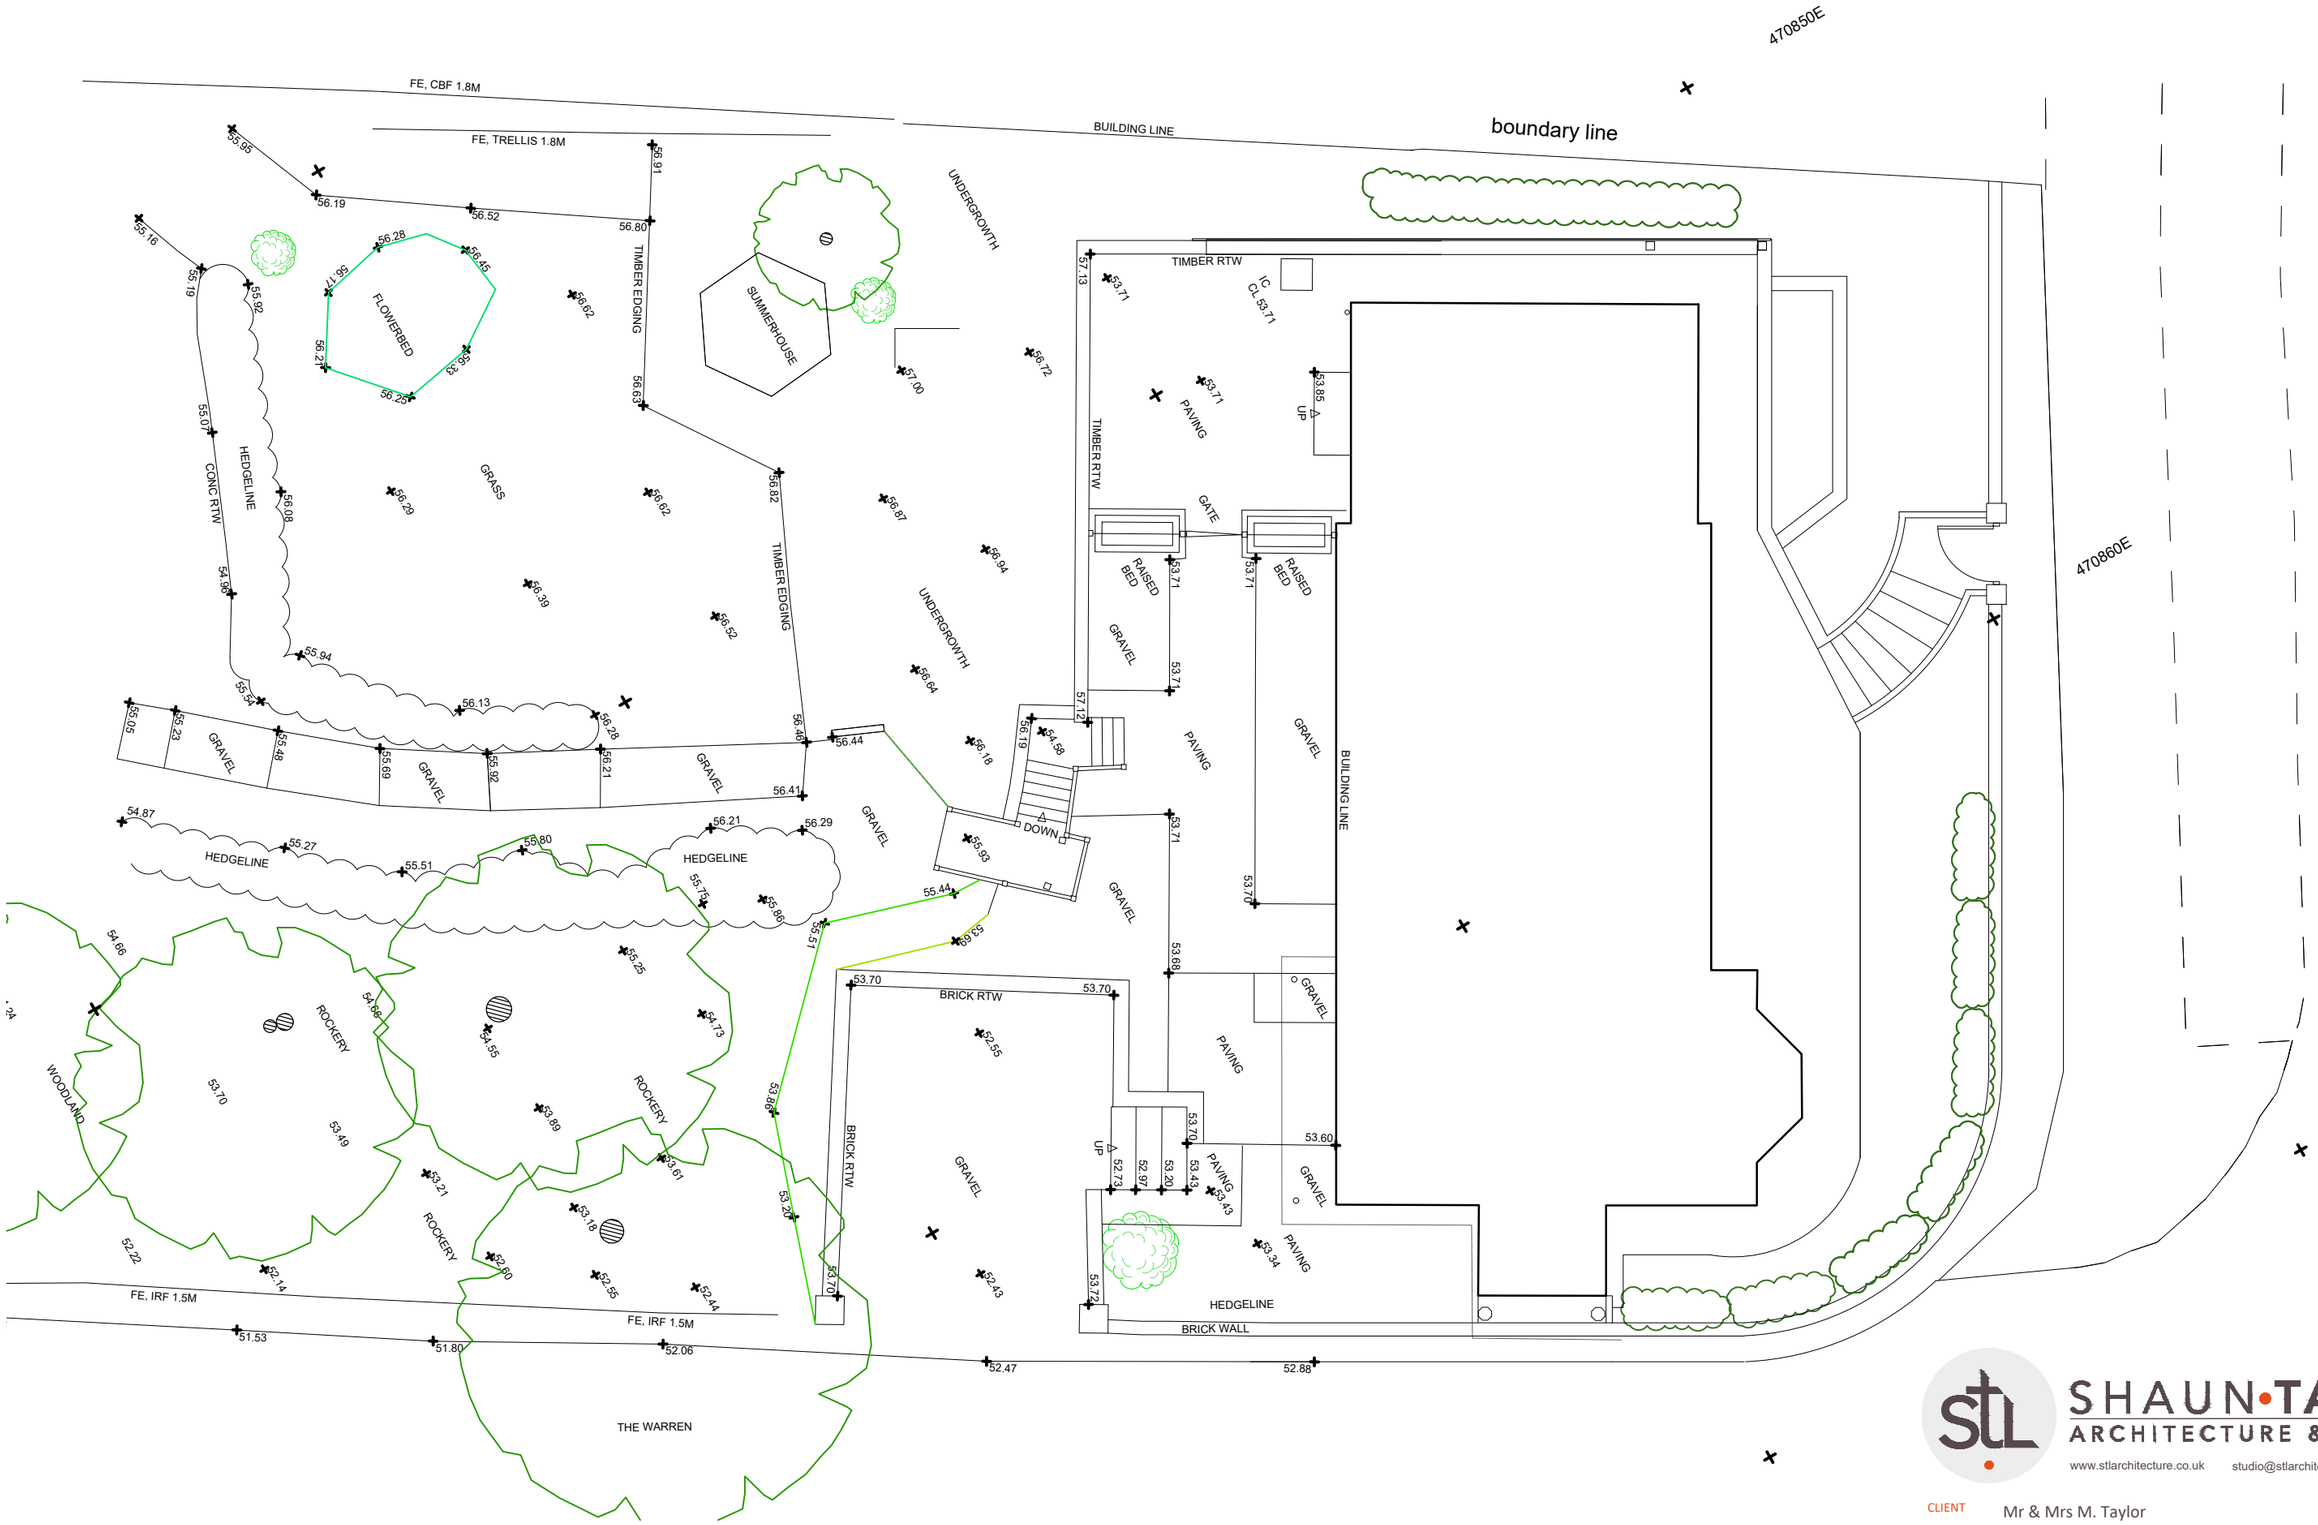

1:100 scale Bar
This Drawing has been produced for printing onto A3 size paper,

0m 0.5m 1m 2m 4m 8m

REV	COMMENTS	DATE

SHAUN·TANNER
ARCHITECTURE & PLANNING

www.stlarchitecture.co.uk studio@stlarchitecture.co.uk 0118 989 0808

CLIENT Mr & Mrs M. Taylor

PROJECT Warren Lodge, 1 St Peter's Hill, Caversham, Reading, RG4 7\AX

DRAWING EXISTING SITE PLAN

STATUS planning DATE Feb 2024

SCALE 1:100@ A3 DRAWN DN CHECKED NO 3927/101 REV

THIS DRAWING MUST NOT BE SCALED UNLESS ISSUED FOR PLANNING PURPOSES. ALL DIMENSIONS ARE TO BE VERIFIED PRIOR TO SETTING OUT, COMMENCING WORK, OR PRODUCTION OF FABRICATION DRAWINGS. REPORT ANY DISCREPANCIES TO THE SUPERVISING OFFICER IMMEDIATELY. ©