




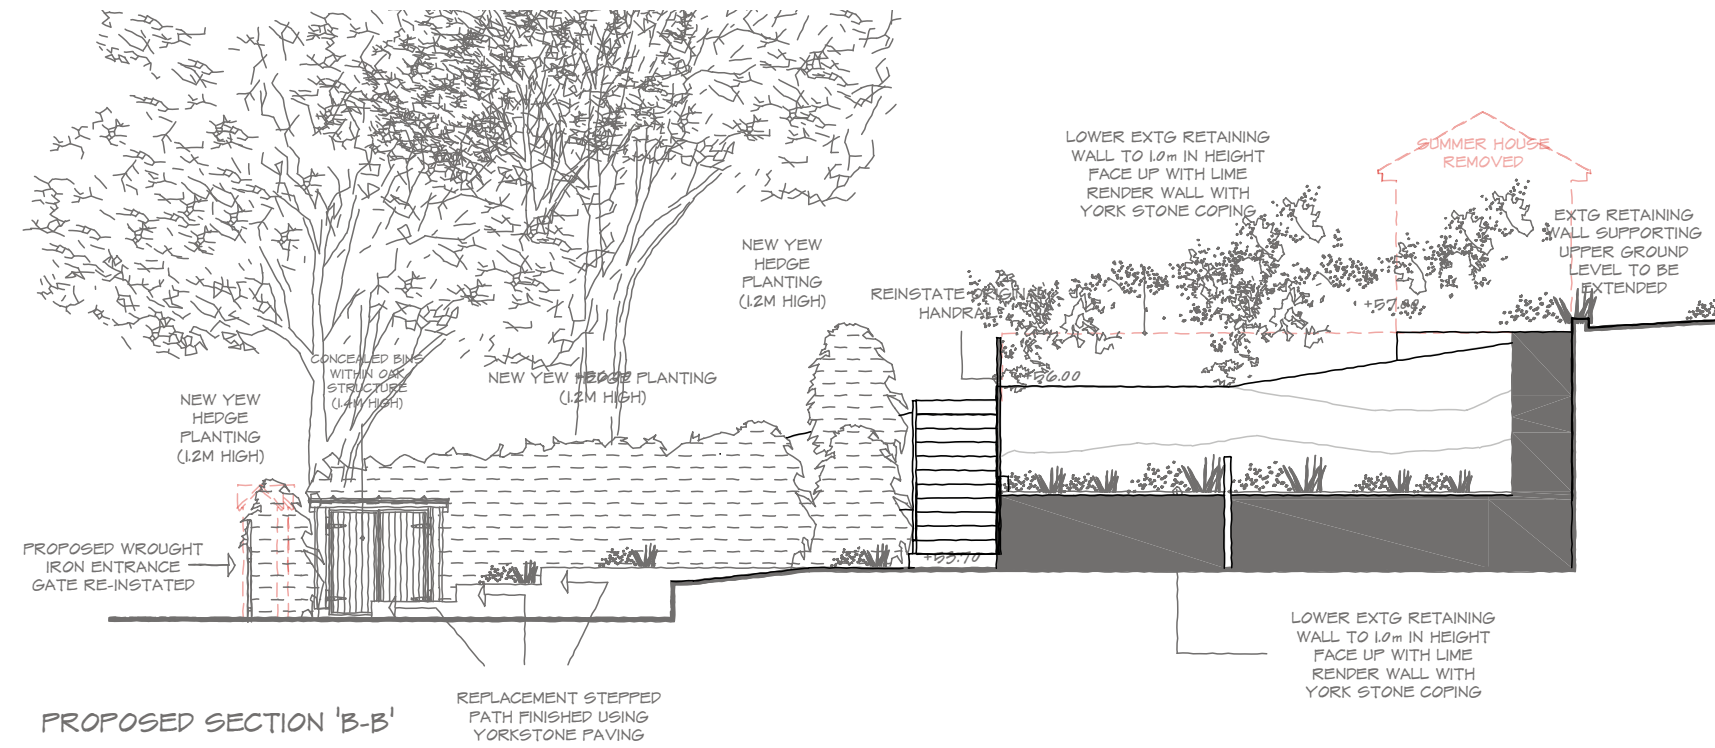


PROPOSED SECTION 'B-B'

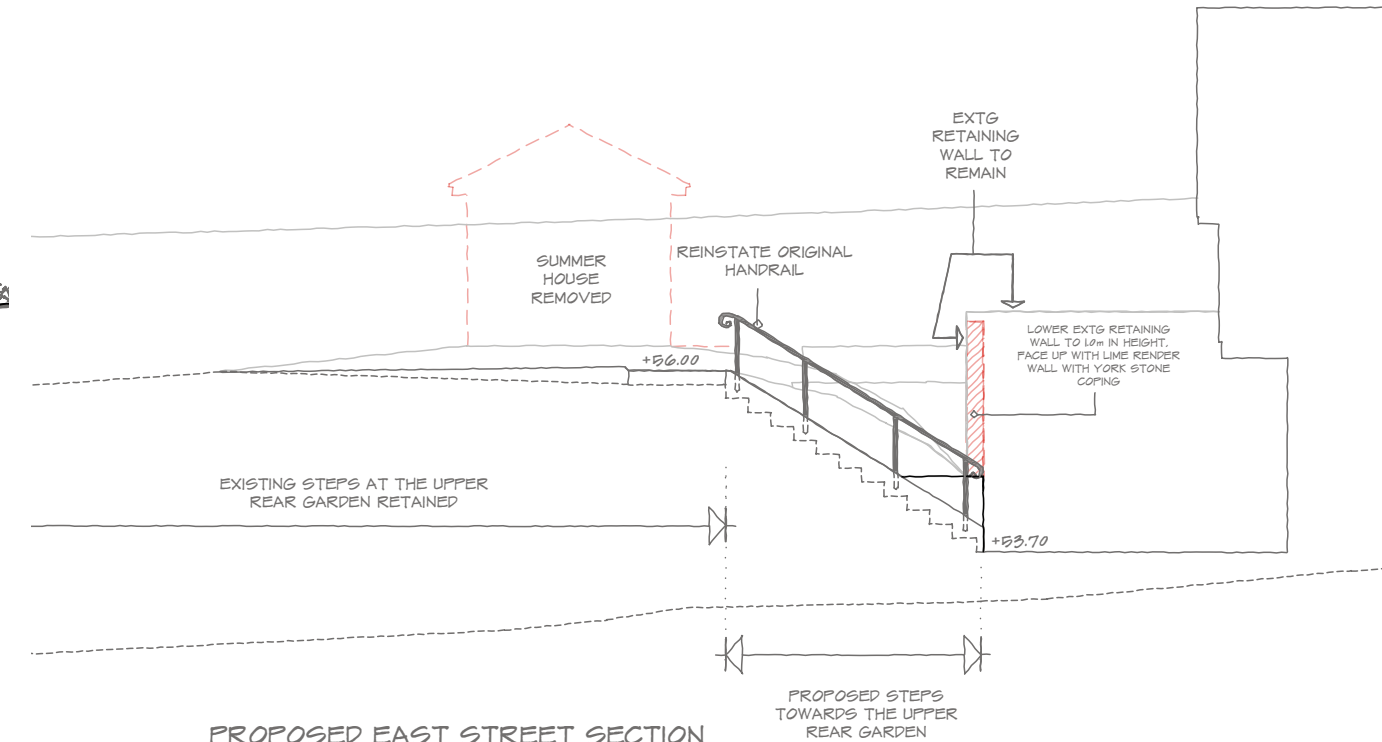

PROPOSED EAST STREET SECTION

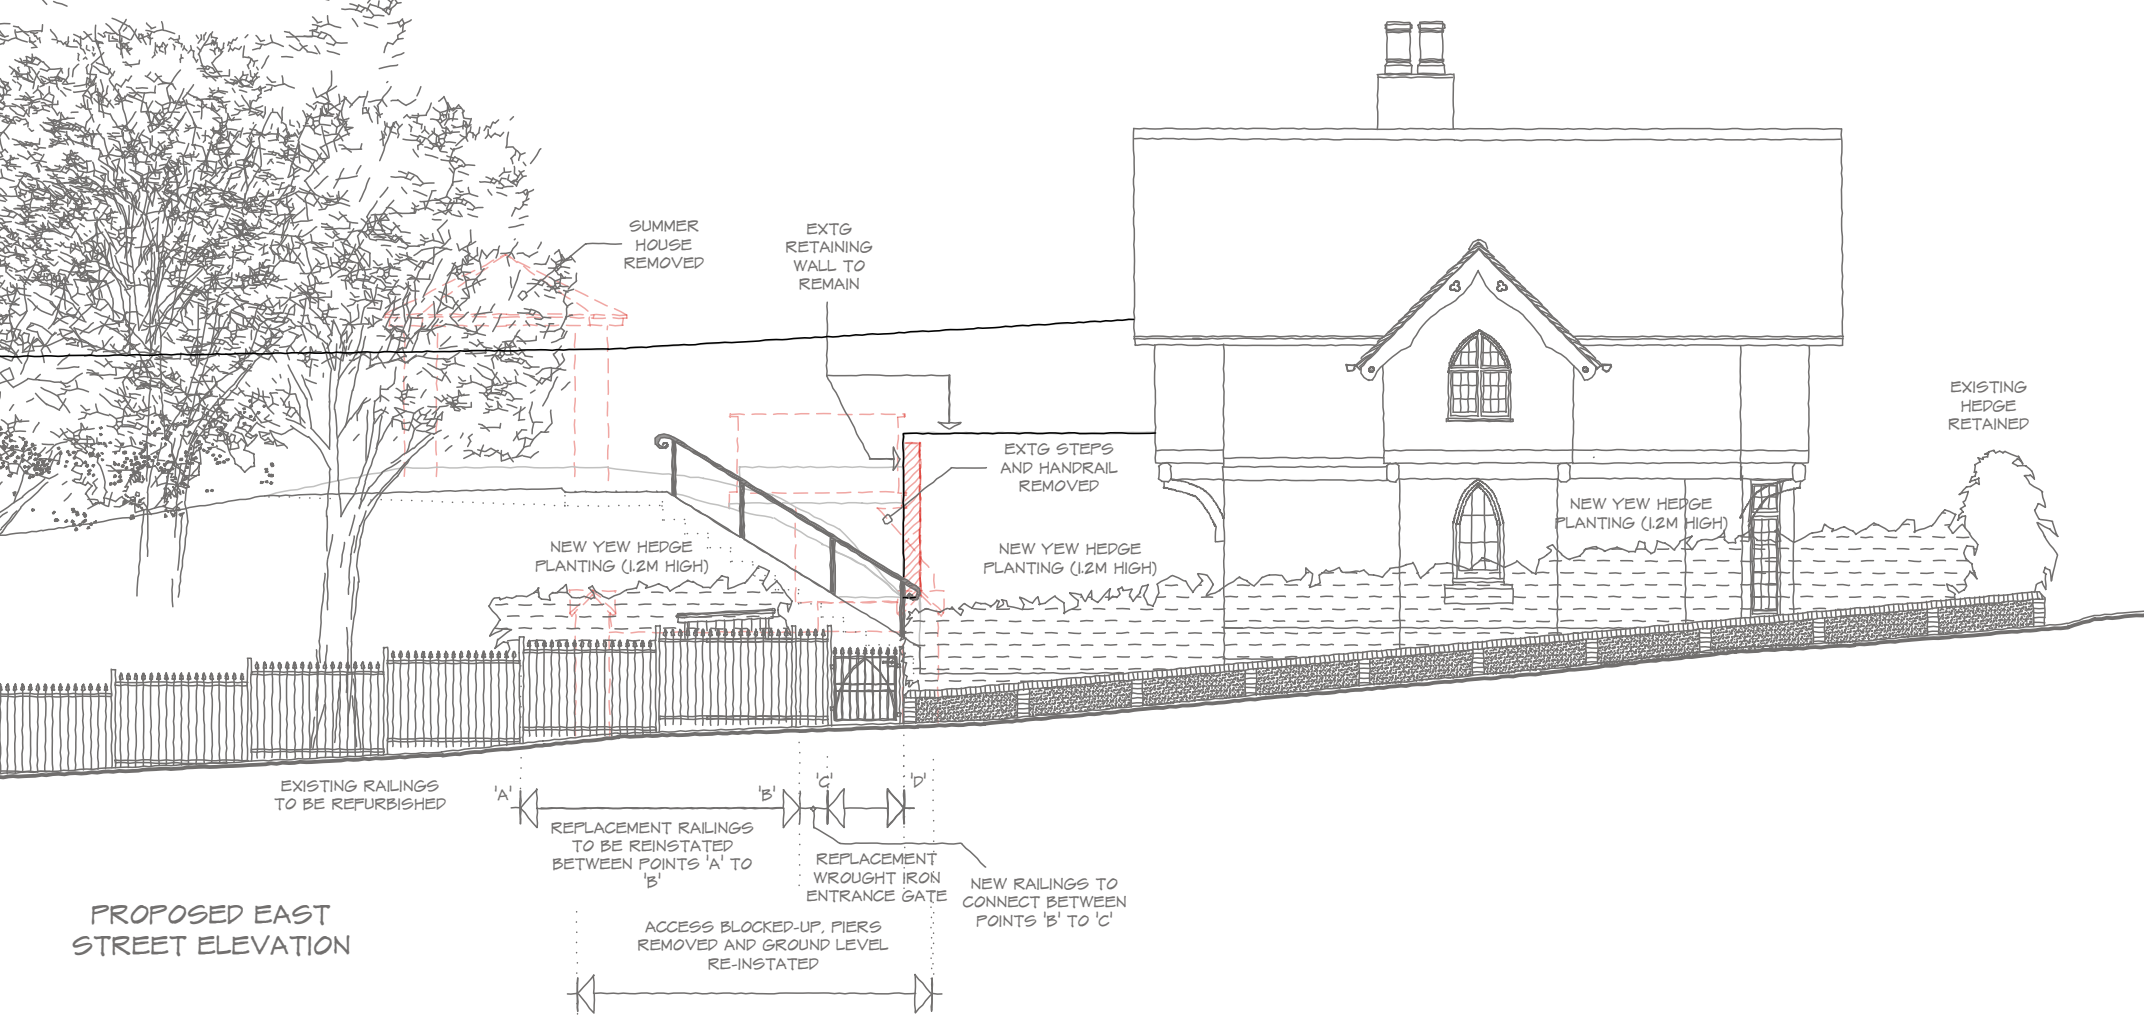

PROPOSED EAST STREET ELEVATION

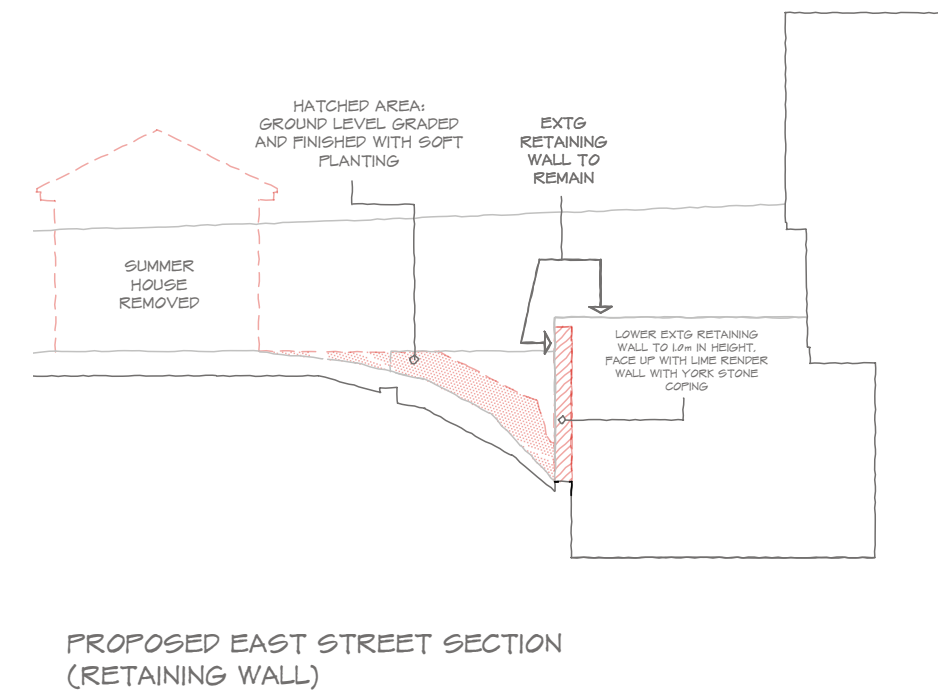

PROPOSED EAST STREET SECTION (RETAINING WALL)

REV	COMMENTS	DATE



SHAUN TANNER

ARCHITECTURE & PLANNING

www.stlarchitecture.co.uk studio@stlarchitecture.co.uk 0118 989 8808

CLIENT Mr & Mrs M. Taylor

PROJECT Warren Lodge, 1 St Peter's Hill, Caversham, Reading, RG4 7AX

DRAWING PROPOSED STREET ELEVATION

STATUS planning

SCALE 1:100@A3 **DRAWN** DN **CHECKED** NO **3927/202** **REV** E

DATE Feb 2024

THIS DRAWING MUST NOT BE SCALED UNLESS ISSUED FOR PLANNING PURPOSES. ALL DIMENSIONS ARE TO BE VERIFIED PRIOR TO SETTING OUT, COMMENCING WORK, OR PRODUCTION OF FABRICATION DRAWINGS. REPORT ANY DISCREPANCIES TO THE SUPERVISING OFFICER IMMEDIATELY. ©

1:100 scale Bar
This Drawing has been produced for printing onto A3 size paper,

