



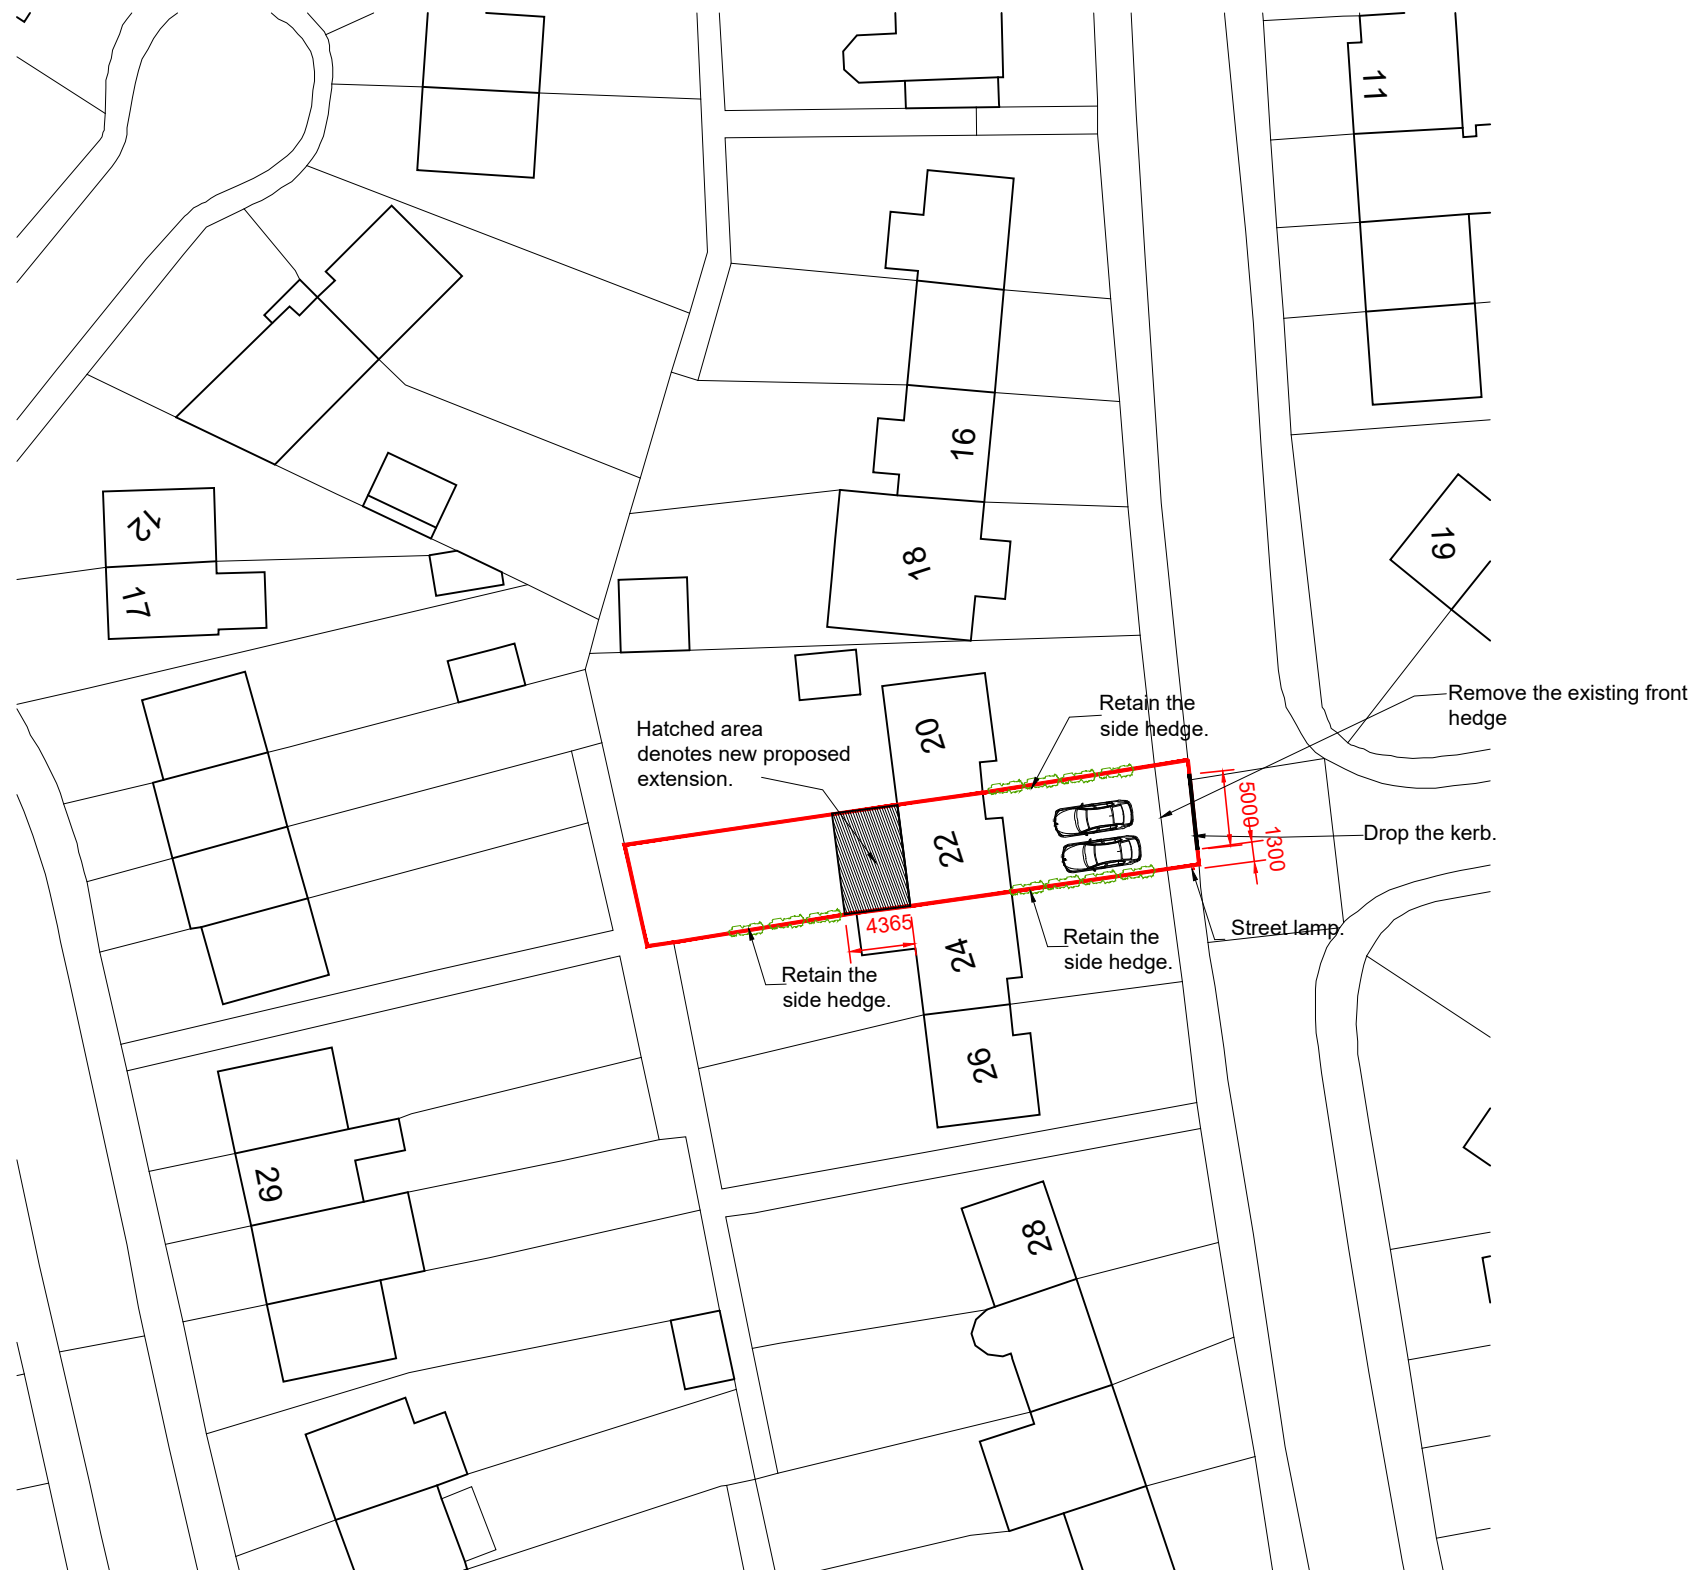

Ordnance Survey, (c) Crown Copyright 2017. All rights reserved. Licence number 100022432

BLOCK PLAN


SCALE 1 : 500

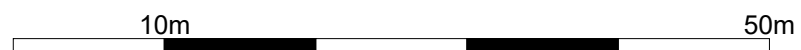

NOTES

© SK Design consultants - THIS DRAWING AND DESIGN REMAINS THE COPYRIGHT AND INTELLECTUAL PROPERTY OF SK CONSULTANTS AND SHALL NOT BE COPIED IN ANY FORMAT WITHOUT APPROVAL.

THIS DRAWING IS TO BE READ IN CONJUNCTION WITH ALL OTHER DRAWINGS AND DOCUMENTS PROVIDED. THE CONTRACTOR MUST CHECK ALL DIMENSIONS ON SITE BEFORE PLACING ORDERS FOR MATERIALS OR SHOP FABRICATIONS OR COMMENCING WORKS ON SITE. ANY DISCREPANCIES SHOULD BE NOTIFIED BEFORE PROCEEDING.

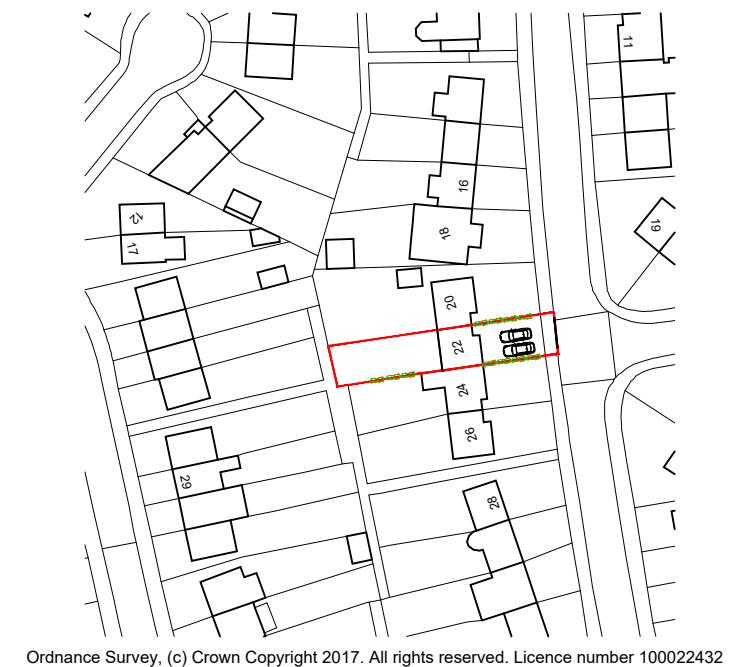

LOCATION PLAN

SCALE 1 : 1250



D 30.06.25 Added as per planners advise SK.

Client:
Mr Waqas Qais Khan

Project:
SINGLE STOREY REAR EXTENSION
AND DROP THE KERB

Location:
22 DAWLISH ROAD, READING RG2 7SF

Drawing Title:
LOCATION & BLOCK PLAN

Date:
MAY 2025

Sheet Size:
A3

Drawn:
SK

Drawing No:

P1639-01

Revision:

.

SK Design Consultants
22 Netley close
Caversham
Reading RG4 6SR
Tel : 07821111602