© Architects at Studio LTD. Do not reproduce the drawing without written permission.

PROJECT NORTH

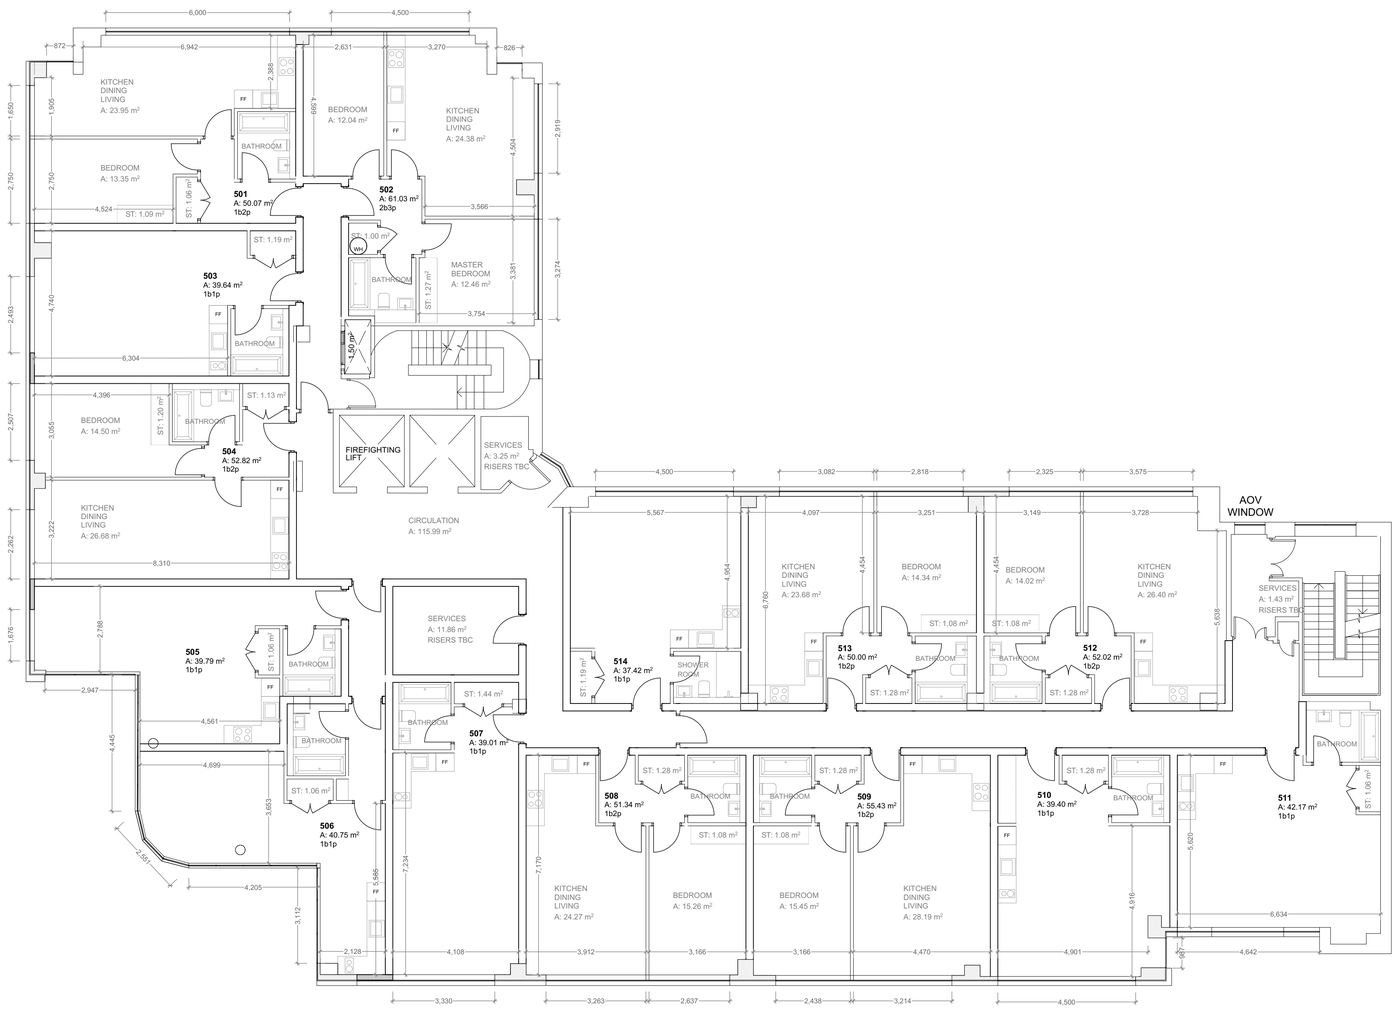

NOTES

SCALE 1:200

20m 16 12 8 4 0

SCALE 1:100

0 2 4 6 8 10m

REV	DATE	DESCRIPTION	BY
P1	23/06/25	Issued for Planning	OF

PLANNING

ARCHITECTS AT STUDIO

Concorde House
Grenville Place
London NW7 3SA

+44 (0)20 3062 9409
admin@aatstudio.co.uk
www.aatstudio.co.uk

PROJECT

The Pinnacle, 20 Tudor Road

Reading RG1 1NH

CLIENT

SCALE	DATE	DRAWN BY	APPROVED BY
1:100 @ A1	23/06/25	OF	EM

DRAWING

Proposed 5th Floor Plan

Purpose:

PROJECT NO / DRAWING NO: 32508 /P014

REVISION: P1

© Architects at Studio LTD. Do not reproduce the drawing without written permission.