

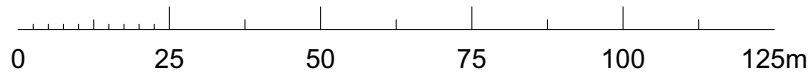


SCALE 1:1250

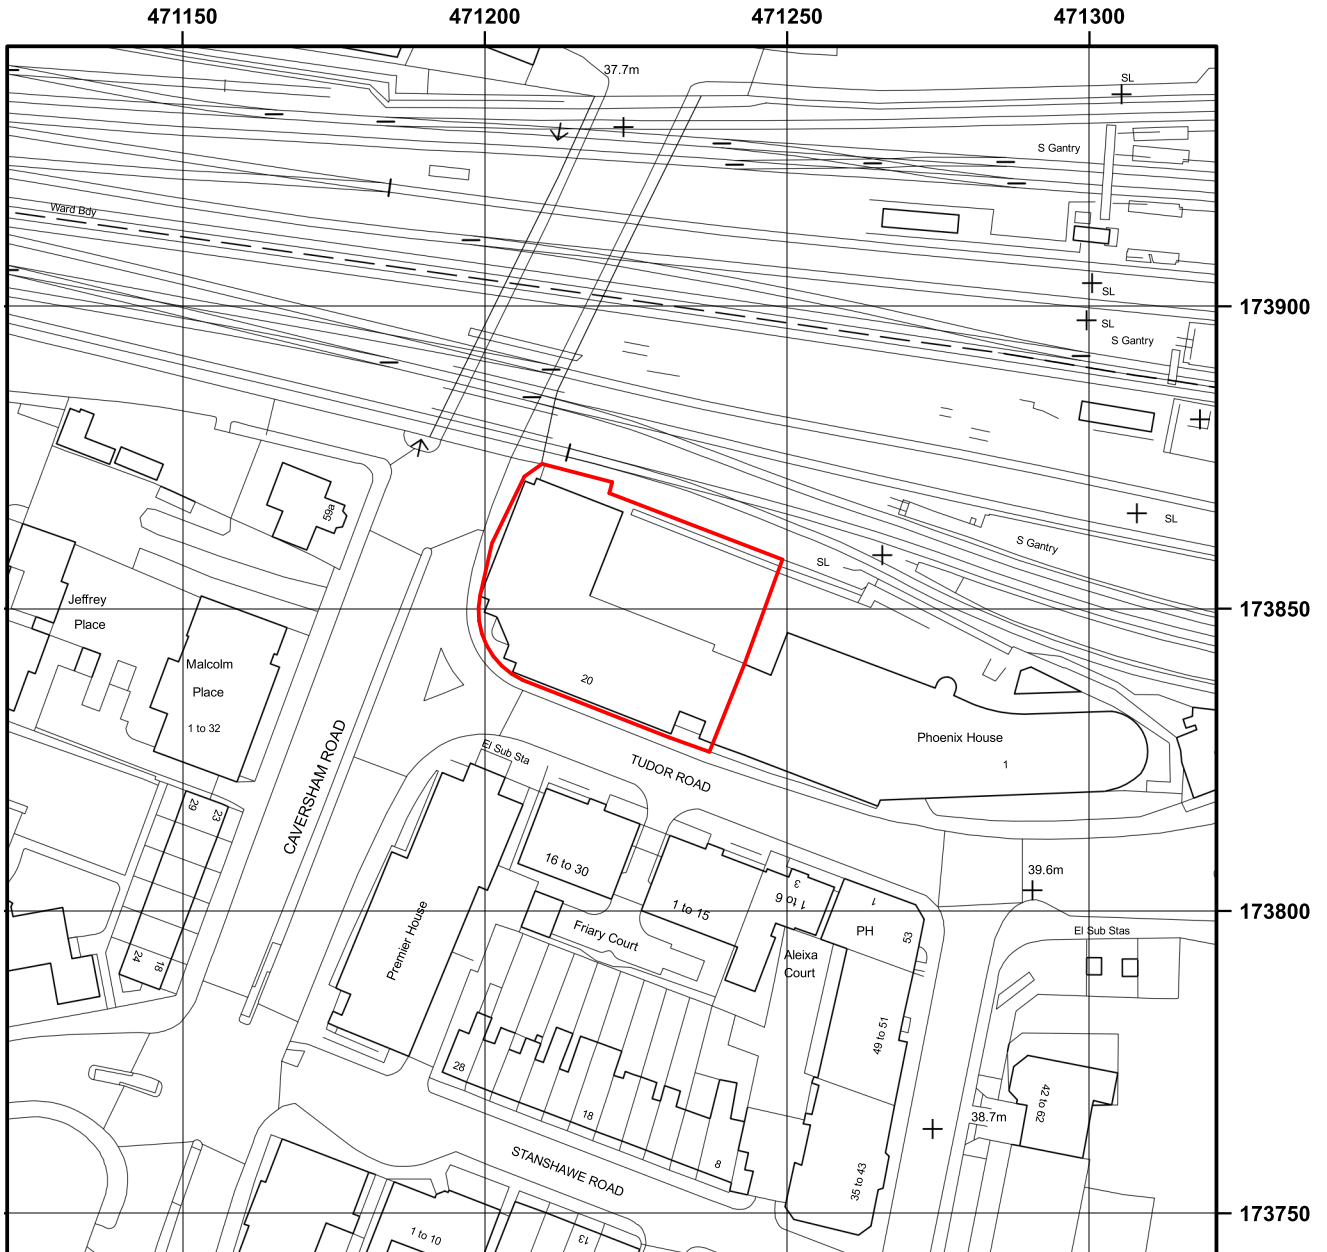

PROJECT NORTH

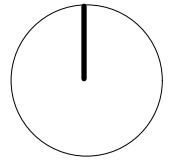

P1 23/06/25 Issued for Planning  
REV DATE DESCRIPTION

OF  
BY

**ARCHITECTS  
AT STUDIO**

Concorde House  
Grenville Place  
London NW7 3SA

+44 (0)20 3062 9409  
admin@aatstudio.co.uk  
www.aatstudio.co.uk

PROJECT  
**20 Tudor Road, Reading RG1 1NH**

DRAWING SCALE 1:1250 @ A4 DRAWN BY OF  
**Ordnance Survey Map**

PROJECT NO / DRAWING NO  
**32508 / P001**

REVISION  
**P1**