


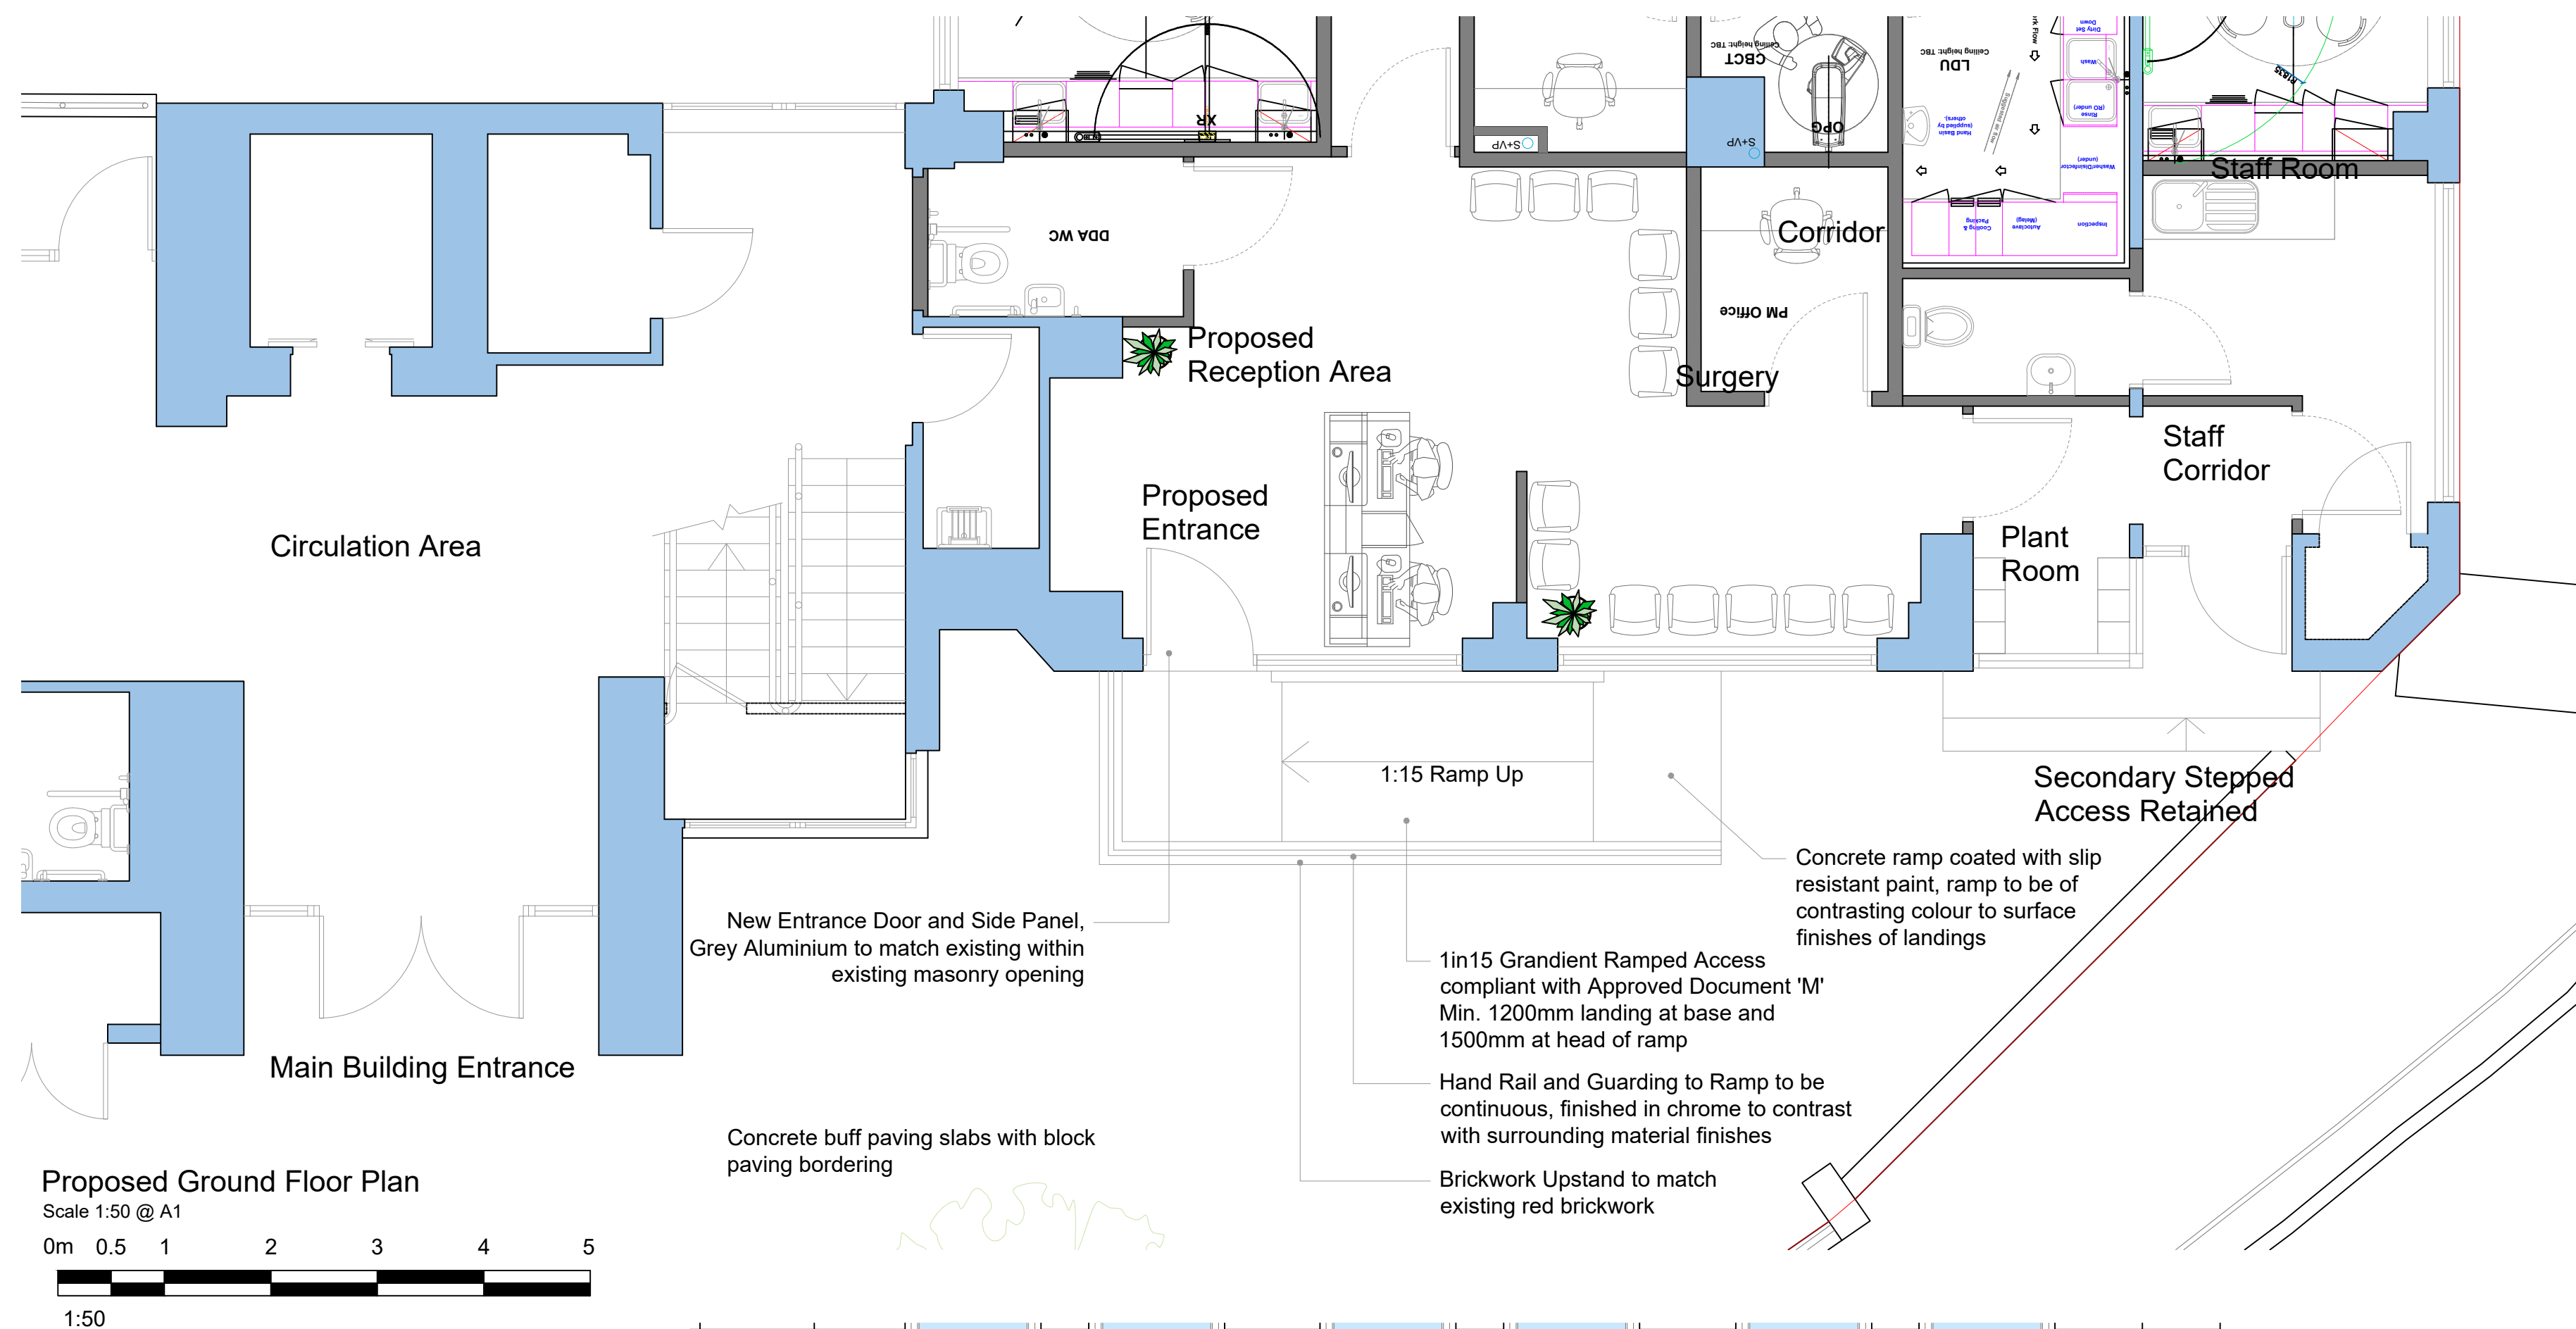
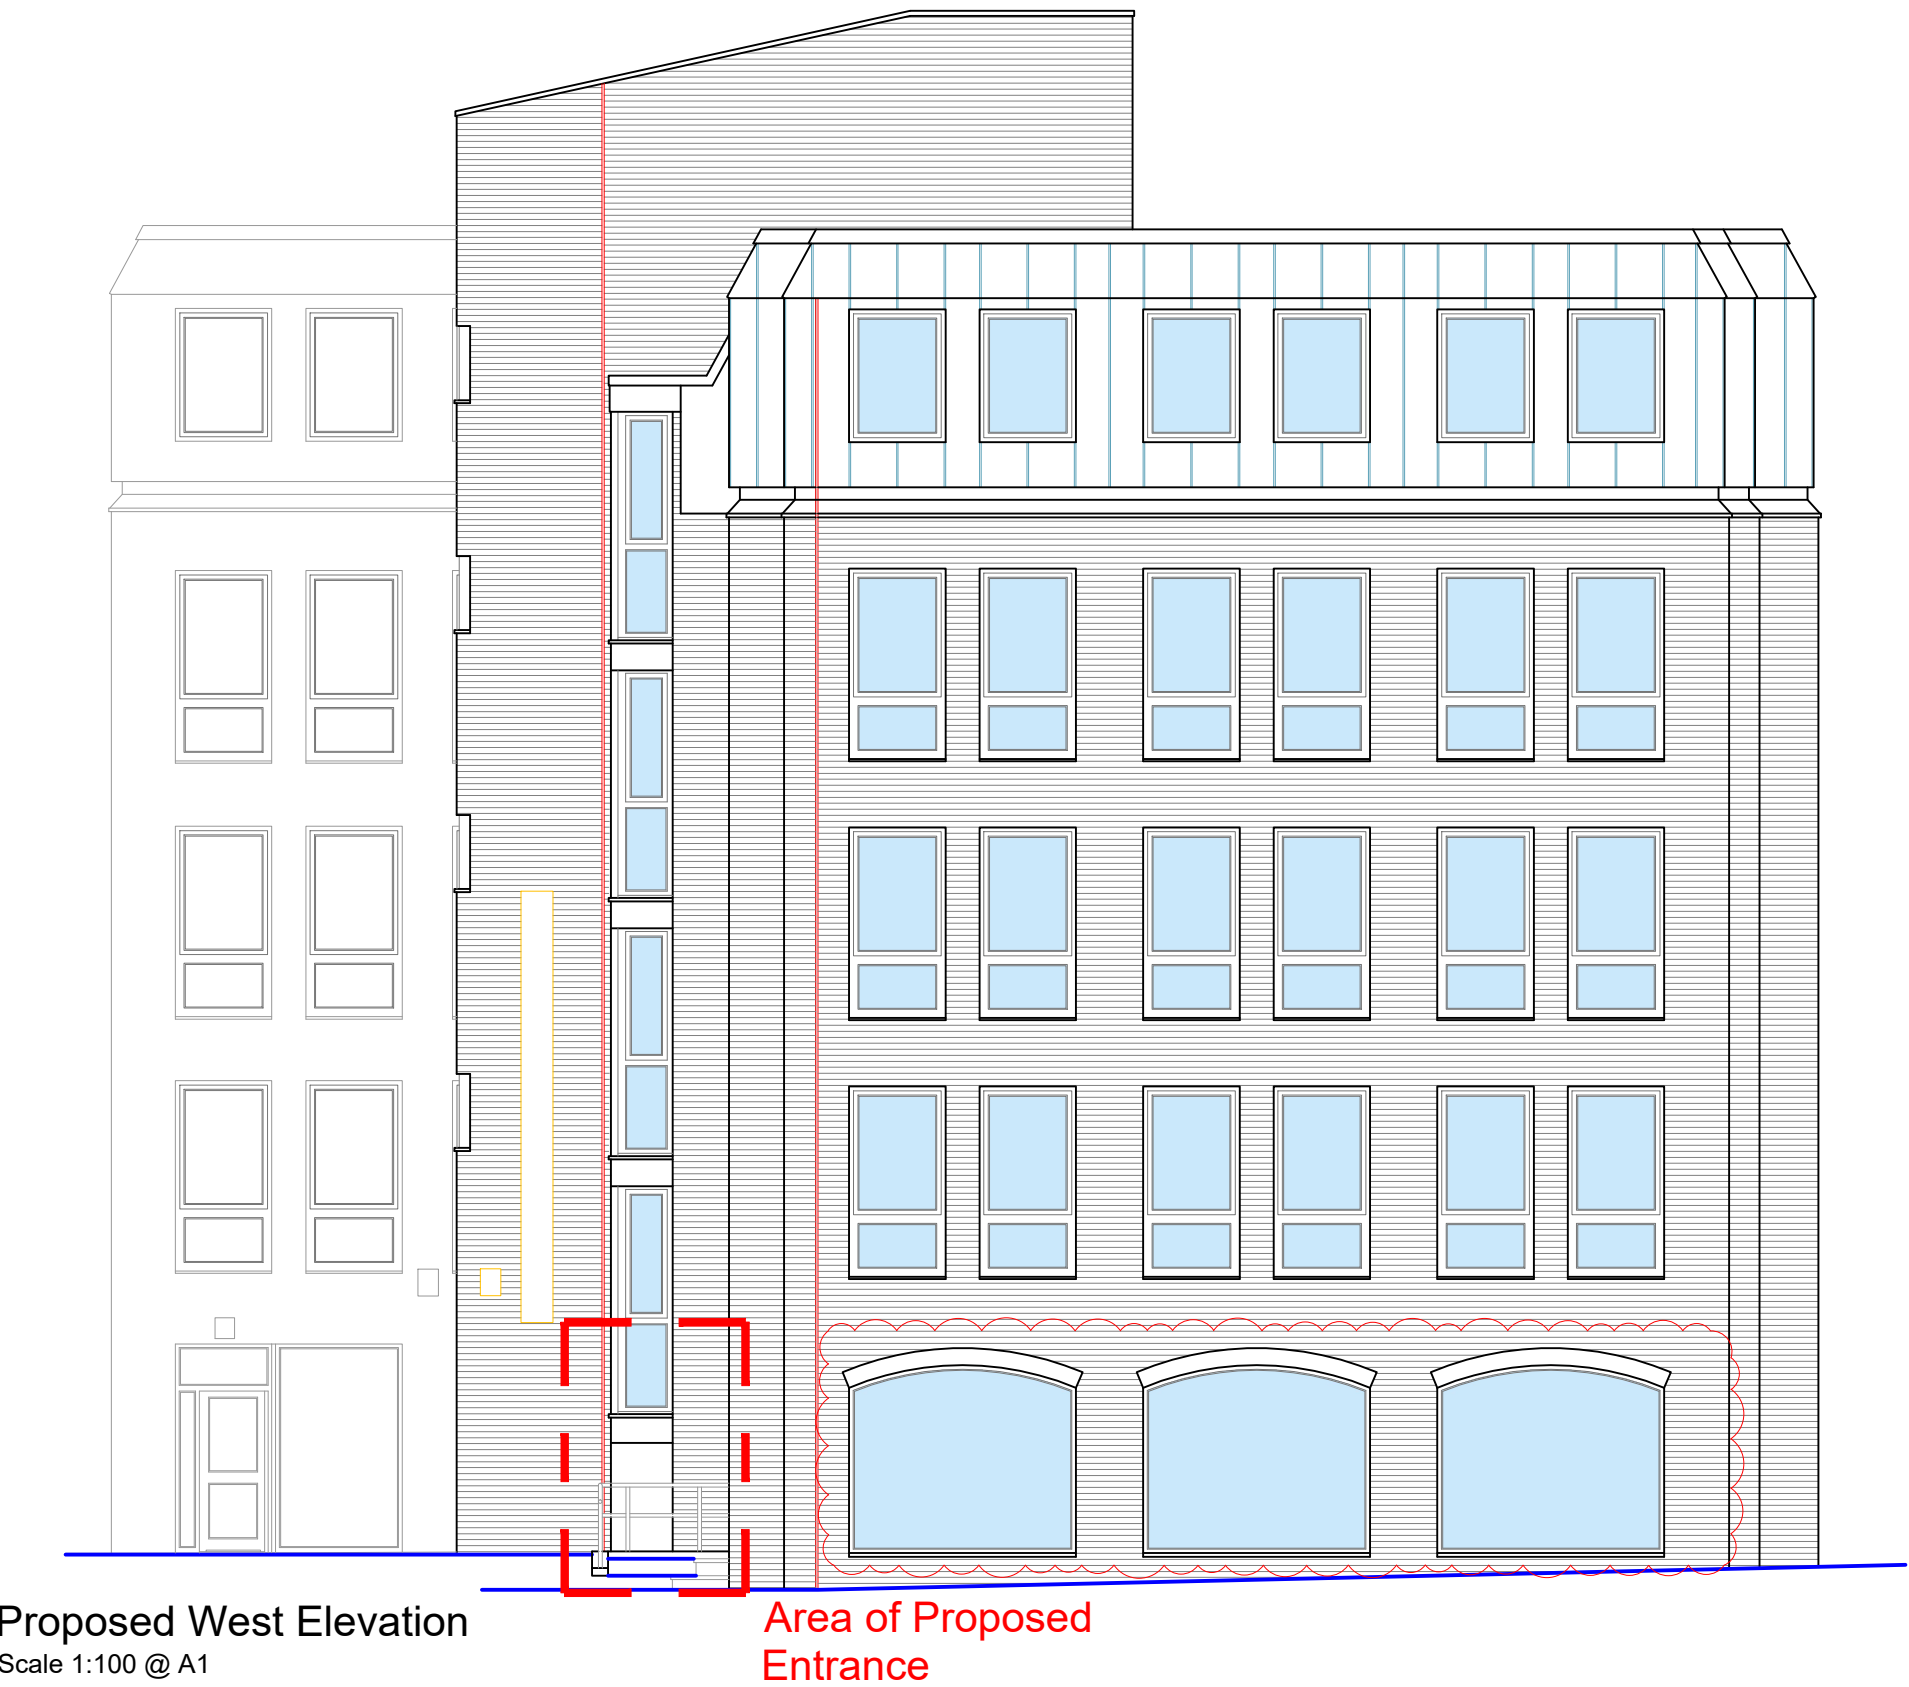
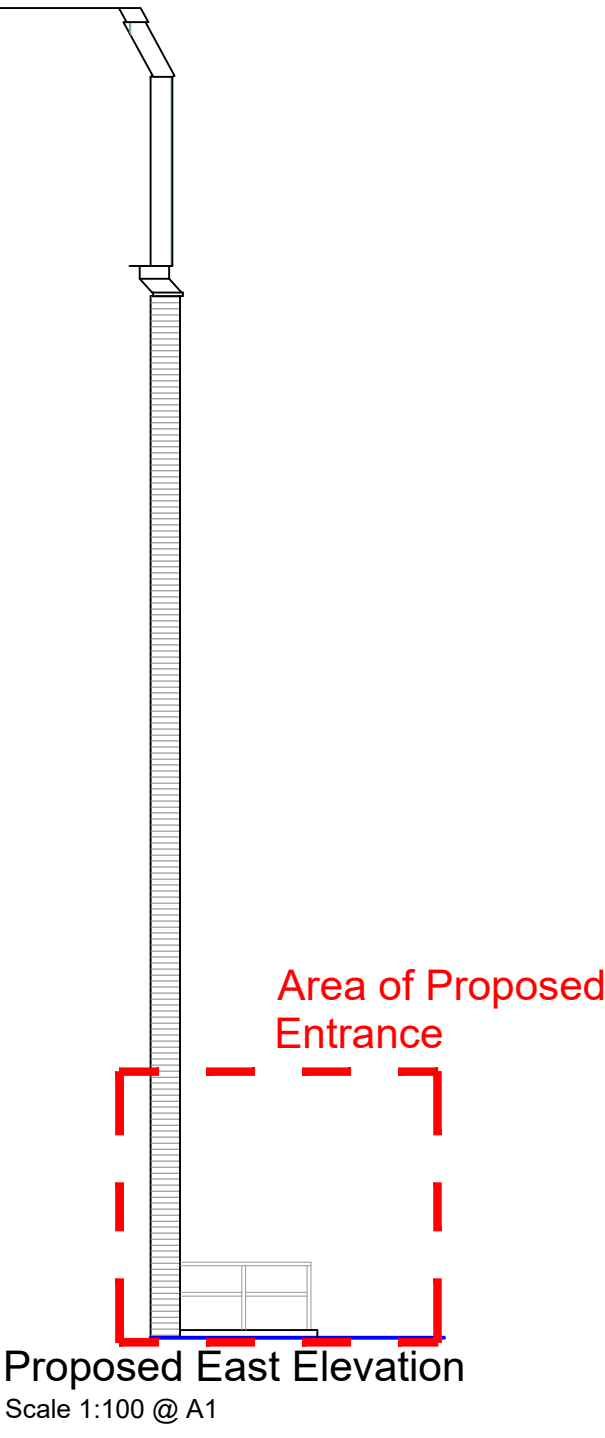


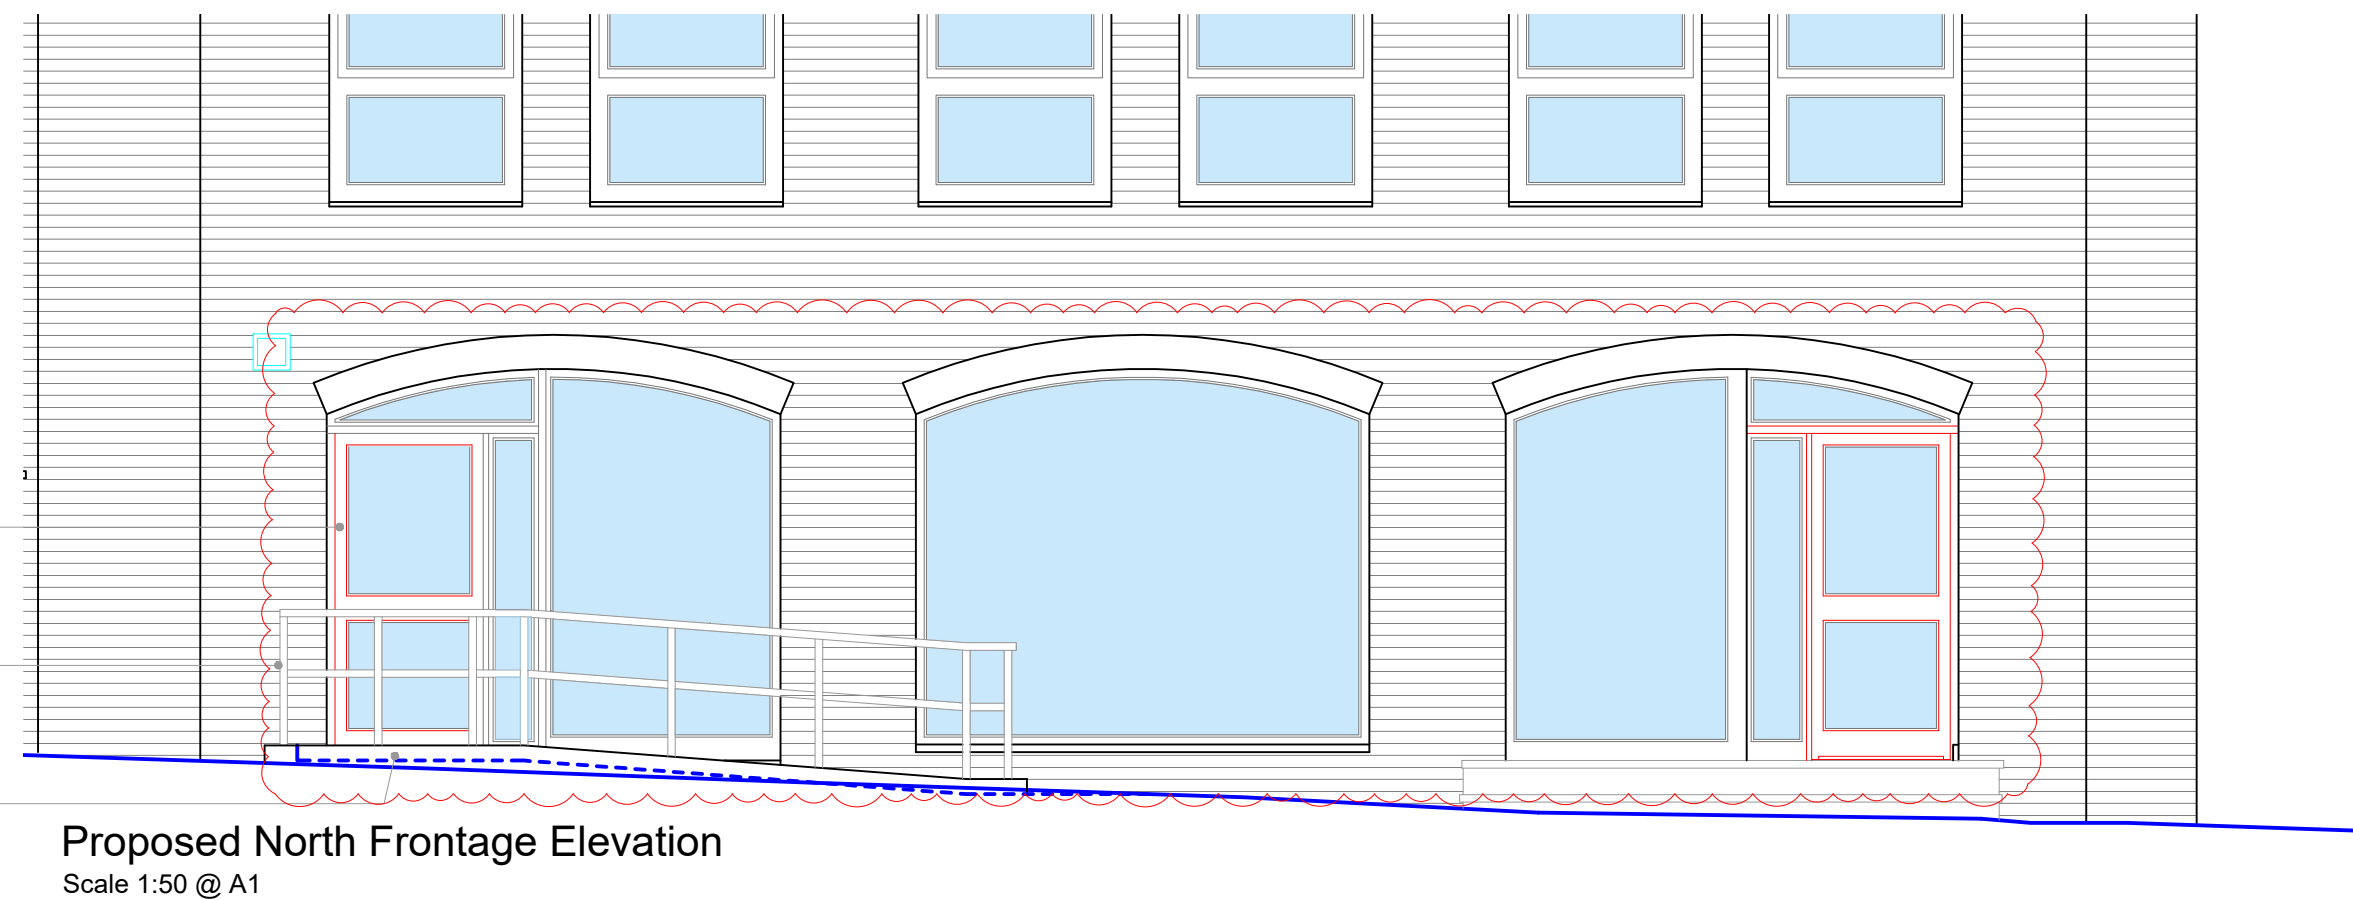

Proposed Material Specification
Opening Frame: Door and Side Panel, Grey Aluminium to match existing.
Proposed Ramp: Masonry upstand to edge of ramp in red brickwork to match existing building, continuous chrome handrail and guarding above upstand, finished in chrome. Concrete ramp painted with resistant coating, ramp finishes to contrast with adjacent materials as per Document 'M' requirements.

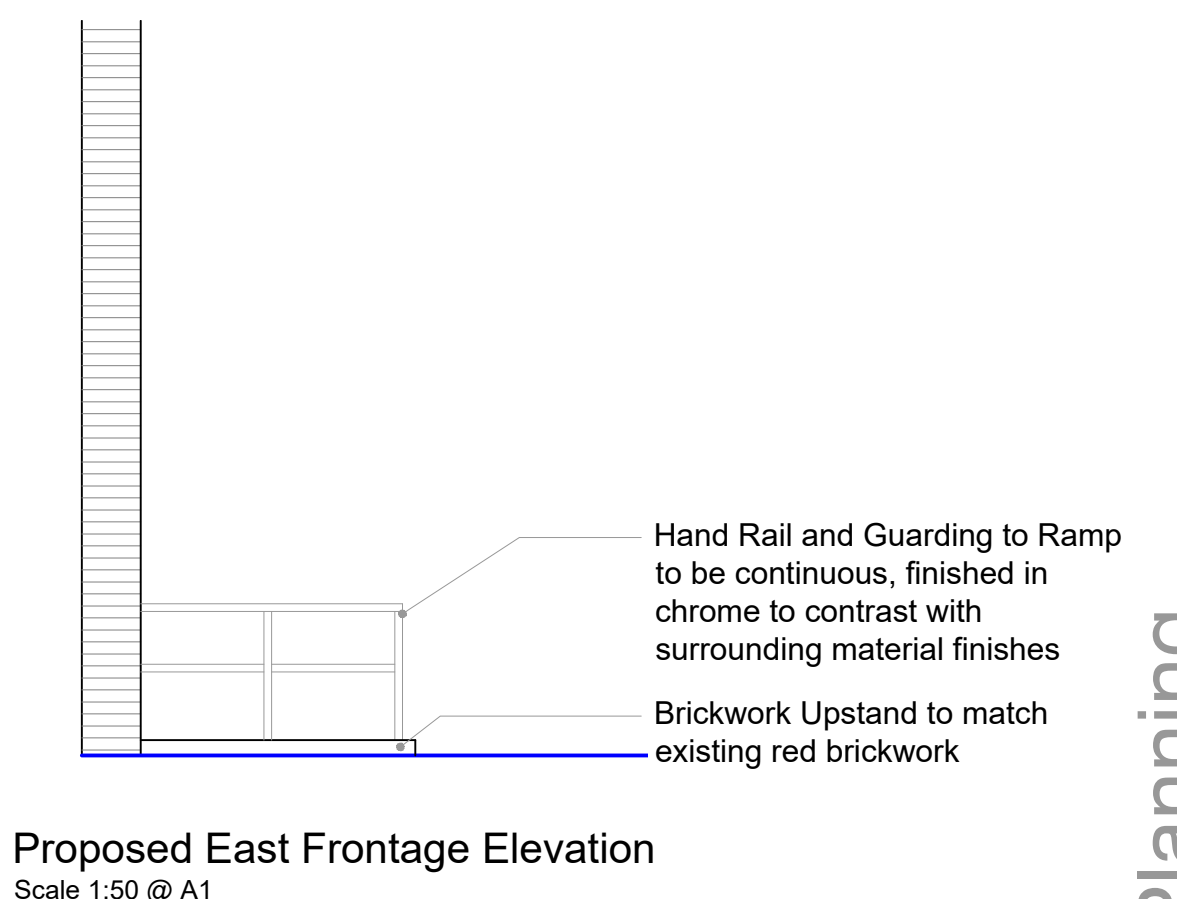

New Entrance Door and Side Panel, Grey Aluminium to match existing within existing masonry opening
Hand Rail and Guarding to Ramp to be continuous, finished in chrome to contrast with surrounding material finishes
Brickwork Upstand to match existing red brickwork

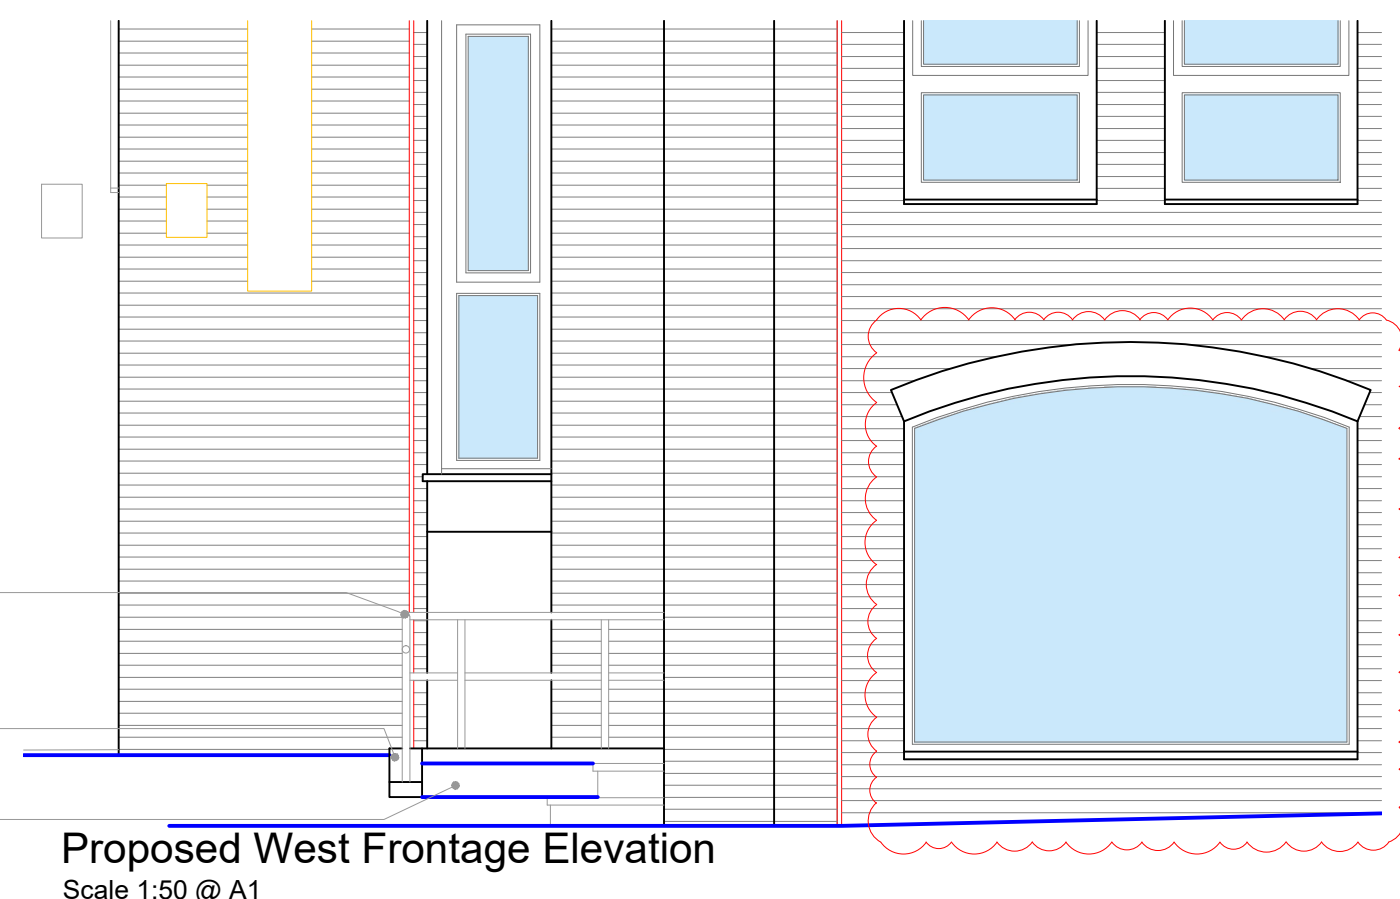

Hand Rail and Guarding to Ramp to be continuous, finished in chrome to contrast with surrounding material finishes
Brickwork Upstand to match existing red brickwork
1in15 Gradient Ramped Access compliant with Approved Document 'M'

Hand Rail and Guarding to Ramp to be continuous, finished in chrome to contrast with surrounding material finishes
Brickwork Upstand to match existing red brickwork

UNLESS STATED OTHERWISE, THE DESIGNS SHOWN ARE SUBJECT TO
DETAIL SITE SURVEY AND INVESTIGATIONS AND/OR APPROVAL OF THE
RELEVANT VARIOUS LOCAL AUTHORITY OFFICERS, STATUTORY
UNDERTAKERS, FIRE OFFICERS AND ENGINEERS. THEY ARE PROJECT
AND SITE SPECIFIC.

THIS DRAWING SHOULD NOT BE SCALED FROM.

ALL DIMENSIONS SHOULD BE CHECKED ON SITE.

ANY DRAWING ERRORS OR DISCREPANCIES SHOULD BE REPORTED
TO VAUGHAN ARCHITECTURE LTD

THIS DRAWING IS THE COPYRIGHT OF VAUGHAN ARCHITECTURE LTD

DRAWING STATUS				
DRAWN BY: JW				
SCALE: 1:50 / 1:100 @ A1				
DATE: January 2025				
A	First Issue for Comments	20/01/25	JW	RE
B	Amended in response to	11/04/25	JW	RE
C	LA Planner comments 09/04/25			
	Manifestation removed as per	01/07/25	JW	RE
	LA request			

A1

Shows Latest
Revision as
Scheduled

CLIENT **Dentalcare Group**
PROJECT TITLE Ground Floor Alterations
SITE ADDRESS Centre Point, London Street,
Reading, RG1 4PS
DRAWING TITLE Proposed Ground Floor
 & Elevations
PROJECT NO. VAD.23.17 - 08_02
DRAWING NO. 231
REVISION C



Leeds Office | No 2 | Infirmary Street | Leeds | LS1 2JP | 0113 493 1055

Leicester Office | Rutland House | 23-25 Friar Lane | Leicester | LE1 5QQ | 0116 326 8905

Pontefract Office | Pomfret Business Centre | 2 Harropwell Lane | Pontefract | WF8 1QY | 0113 493 1055

office@vaughanarchitecture.co.uk | www.vaughanarchitecture.co.uk

Planning