



GROUND FLOOR

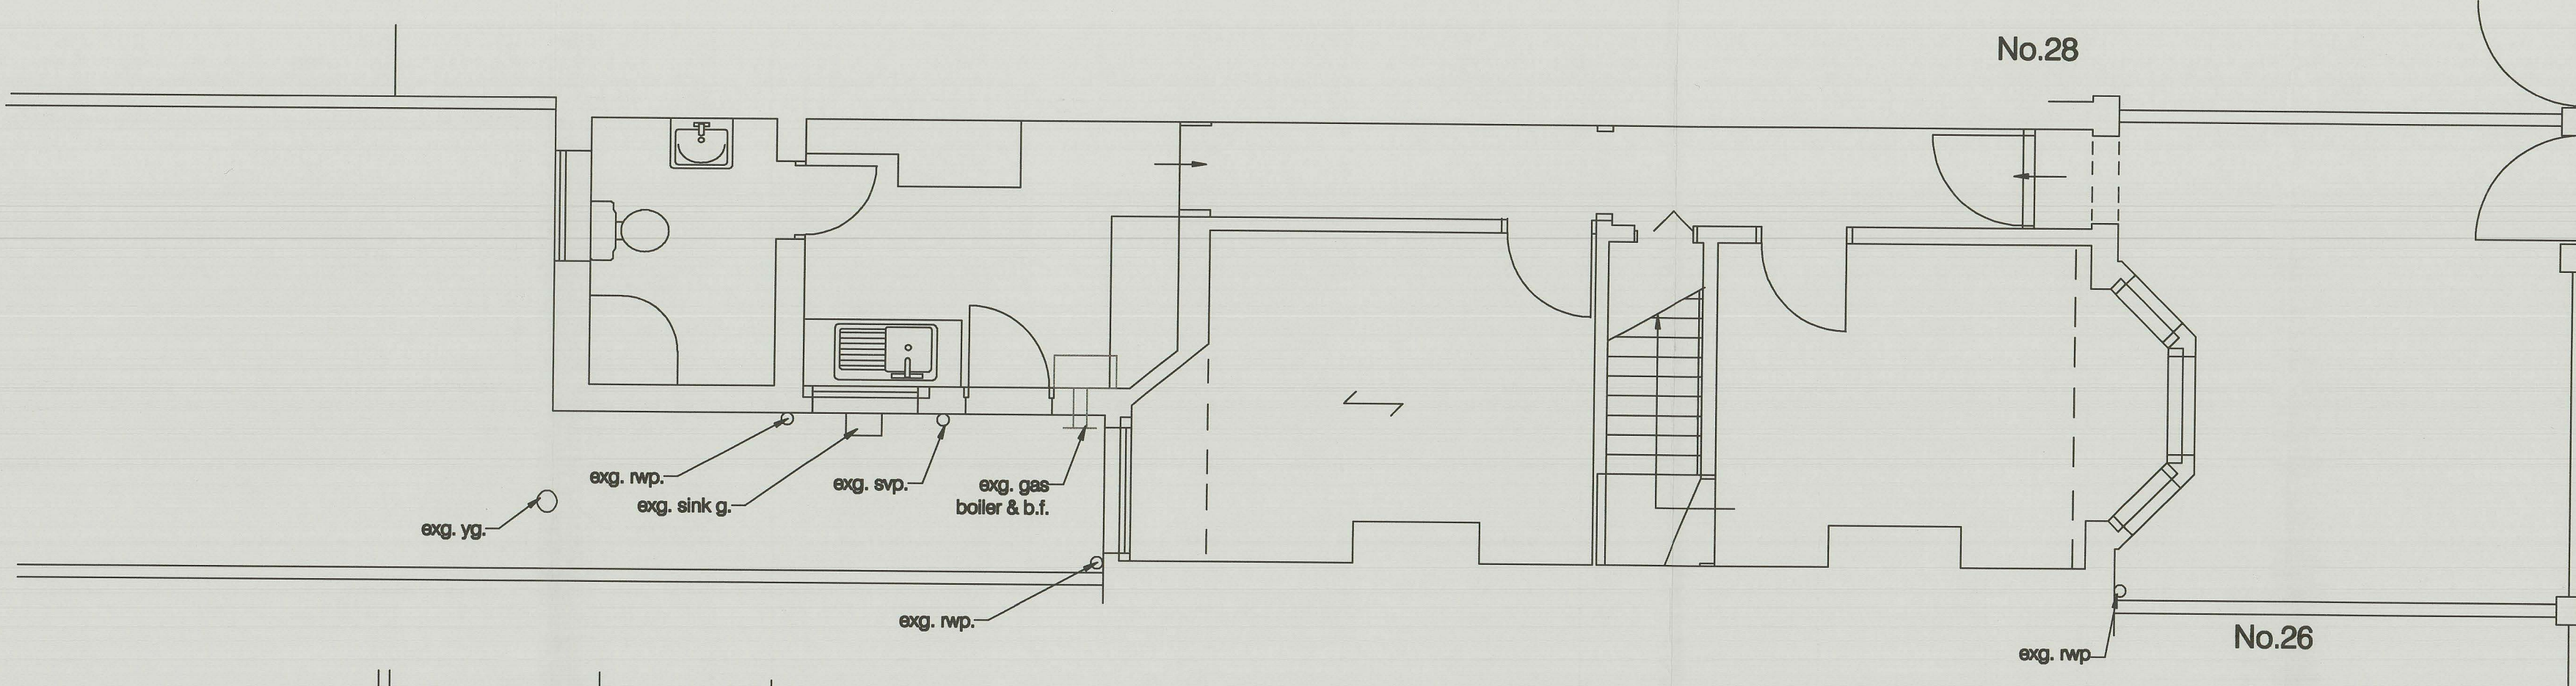


St Bartholomew's Road

FIRST FLOOR

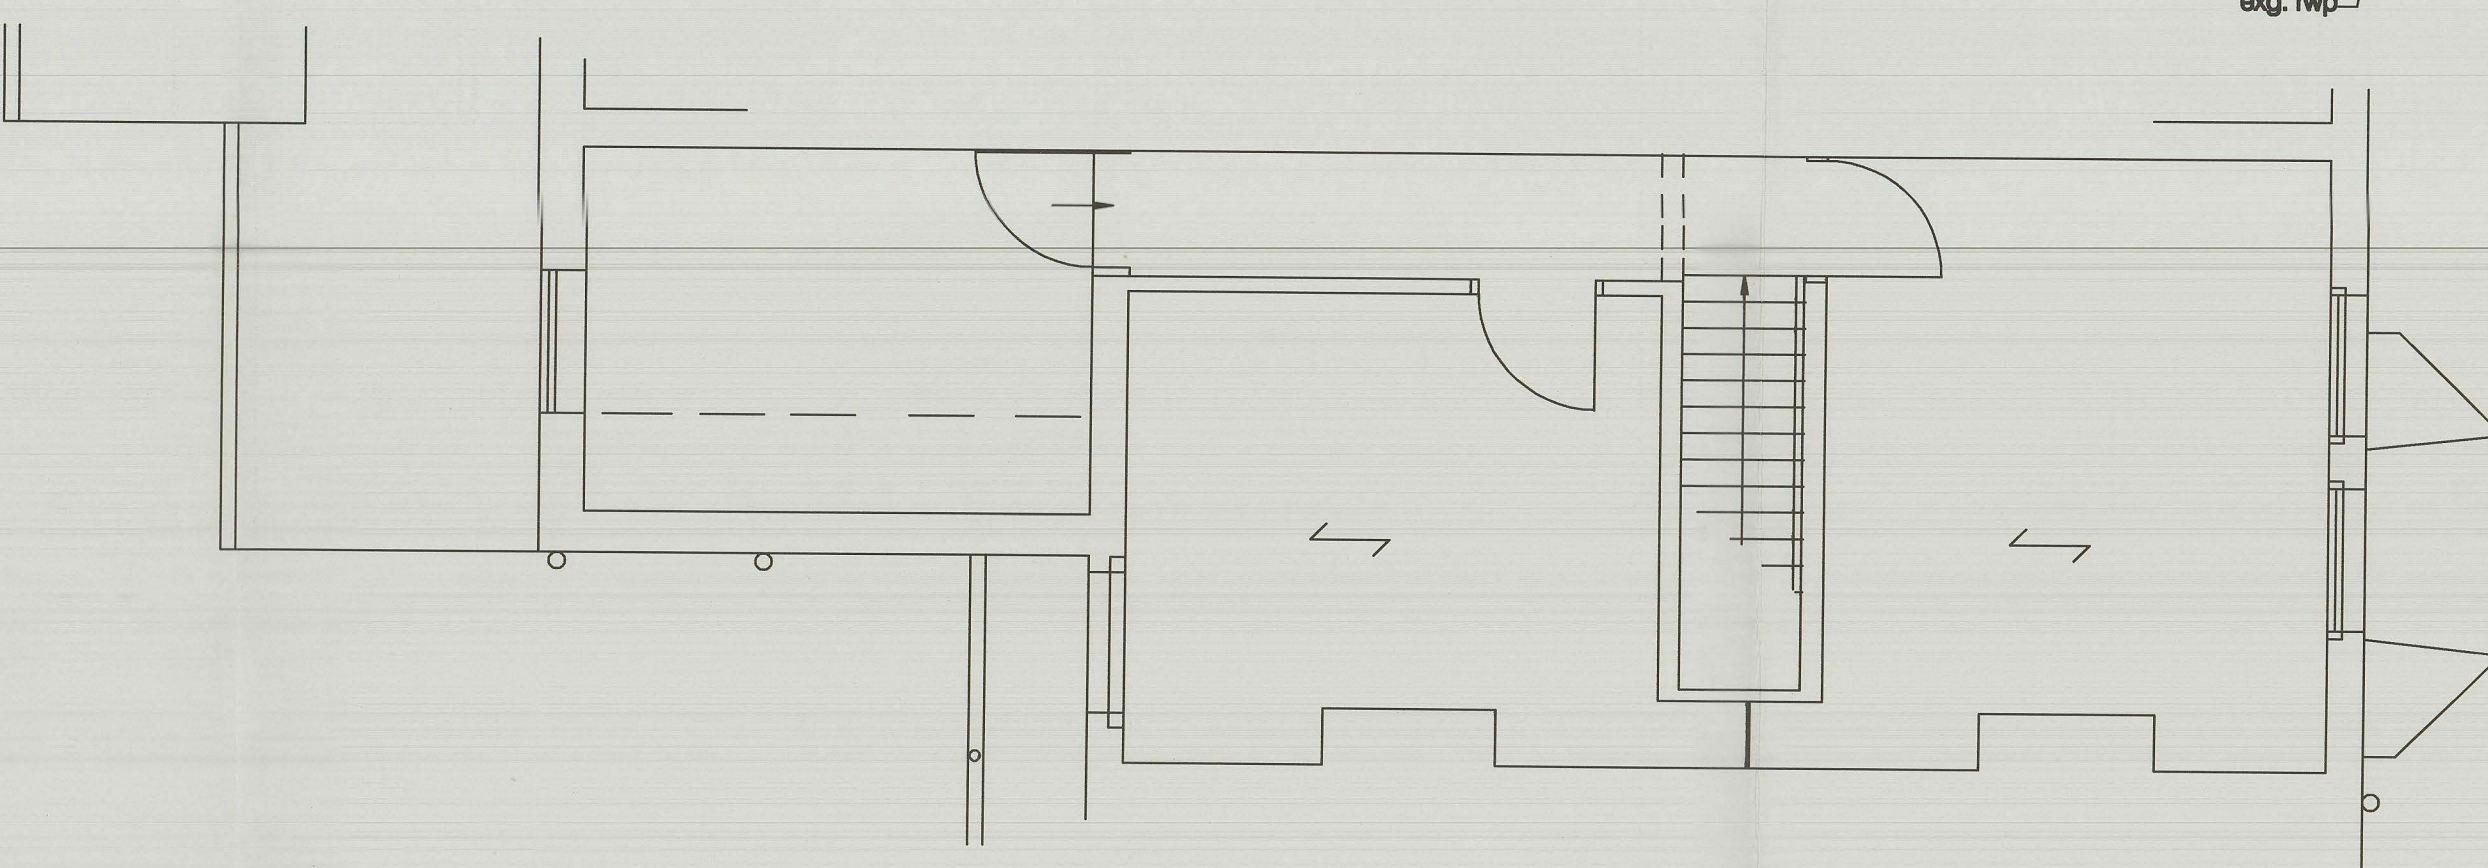

LOFT

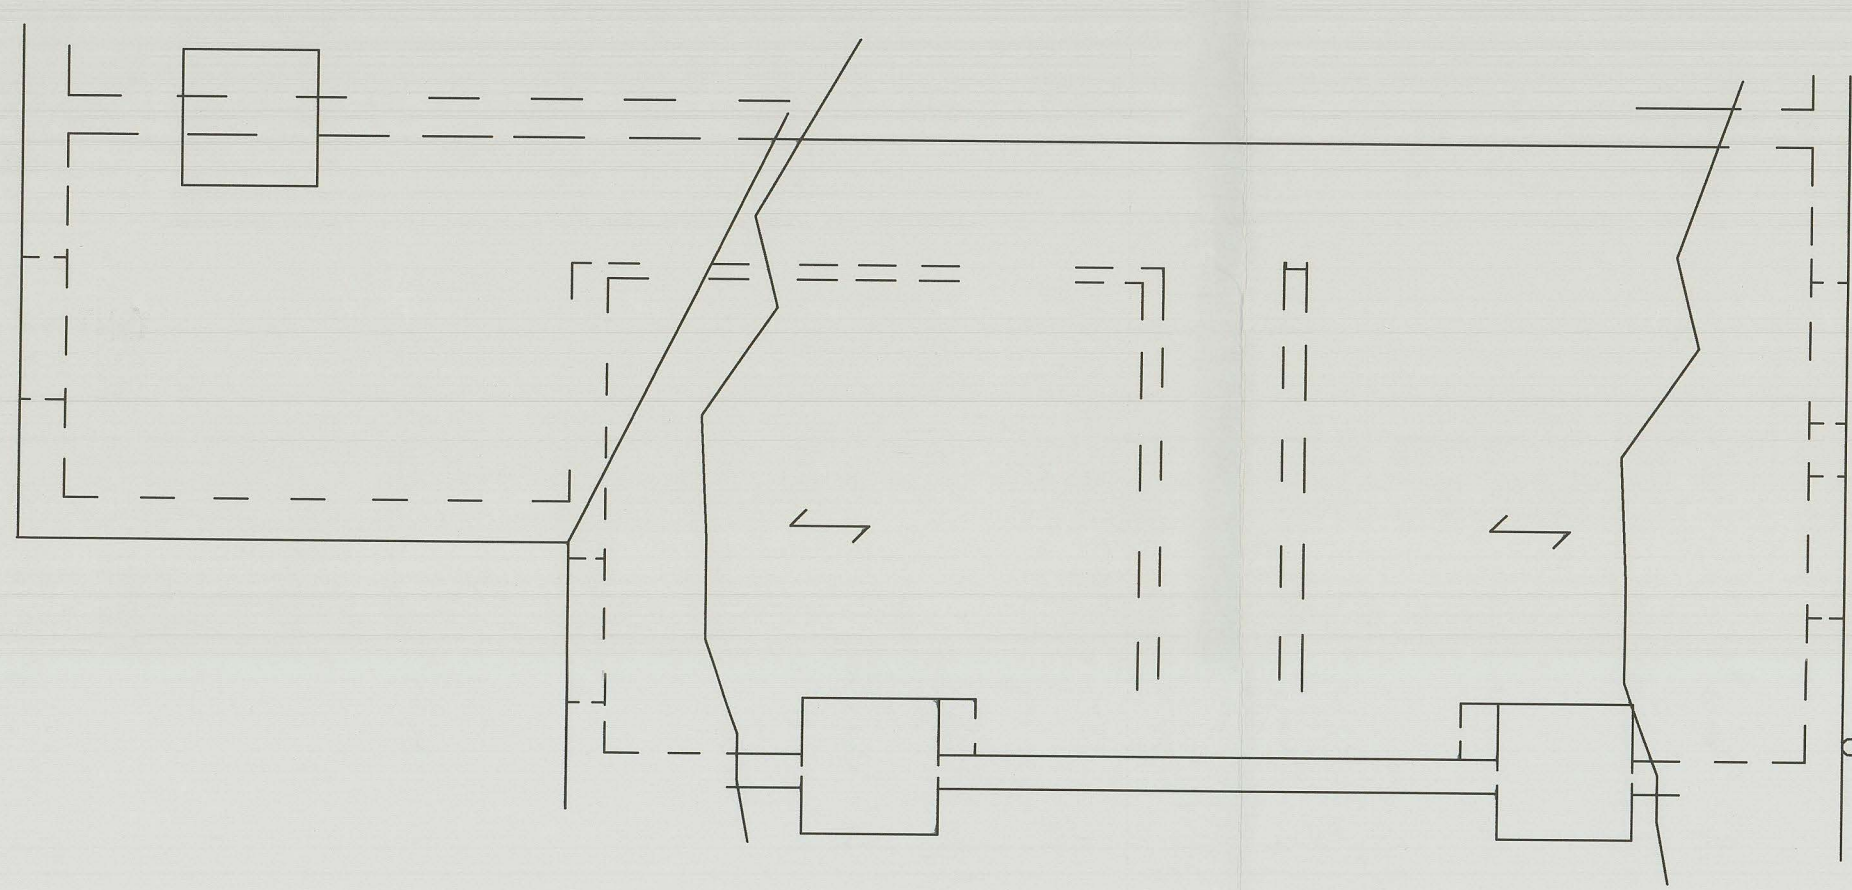

SOUTH



REAR

St Bartholomew's Road



project 27 St Bartholomew's Road
Reading, Berkshire

for title Mr Iqbal Mushtaq
1:50 Plans & Elevations as Existing

Drawing no: 1307 / 1 / a

M D Howlett
architectural consultant
11 Prospect Street, Caversham, Reading
Berkshire RG4 8JB; Tel/Fax: (0118) 947 7117
Email: pmaarc@globalnet.co.uk

Date: January 2021

1 2 3 4 m (1:50 @ A1)

Revision a: Rear clarified. July 2021.