


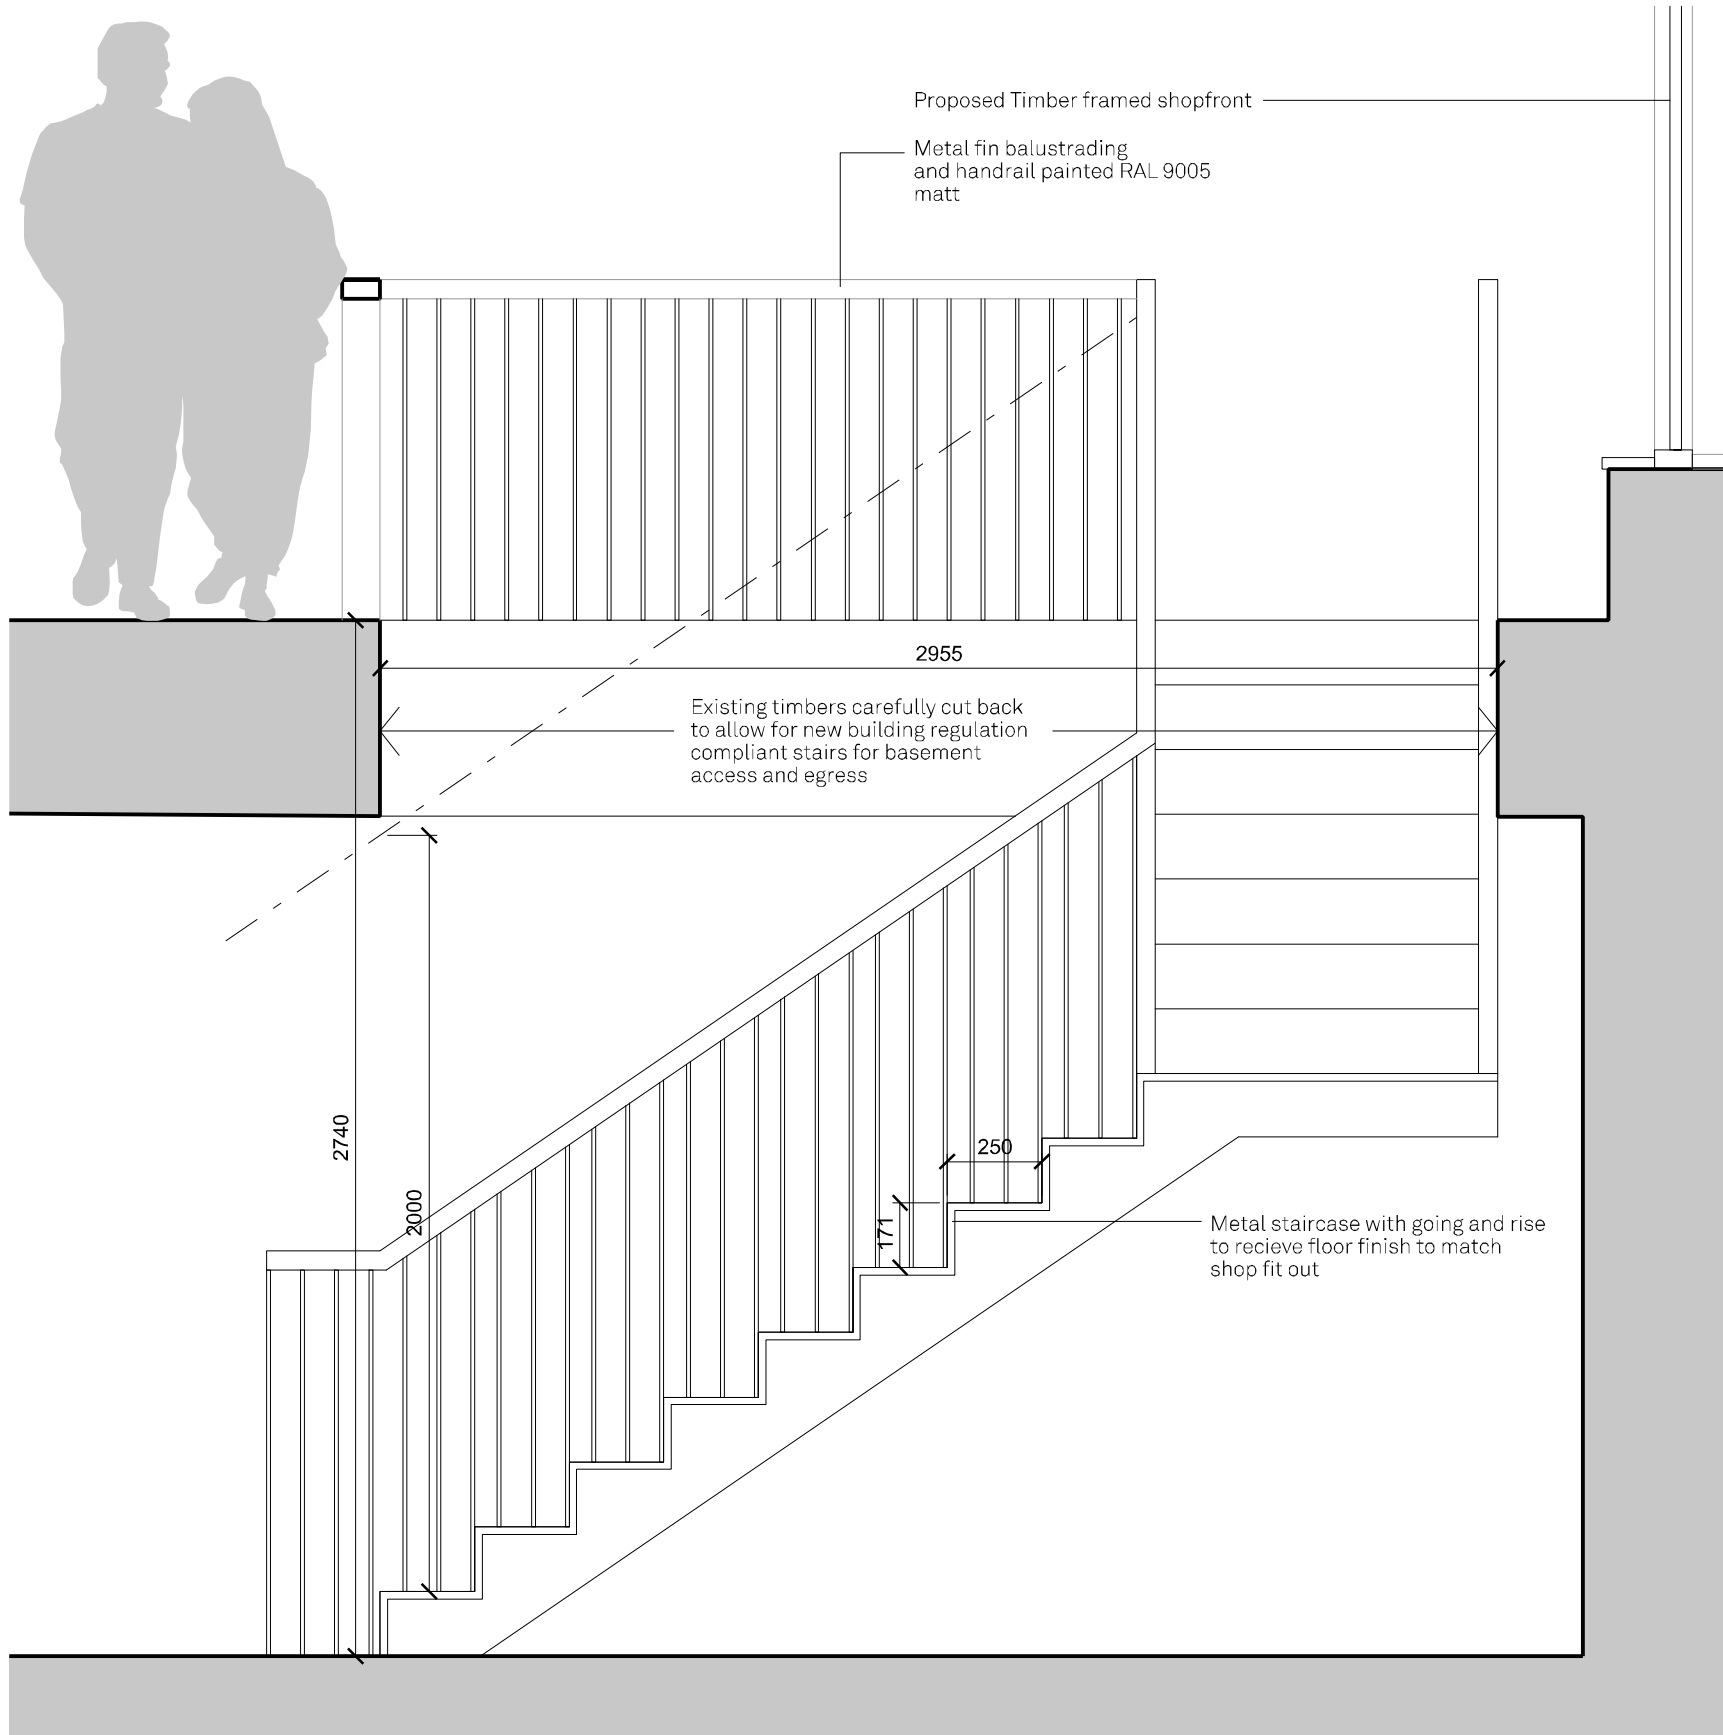


UNIT 05 - PROPOSED STAIRCASE
Scale 1:20

Notes

This document is © Falconer Chester Hall Limited.
All drawing measurements shall not be obtained by scaling. Any discrepancies on this document to be immediately reported to the Architect. Verify all dimensions and levels prior to construction. This Document shall be read in conjunction with related documents, specifications and associated models.



KEY PLAN

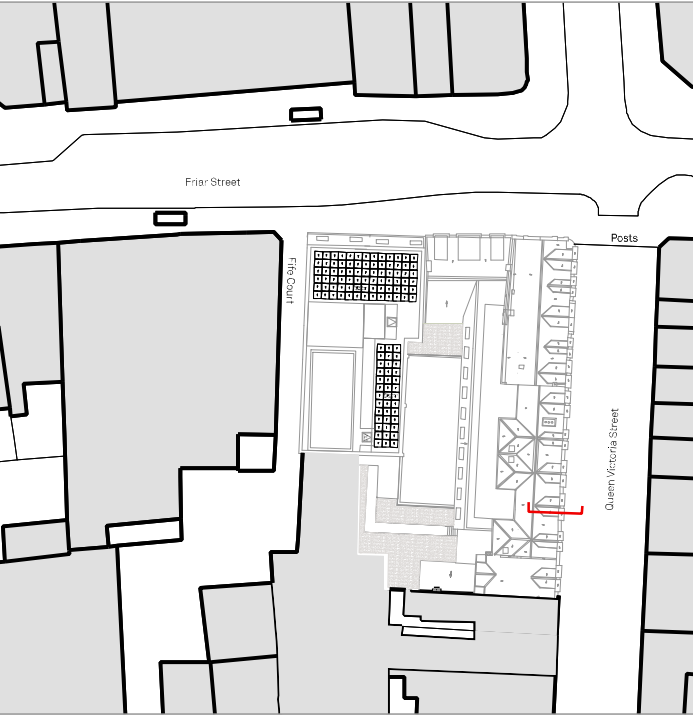

P01 24.06.25 PR CC First Issue
Rev: | Date: | By: | Chk By: | Rev Note:

**FALCONER
CHESTER
HALL**

London | Liverpool | Manchester | www.fcharchitects.com | +44(0)151 243 5800

FCH

Project Title
145 -148 Friar Street, 1-15 Queen Victoria Road
Client
Thackeray Group
Drawing Title
Unit 05 - Stair Section
Drawing No.
P22018-FCH-BA-XX-DR-A-1596
Status
S3
Issue suitable for:
Information
Date
19.06.25
Job No.
P22-018
Drawing Stage
Planning
Scale
1:20 @ A3
Rev
P01
Drawn By
PR
Checked By
CC